



ALL DIMENSIONS TO BE CHECKED ON SITE. ANY DISCREPANCIES MUST BE REPORTED TO THE ARCHITECT FOR VERIFICATION PRIOR TO COMMENCEMENT OF THE EFFECTED WORKS. IF IN DOUBT ASK. THIS DRAWING IS COPYRIGHT.

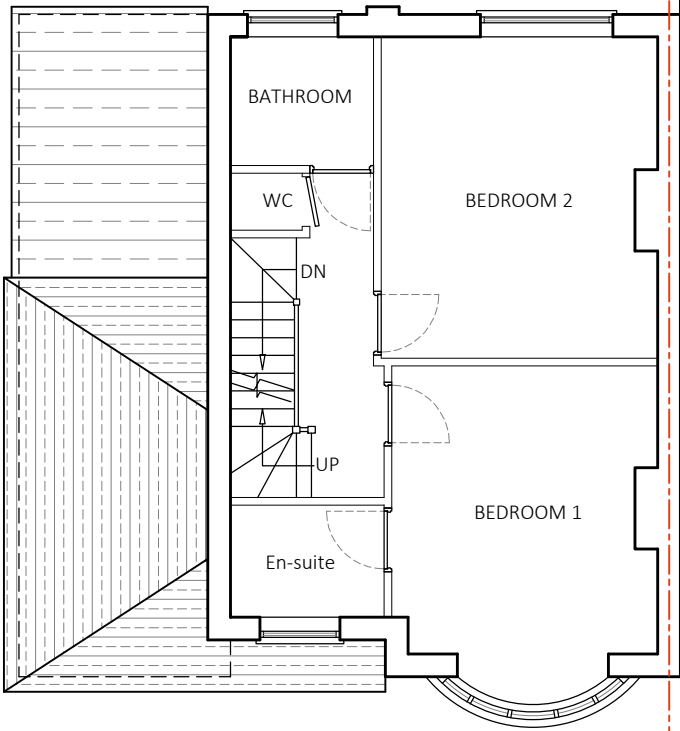

FIRST FLOOR PLAN

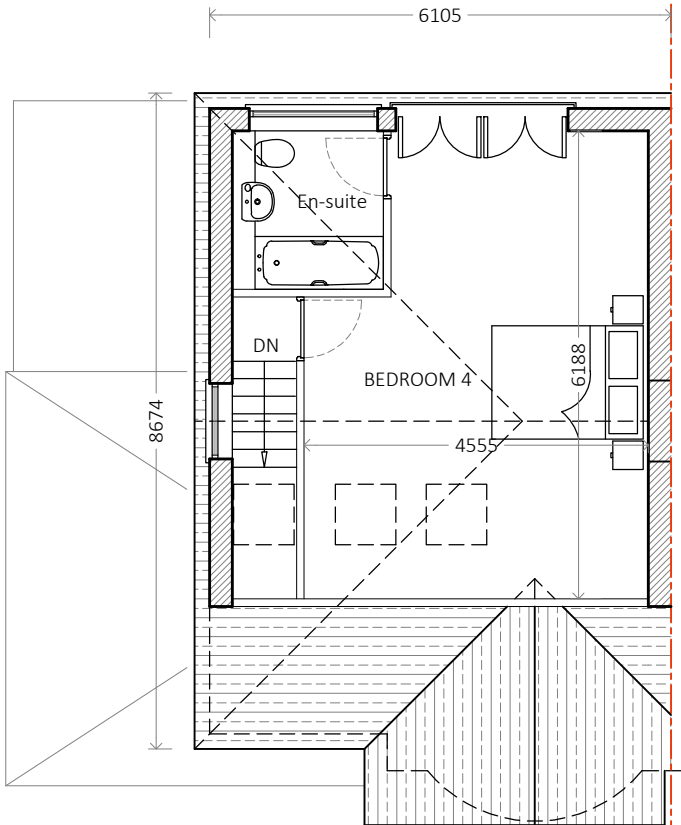

ROOF PLAN

CREATIVE DESIGNS

SITE ADDRESS:
36 THE RISE UXBRIDGE UB10 0JL

DRAWING TITLE:
PROPOSED FLOOR PLANS

JOB NO/ DRAWING NO:
1072/ 111

REVISION NO:
P1 22.12.2020 Preliminary issue.
P2 10.03.2021 Rear elevation openings amended.

SCALE:
1:100 @A3

SCALE - METRES

0 1 2 3 4 5

NORTH: