




ALL DIMENSIONS TO BE CHECKED ON SITE. ANY DISCREPANCIES MUST BE REPORTED TO THE ARCHITECT FOR VERIFICATION PRIOR TO COMMENCEMENT OF THE EFFECTED WORKS. IF IN DOUBT ASK. THIS DRAWING IS COPYRIGHT.

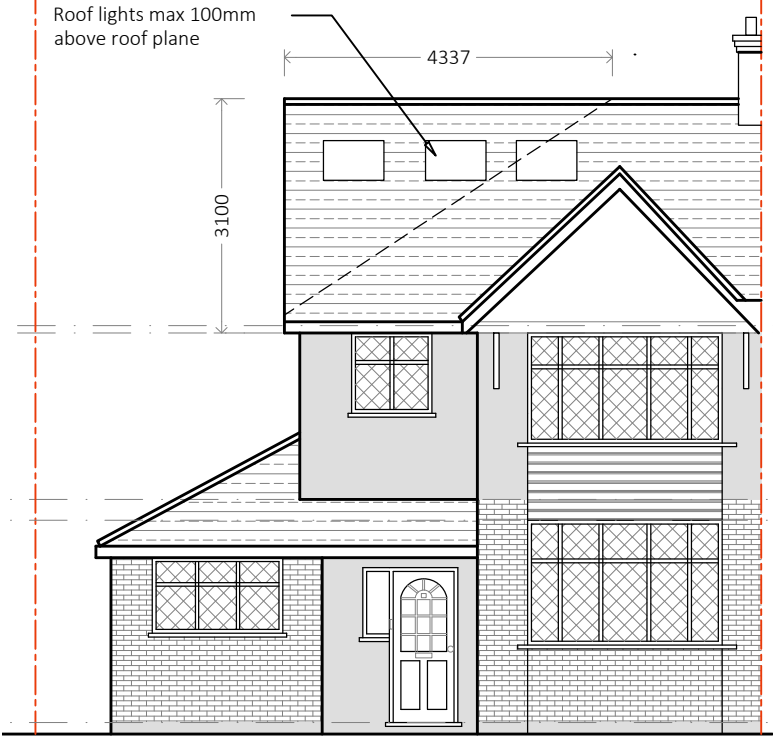


FRONT ELEVATION

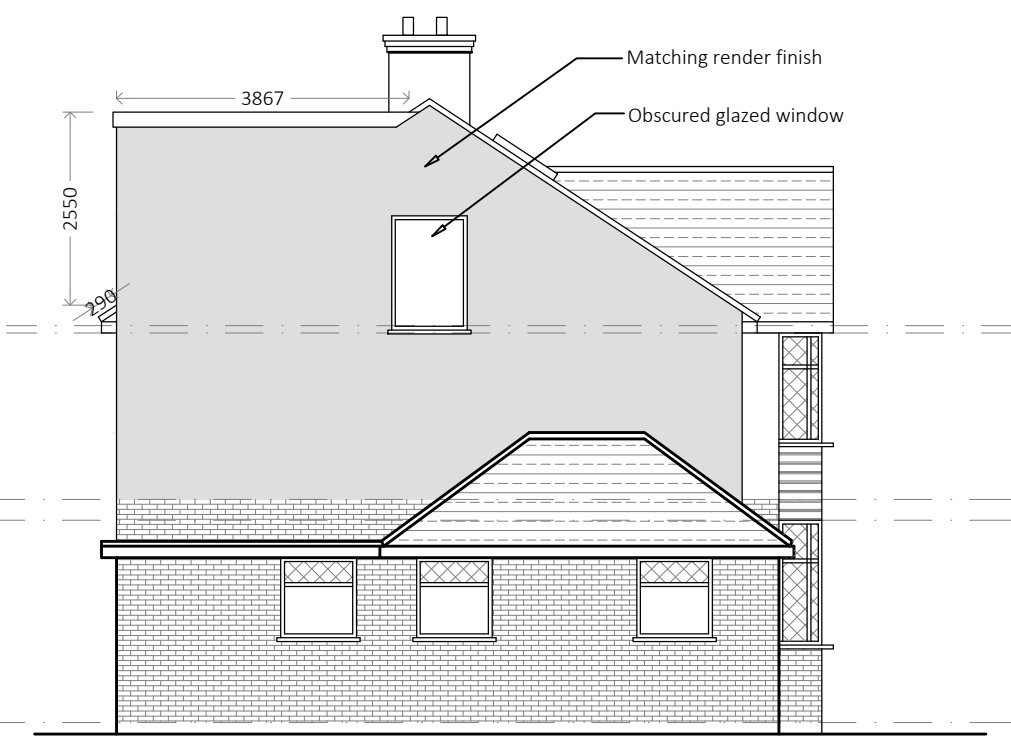


SIDE ELEVATION
FACING NO 38

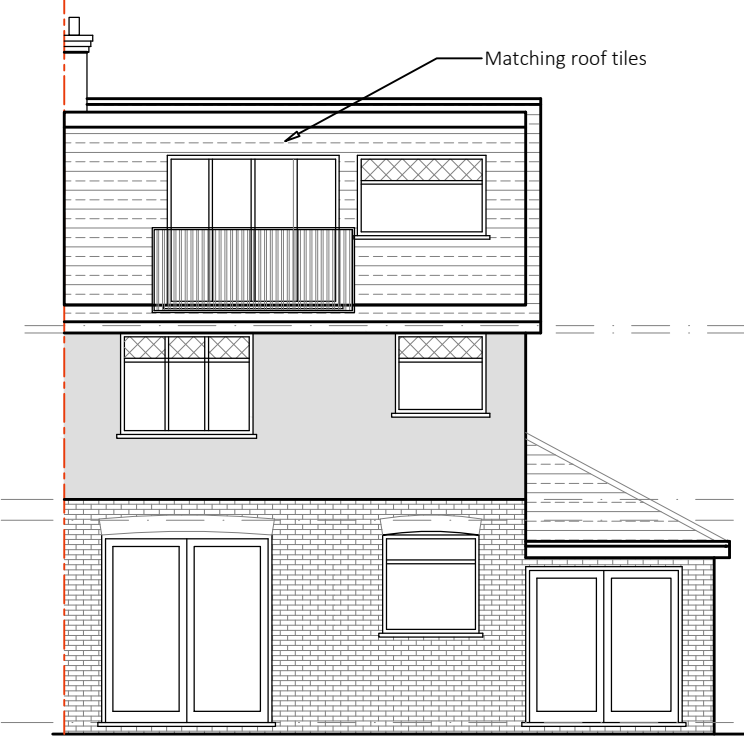

REAR ELEVATION

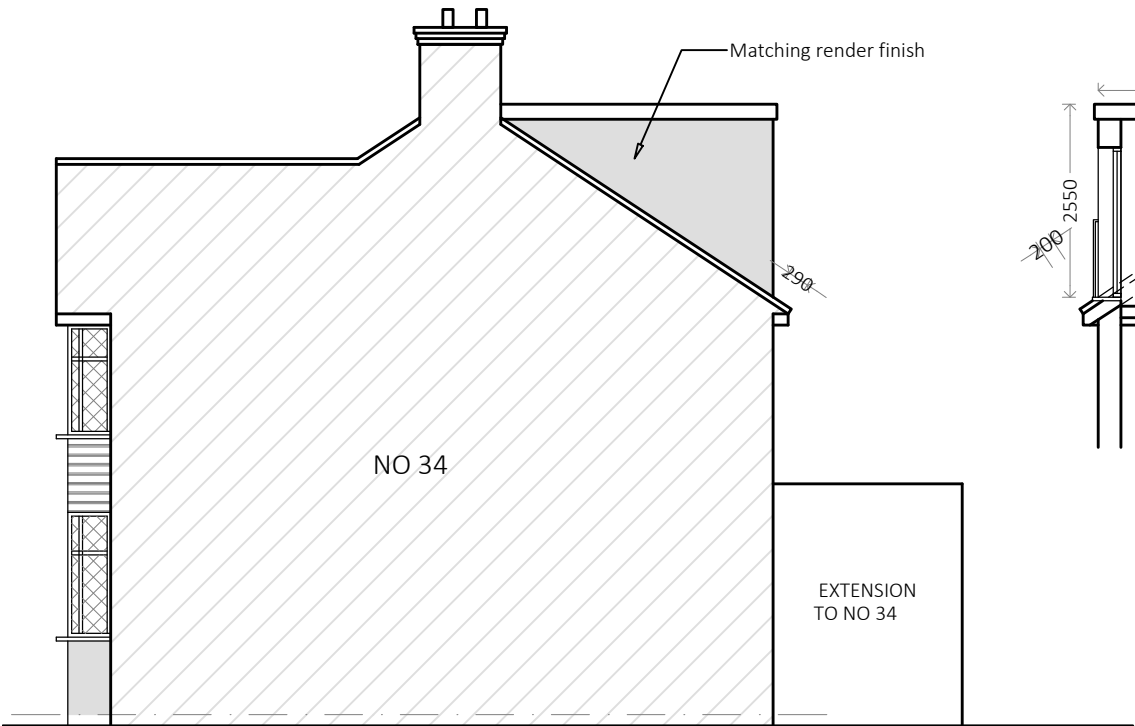

SIDE ELEVATION
FACING NO 34

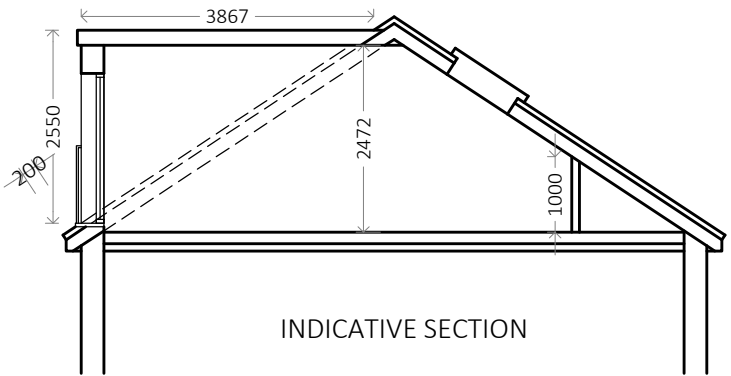

VOLUME CALCULATION
Hip to Gable : $8.67 \times 4.33 \times 3.1 / 6 = 19.40 \text{ M}^3$
Rear dormer
 $6.1 \times 2.55 \times 3.86 / 2 = 30.02 \text{ M}^3$
TOTAL VOLUME $19.40 + 30.02 = 49.42 \text{ M}^3$

CREATIVE DESIGNS

SITE ADDRESS:
36 THE RISE UXBRIDGE UB10 0JL

DRAWING TITLE:
PROPOSED ELEVATIONS

JOB NO/ DRAWING NO:
1072/ 112

REVISION NO:
P1 22.12.2020 Preliminary issue.
P2 10.03.2021 Rear elevation openings amended.

SCALE:
1:100 @A3

SCALE - METRES
0 1 2 3 4 5

NORTH: