

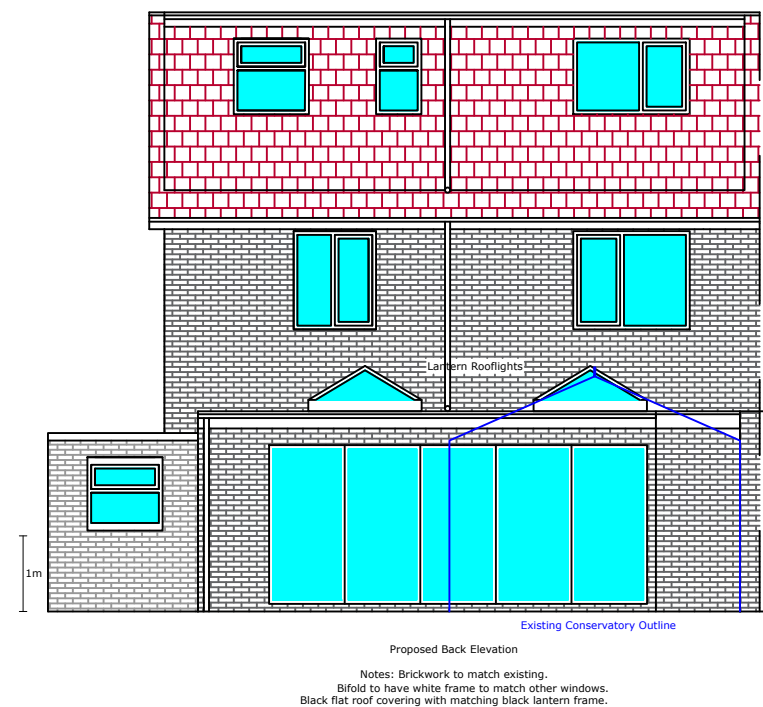
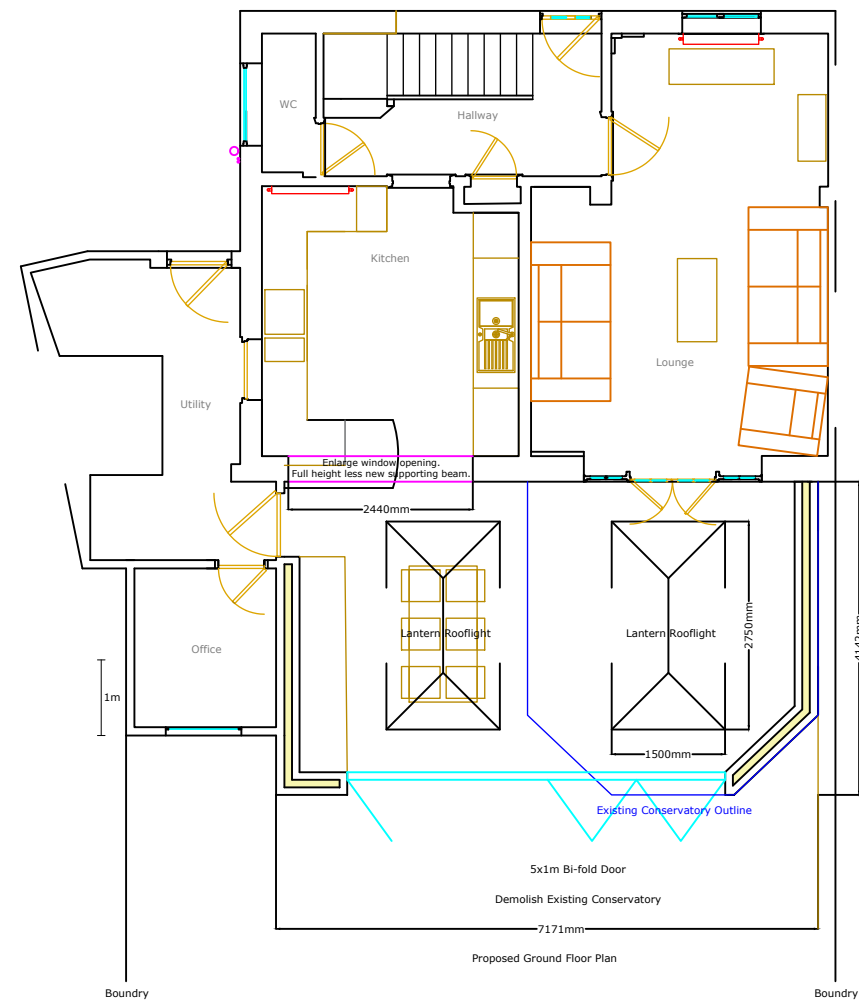
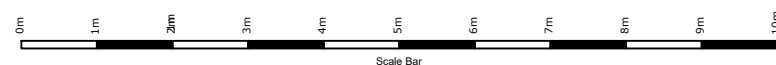


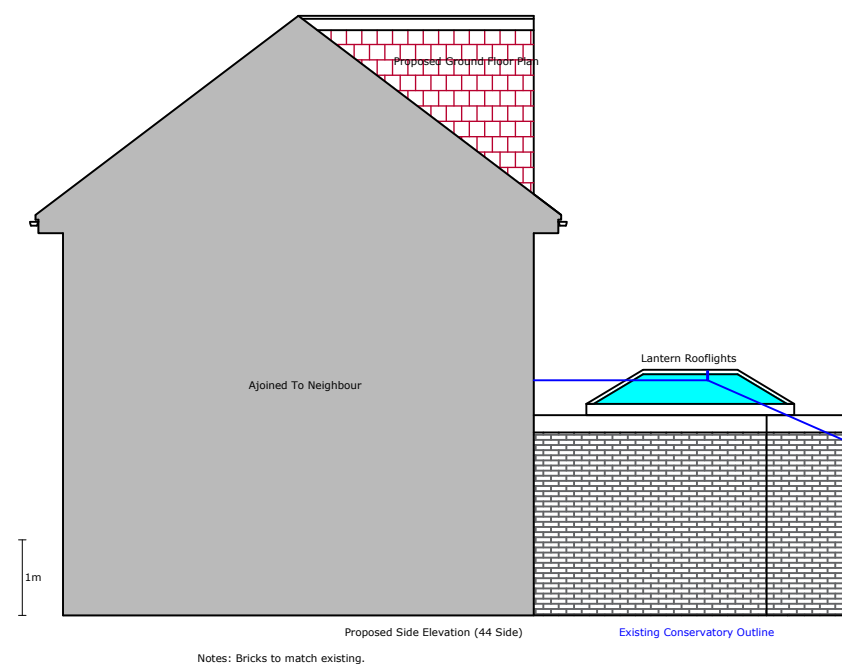

Notes: All external finishes to match existing
All internal finishes TBC

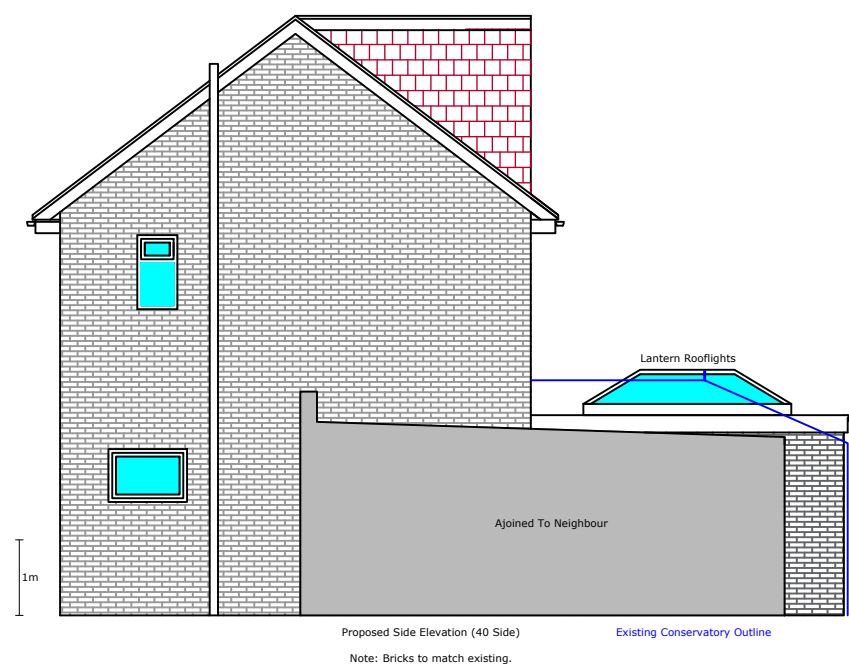

Revisions:
-Footprint adjusted to match existing conservatory on border with 44.

Name:
Matt Hall

Drawing Title:
Proposed plans and elevations.

Site:
42 Whitebutts Road

Scale:
1:100 @ A3

Date:
August 2021

Revision:
2