



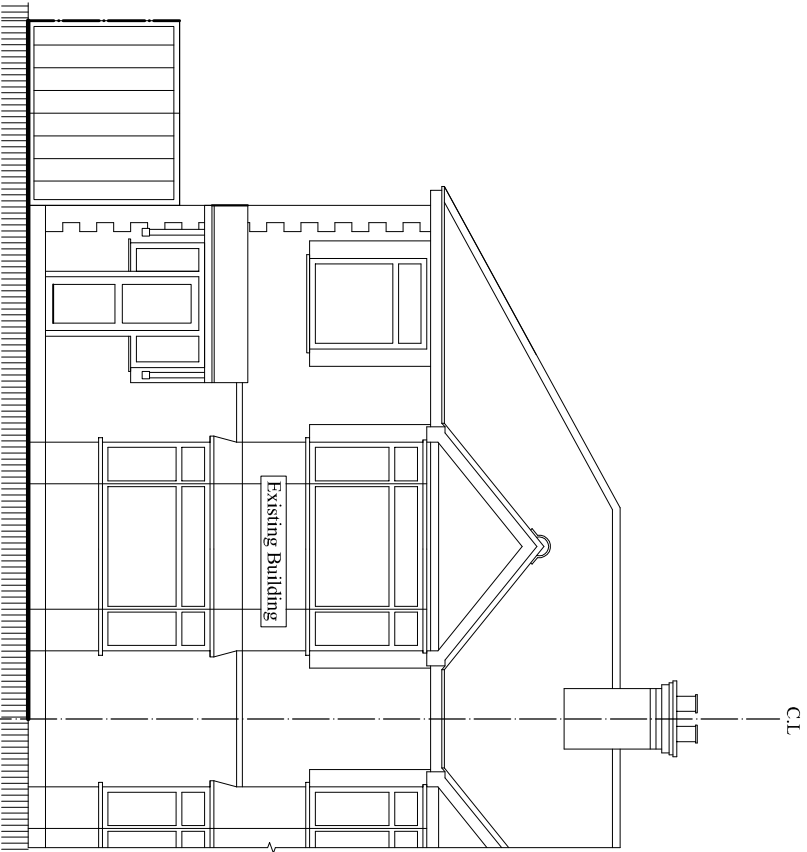


Proposed North Elevation

Scale:1:100

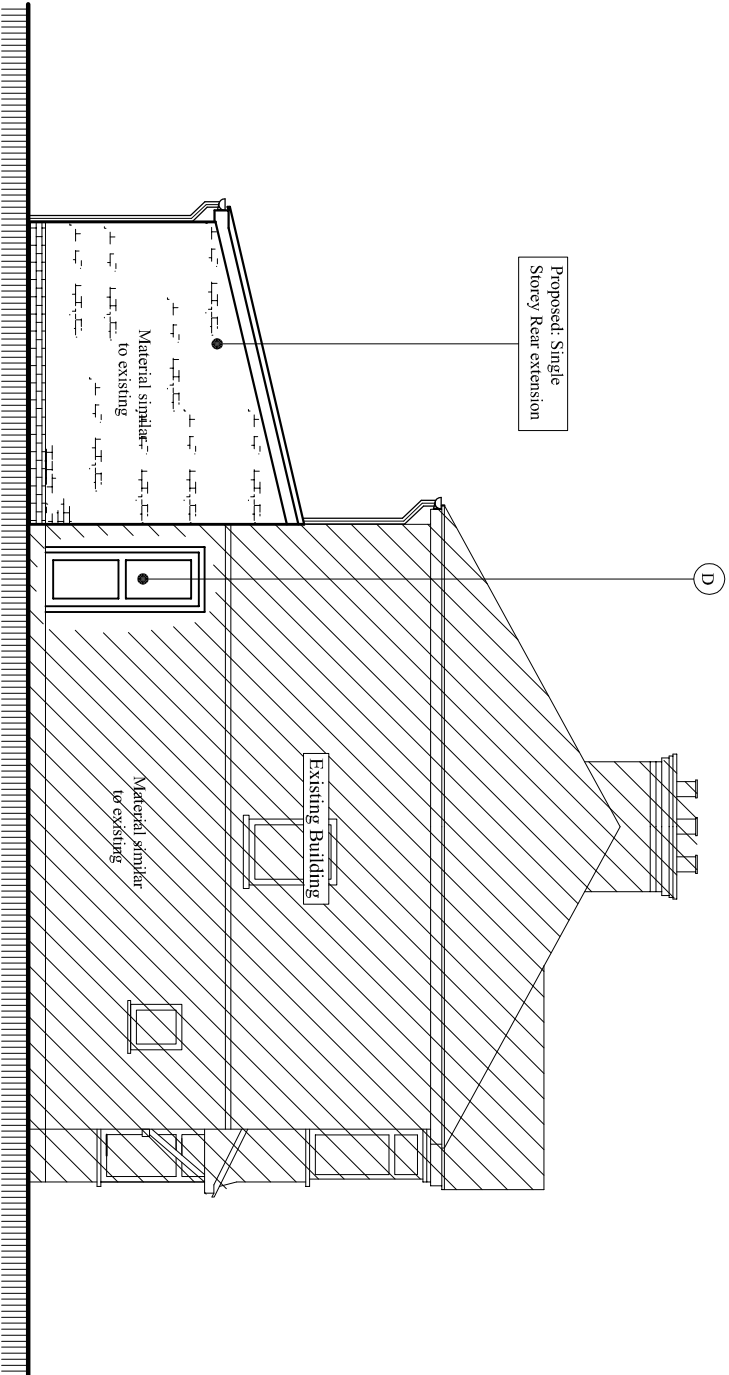



Proposed East Elevation

Scale:1:100

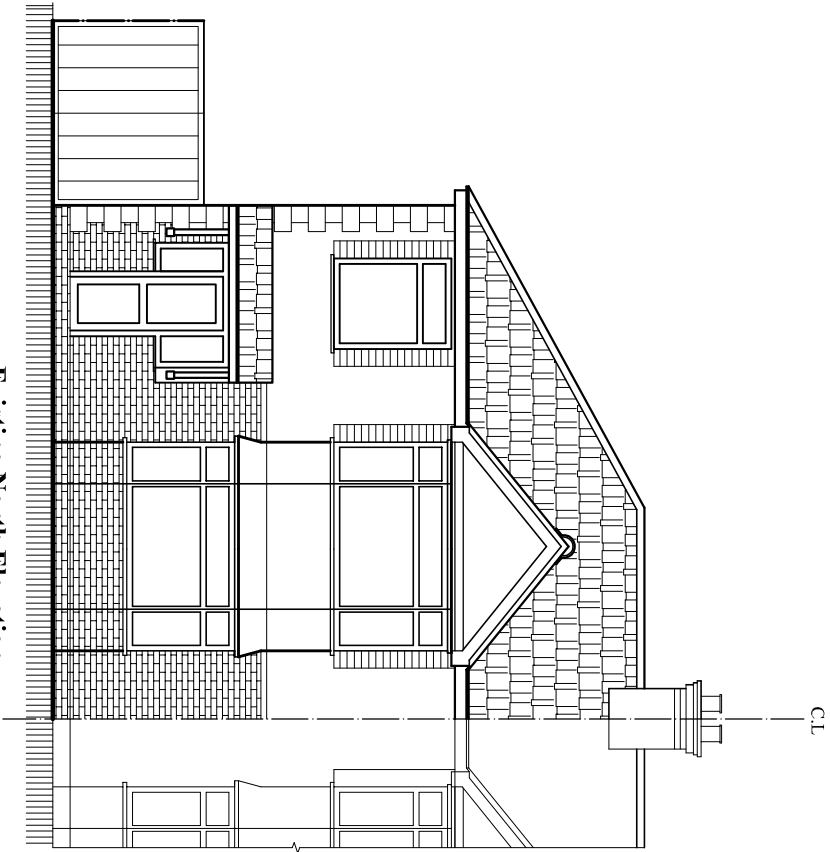

Existing North Elevation

Scale:1:100

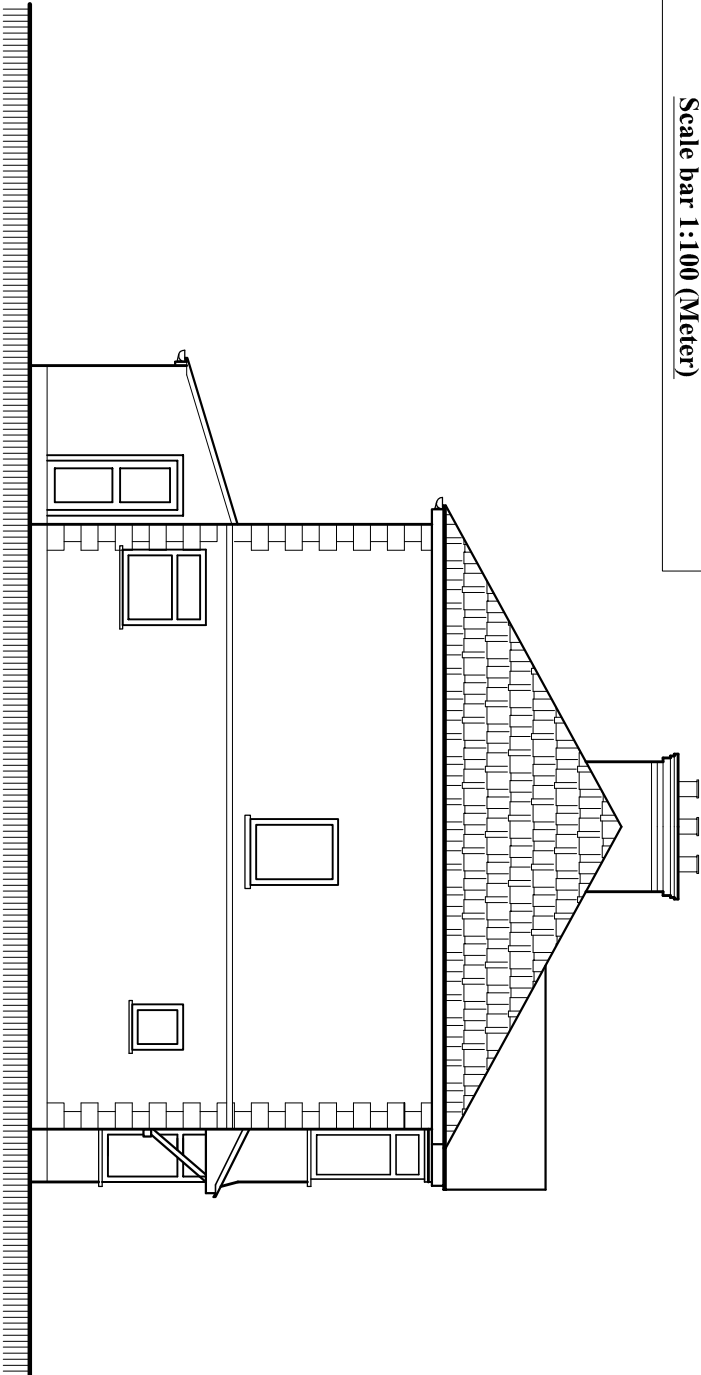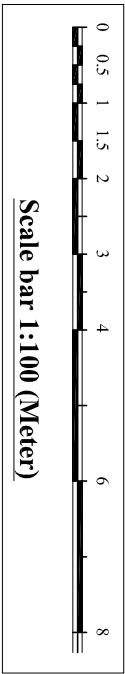

Existing East Elevation

Scale:1:100