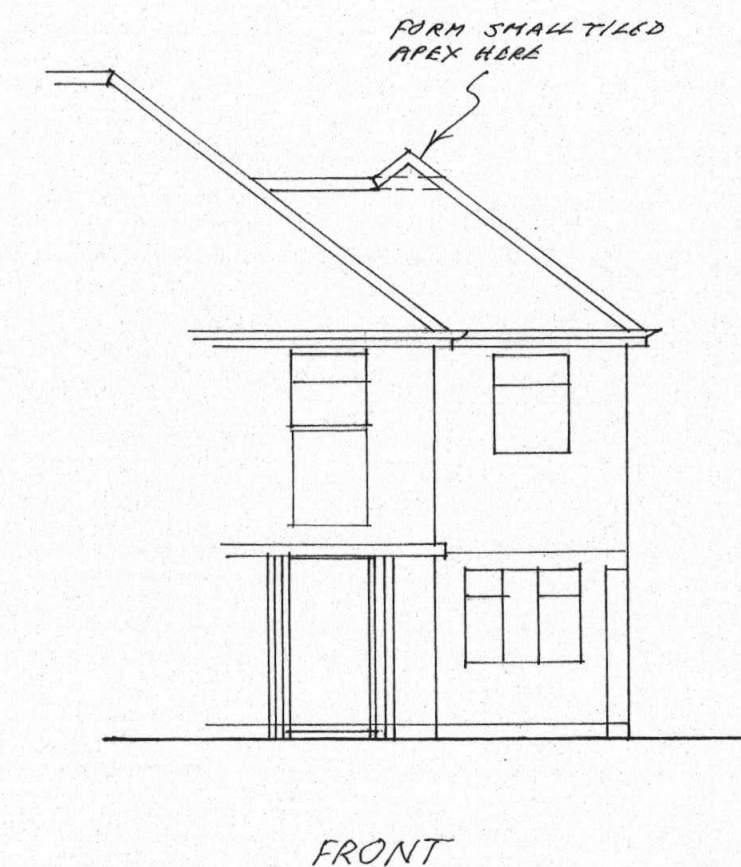
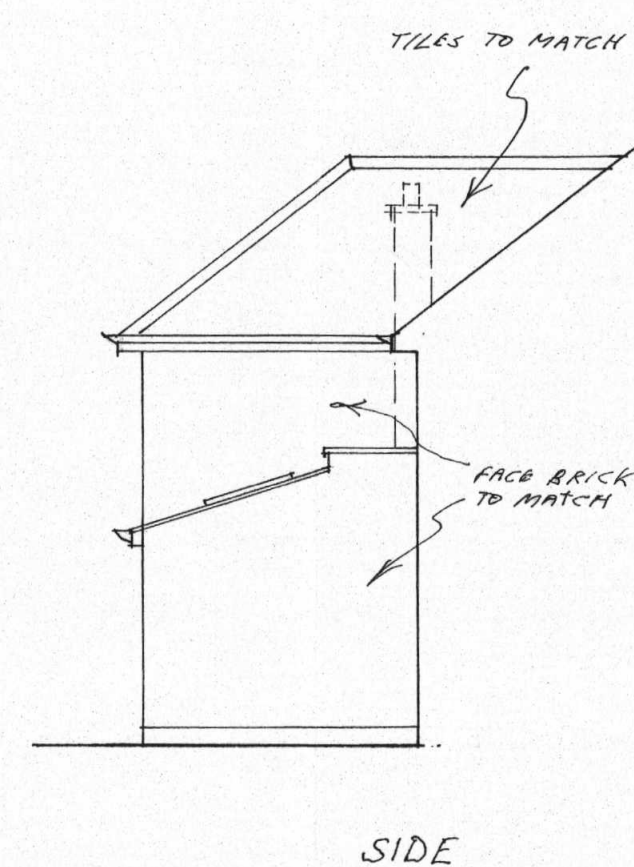
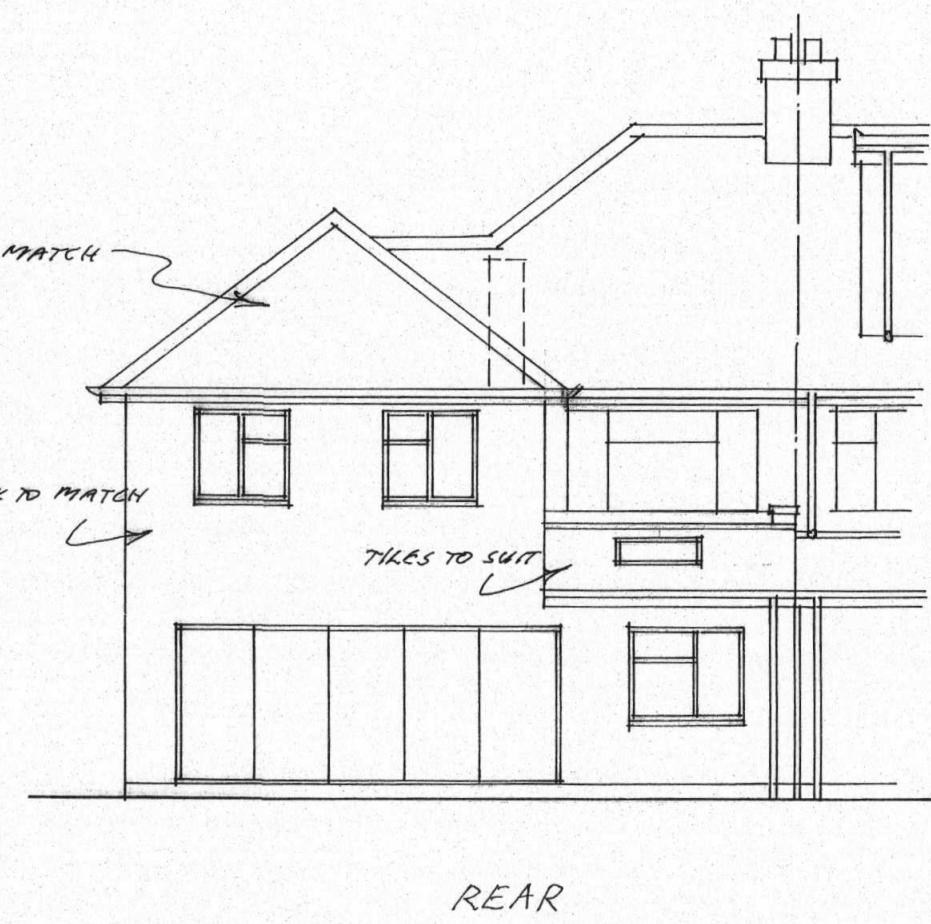
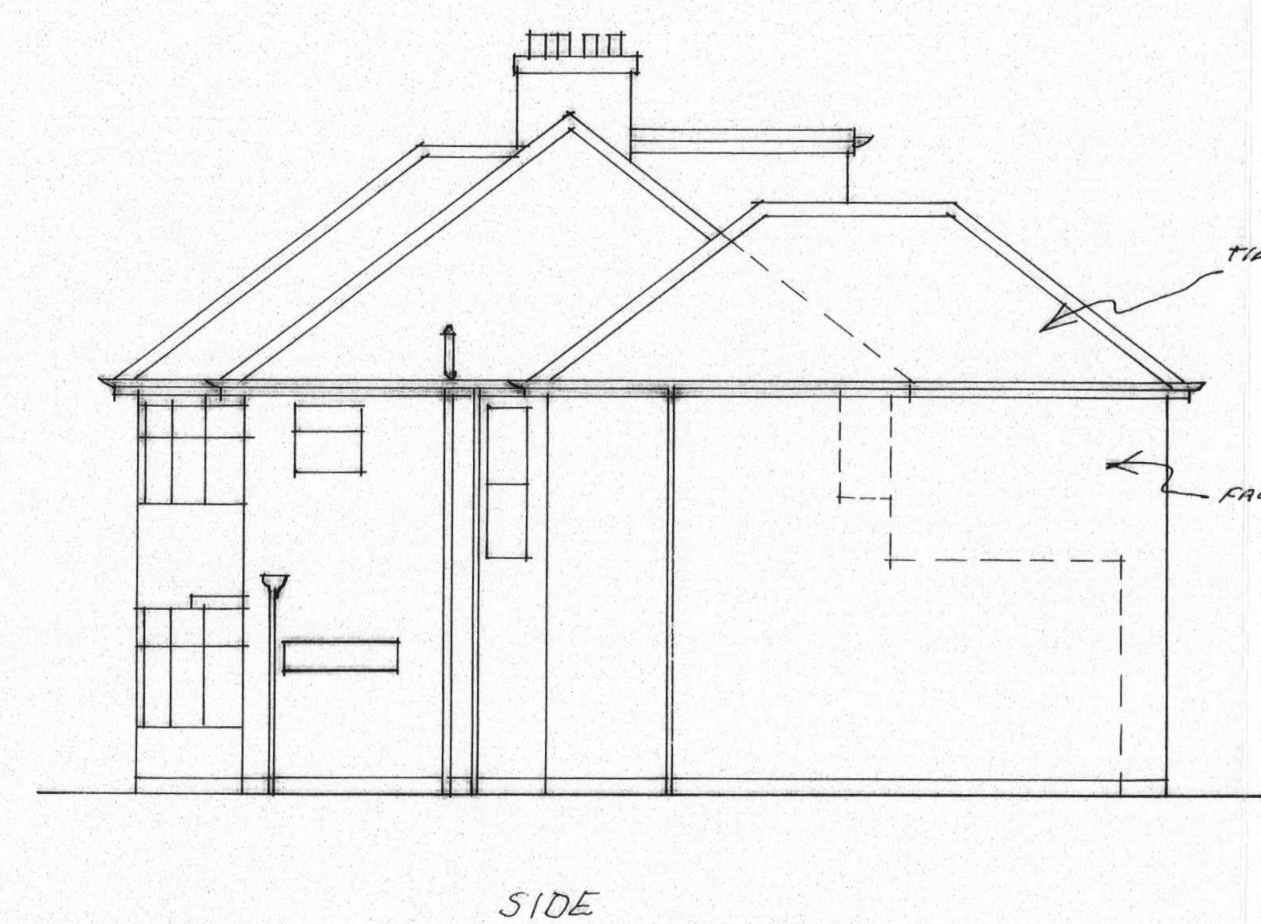
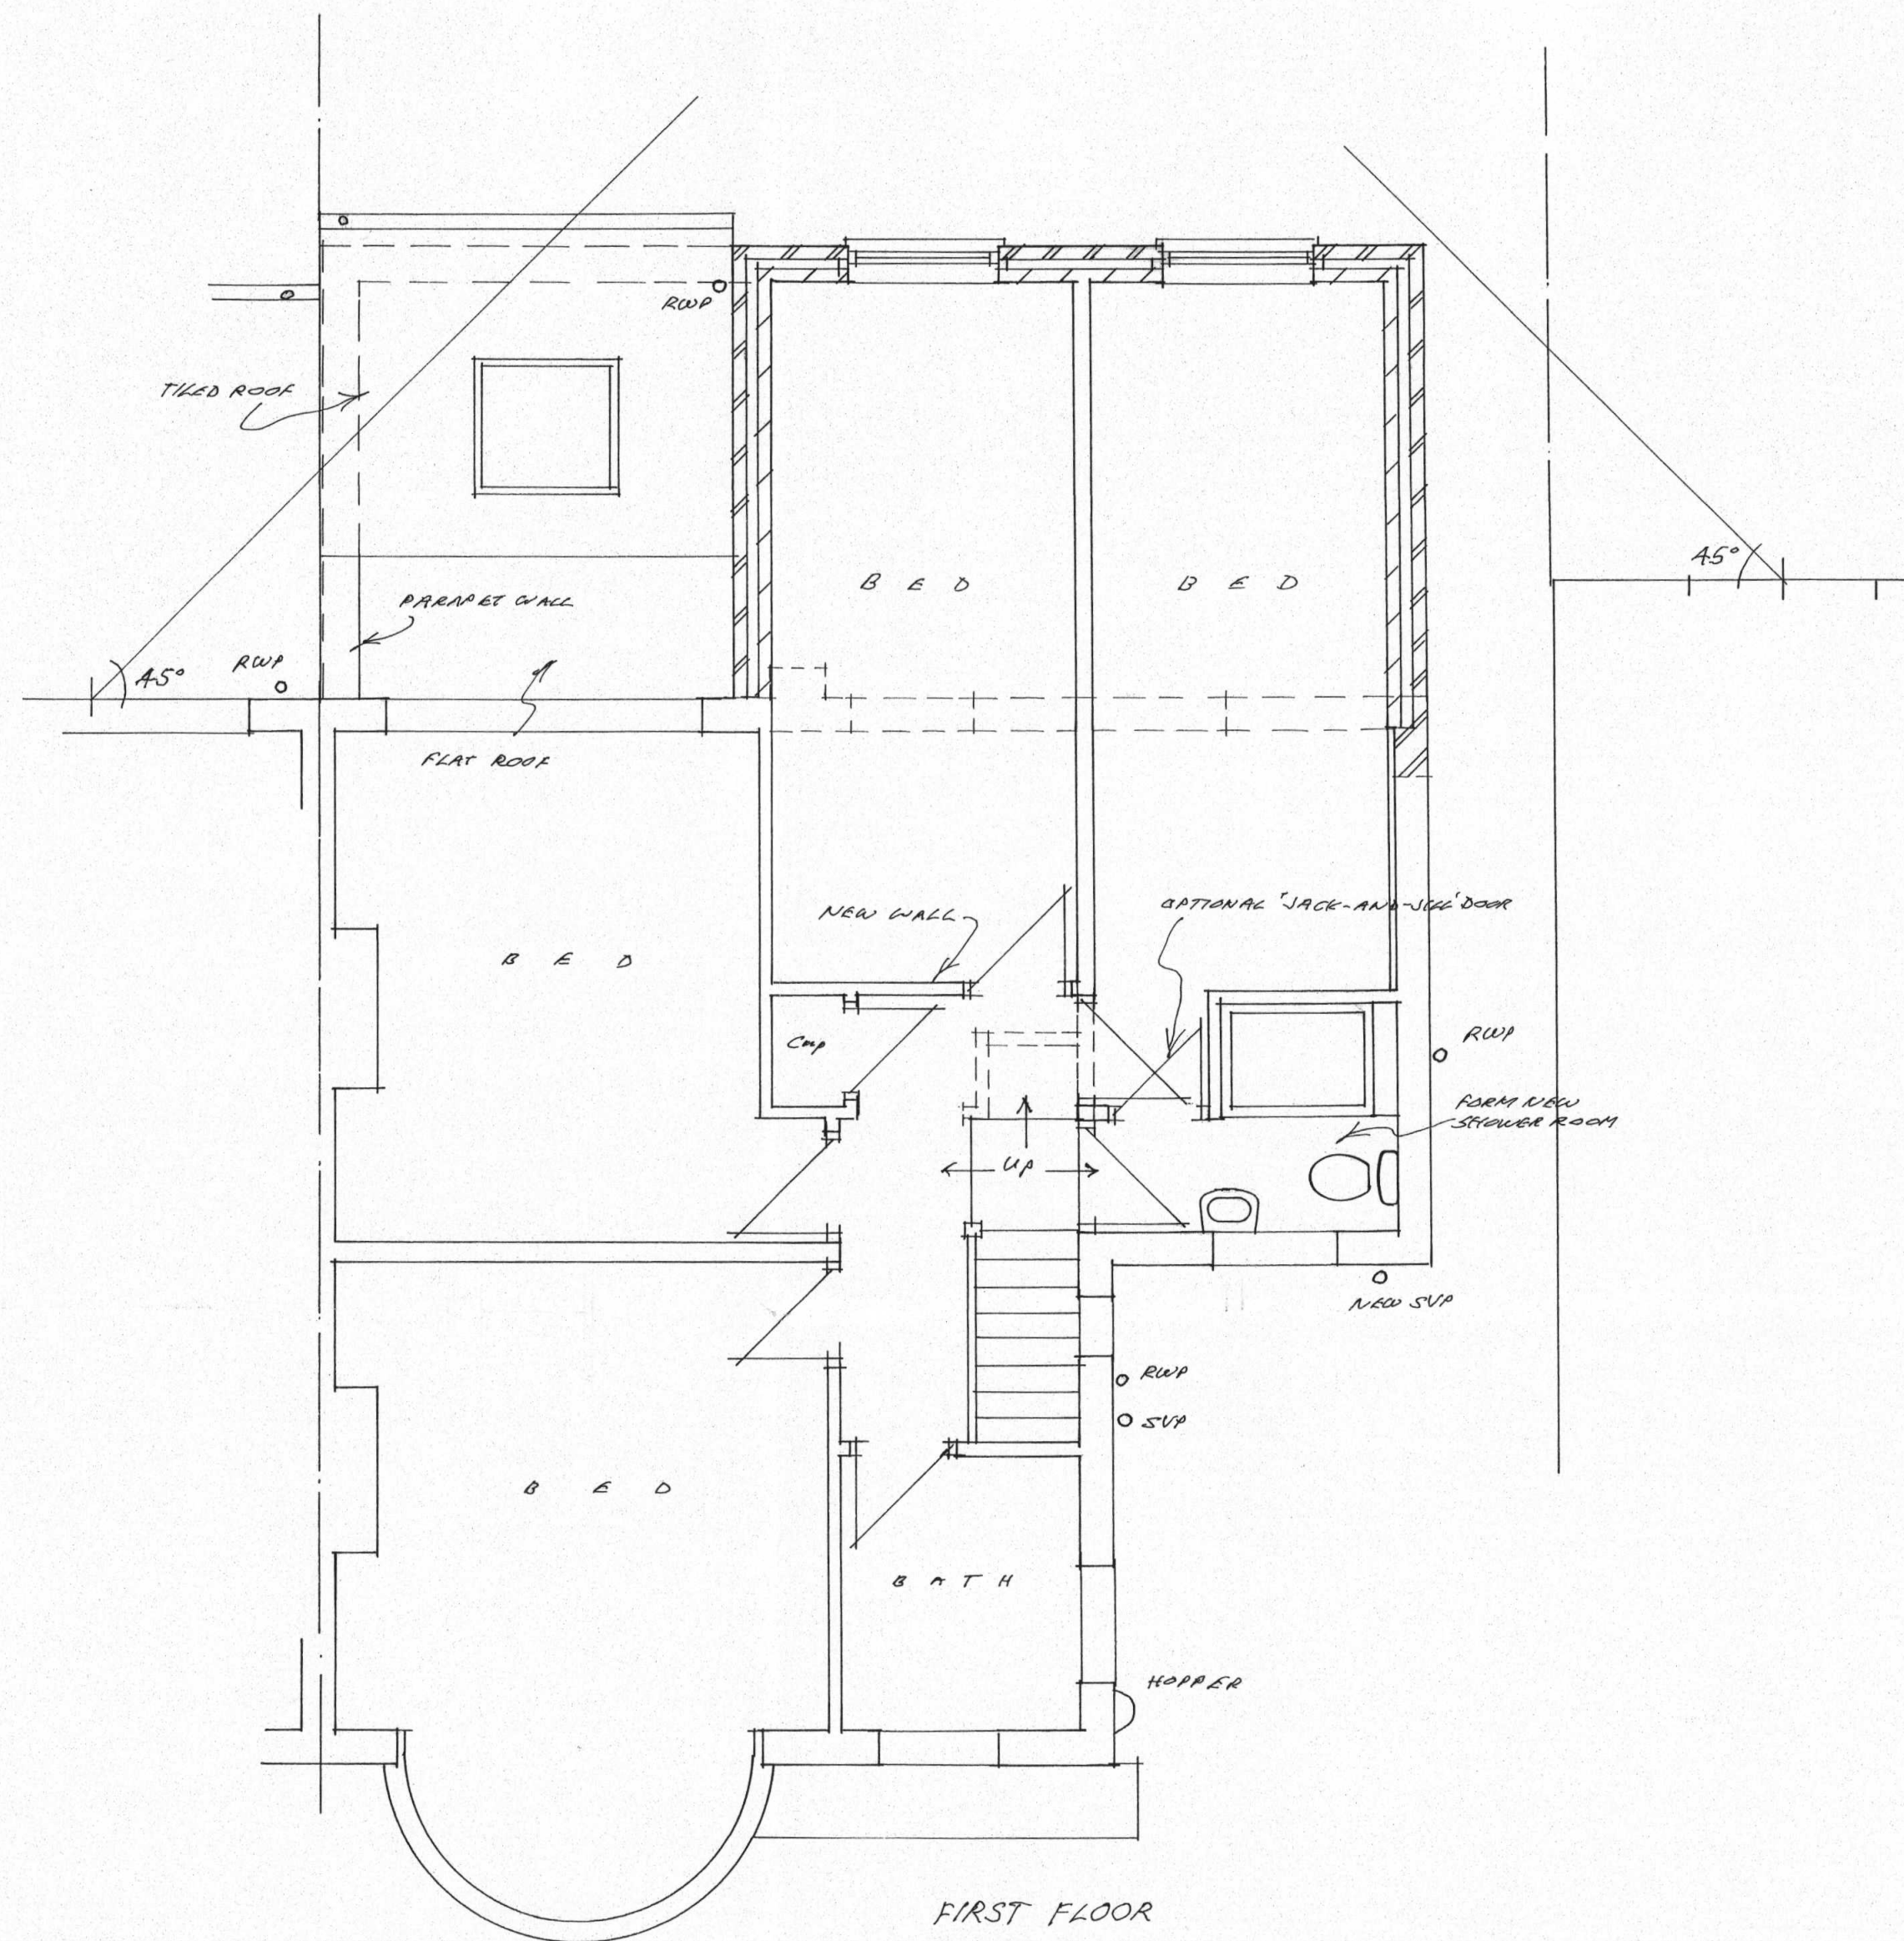
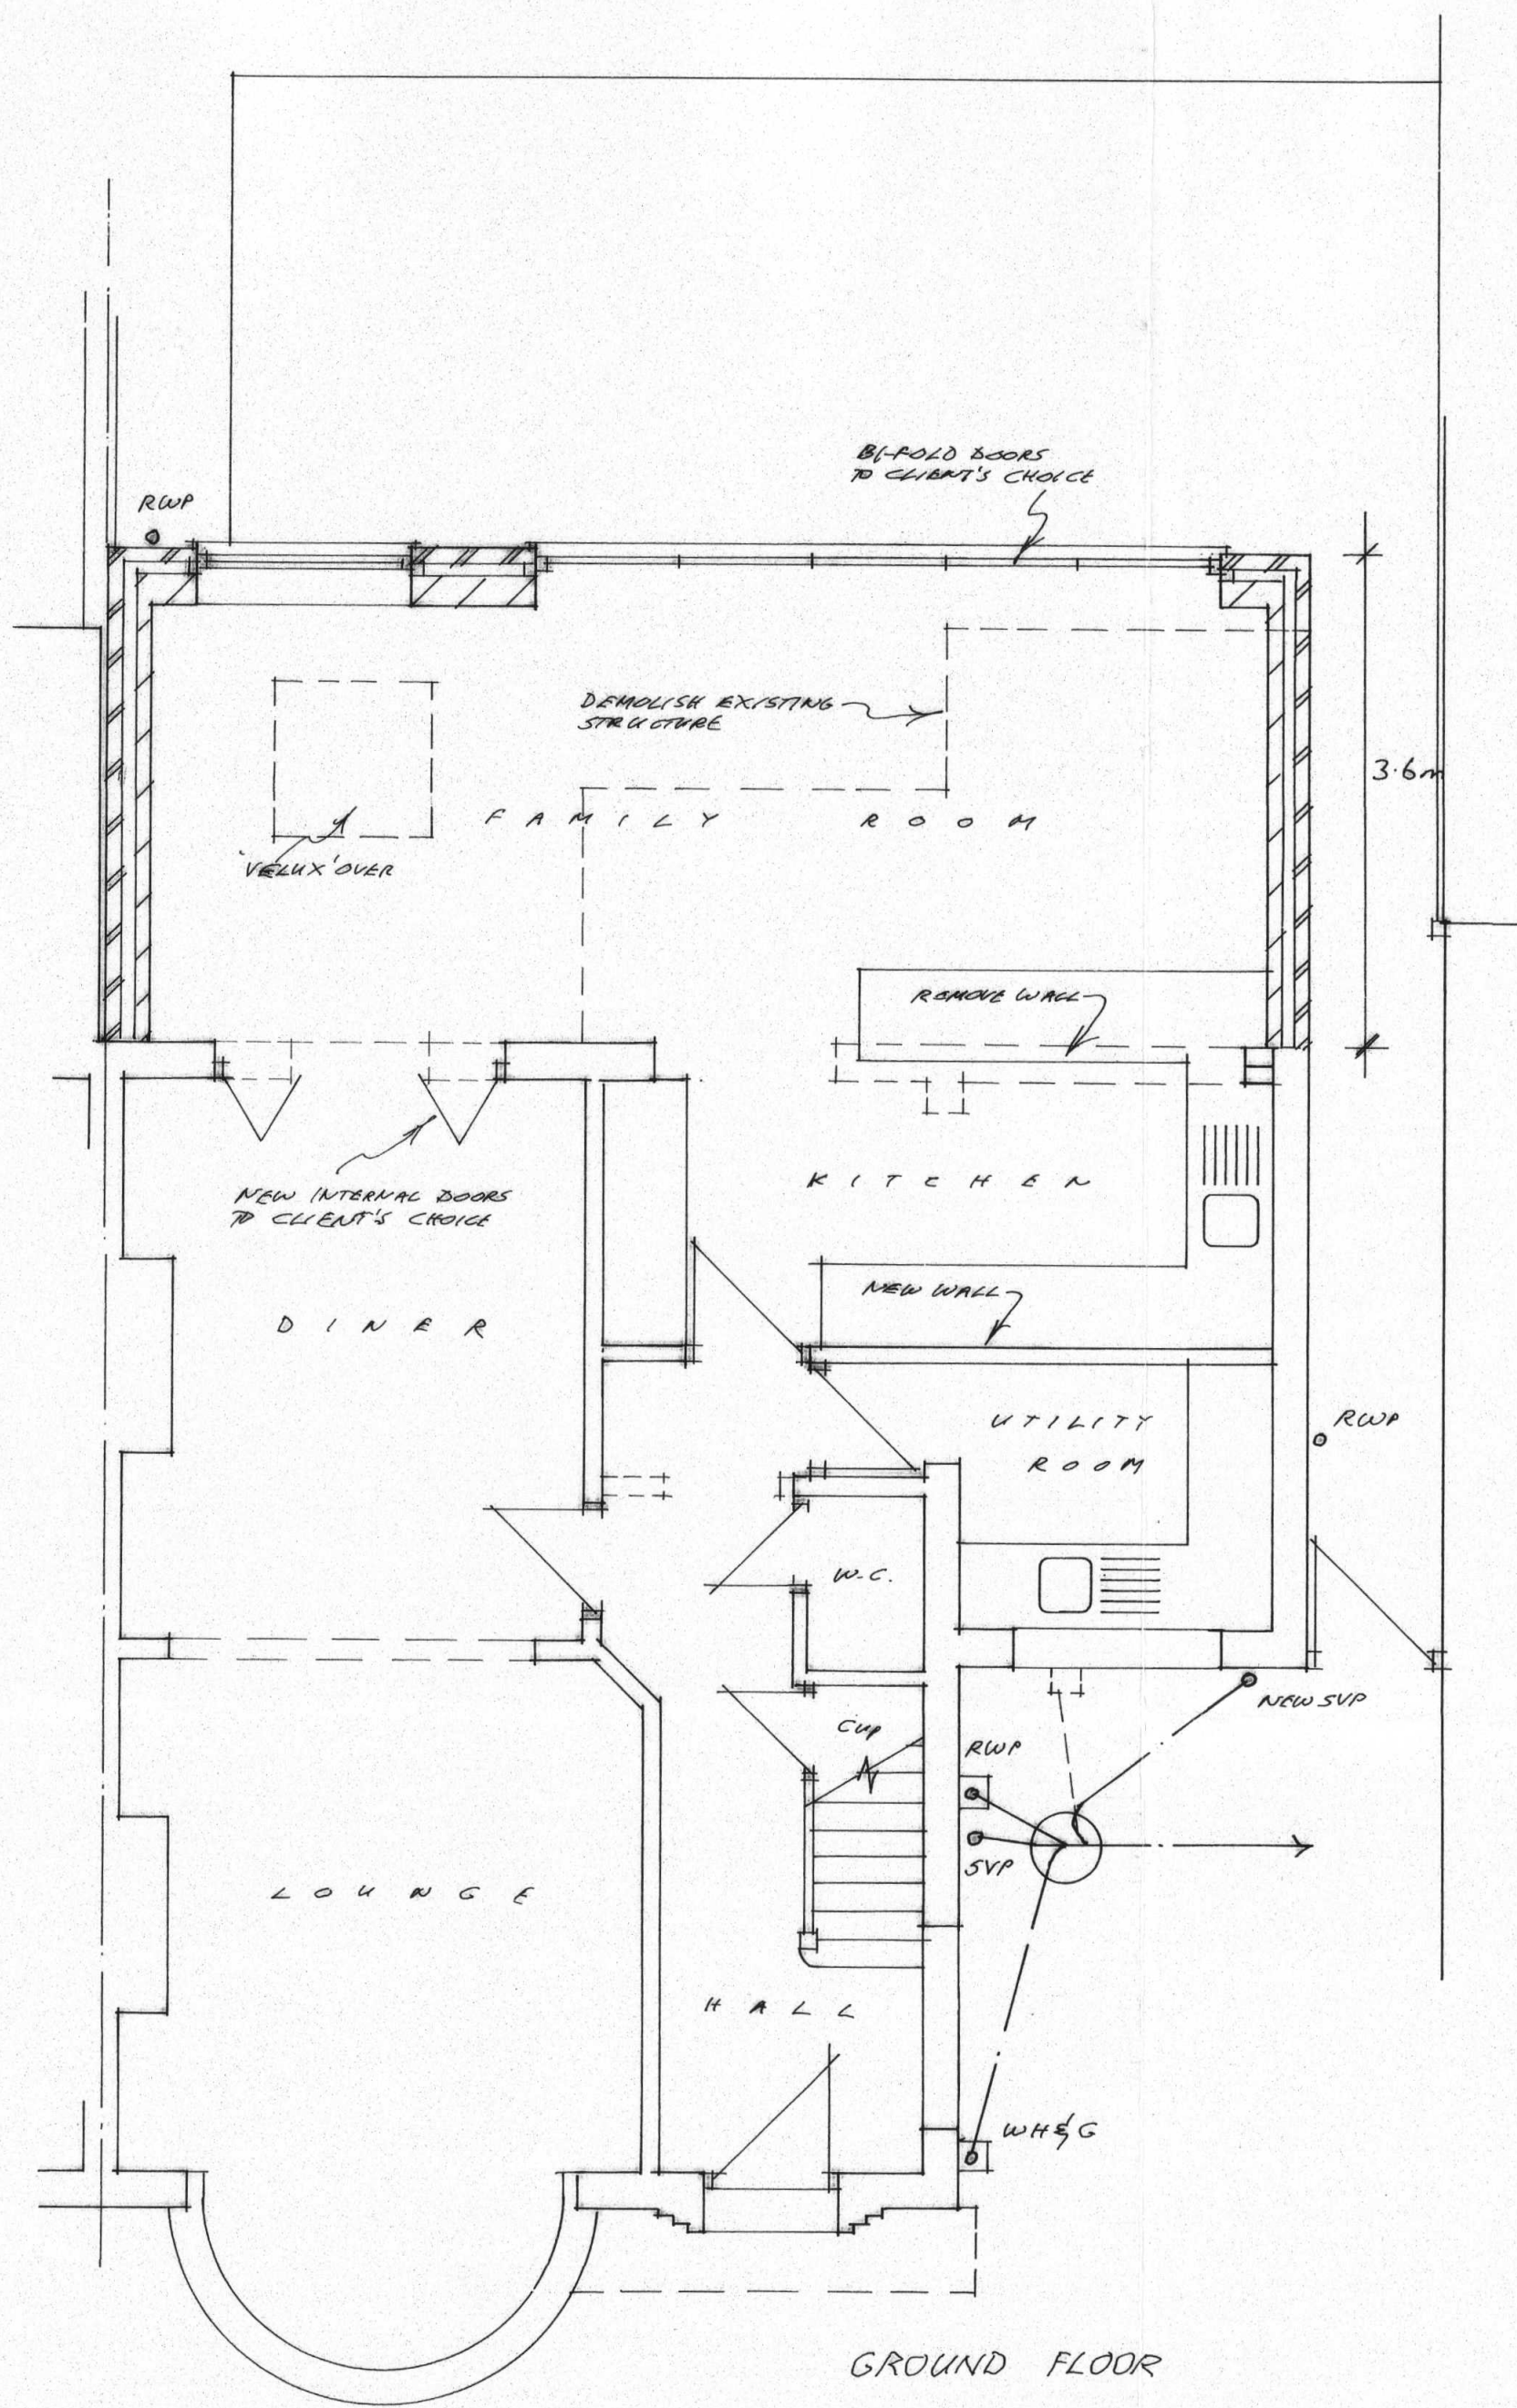


A1

PROPOSED PLANS & ELEVATIONS
AT, 39 PAVILION WAY, RUISLIP
FOR MR. & MRS. T. LEADER 17/TL-2A
SCALES 1:50, 1:100 DATE 18/5/17
A. FURTHER DETAILS ADDED 17/7/17

09 AUG 2017