

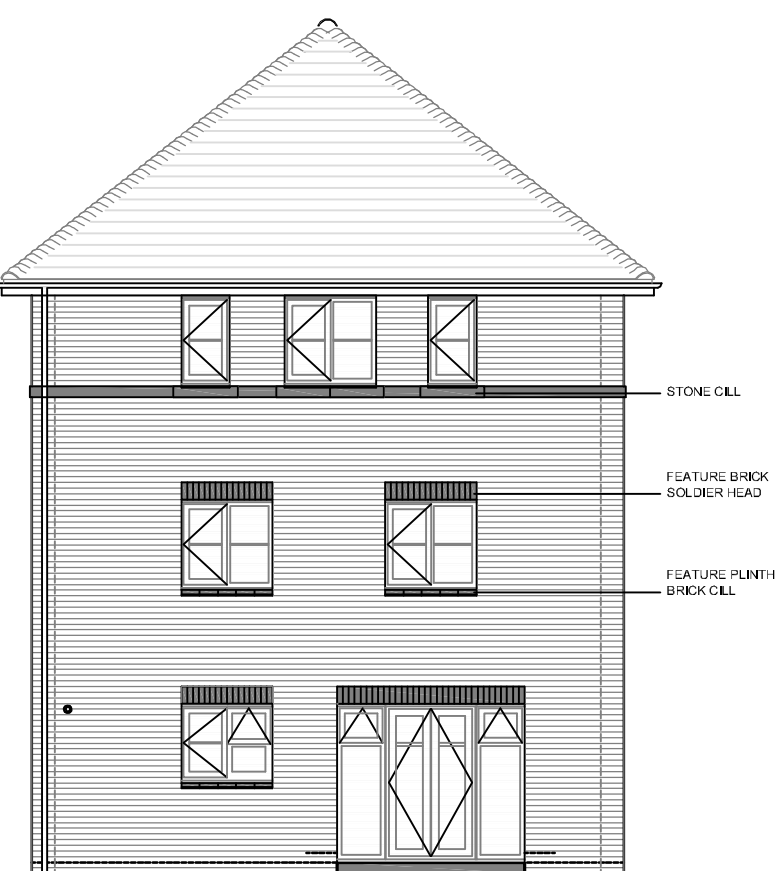



HOUSE TYPE U

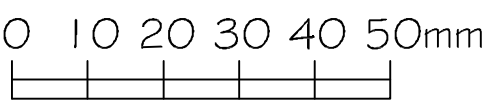


TYPICAL REAR ELEVATION
HOUSE TYPE U

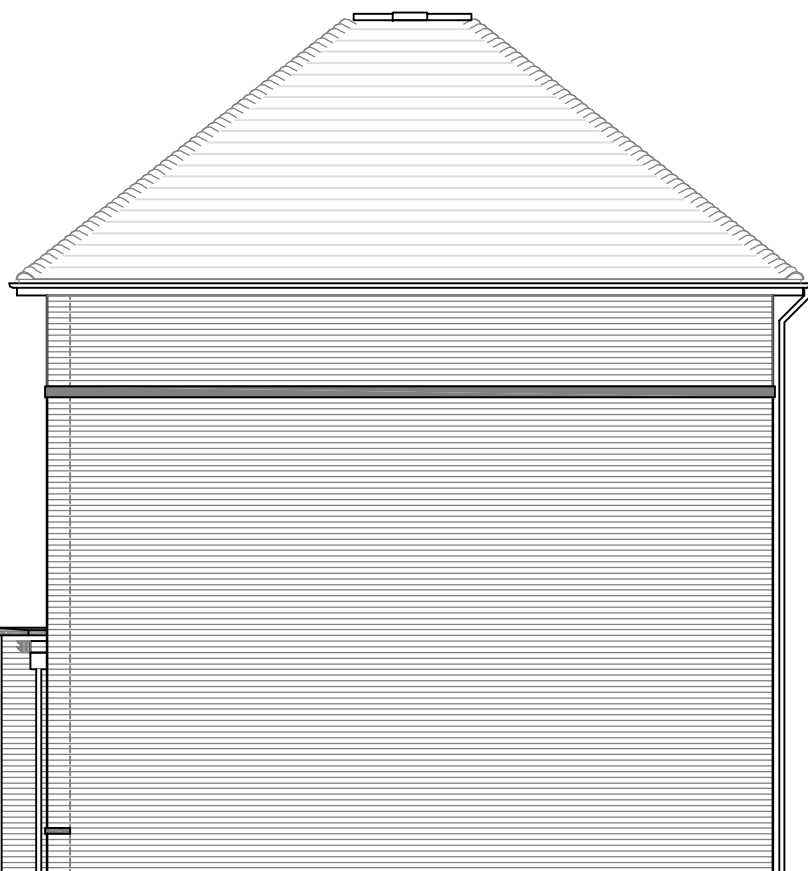

TYPICAL SIDE ELEVATION
HOUSE TYPE U

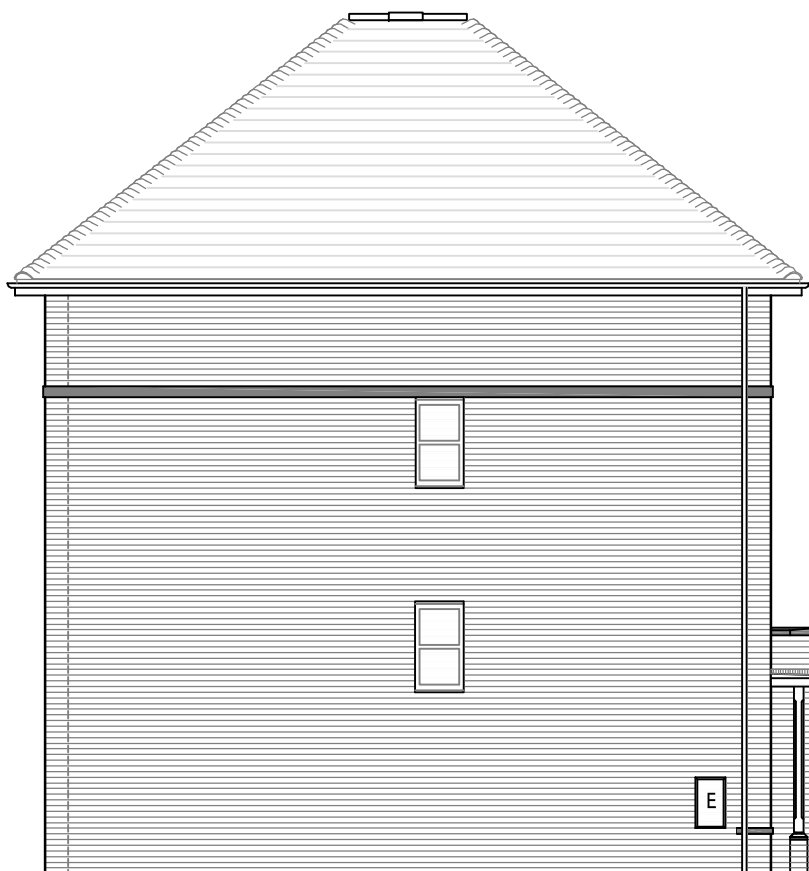

TYPICAL SIDE ELEVATION
HOUSE TYPE U

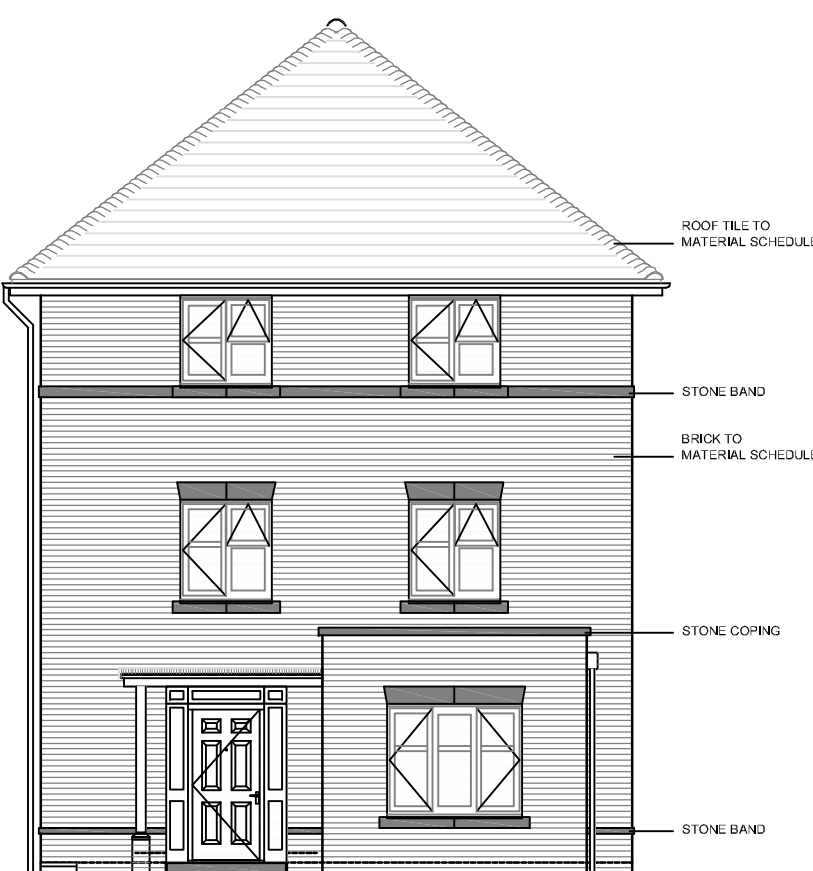

TYPICAL FRONT ELEVATION
HOUSE TYPE U

HOUSE TYPE V




TYPICAL REAR ELEVATION
HOUSE TYPE V



TYPICAL SIDE ELEVATION
HOUSE TYPE V



TYPICAL SIDE ELEVATION
HOUSE TYPE V

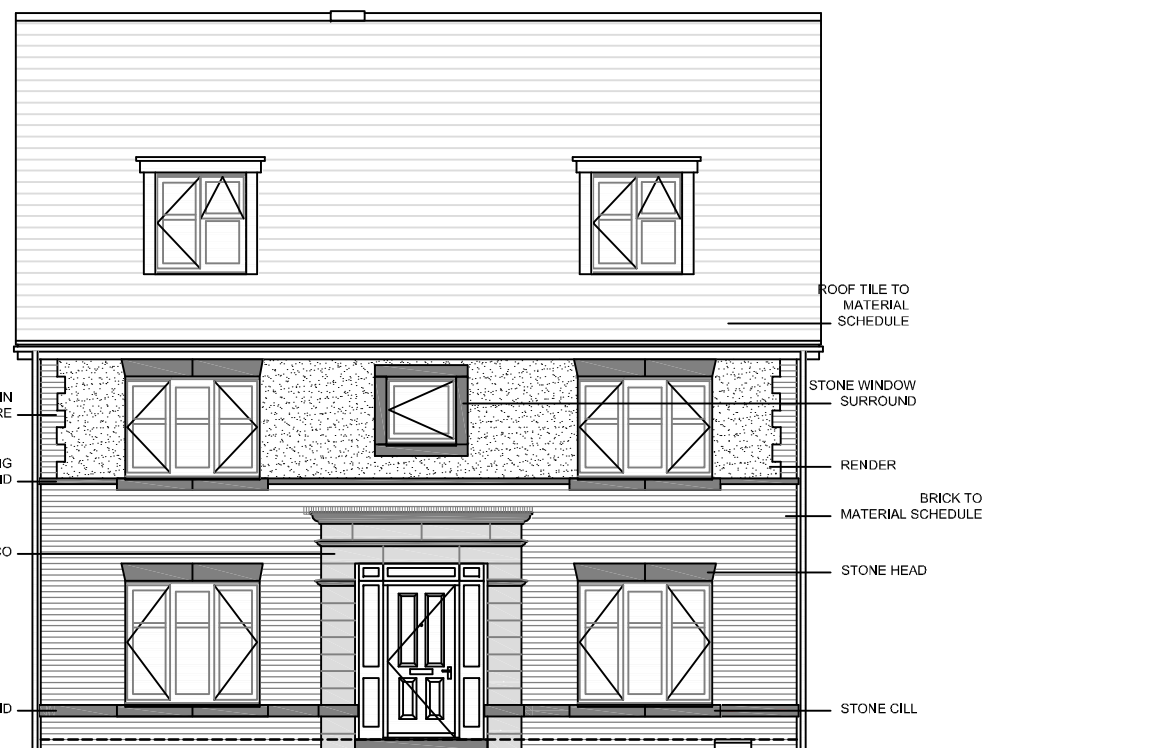

TYPICAL FRONT ELEVATION
HOUSE TYPE V

HOUSE TYPE W



REAR ELEVATION
HOUSE TYPE W



SIDE ELEVATION
HOUSE TYPE W



SIDE ELEVATION
HOUSE TYPE W



FRONT ELEVATION
HOUSE TYPE W

T1 08-03-15 ISSUE FOR PLANNING



ARCHITECTS

62 Well Lane
Horsell
Woking
Surrey
GU21 4PS

Telephone: 01483 763028
Fax: 01483 740463
e-mail info@wadp.co.uk

TaylorWimpey

Ickenham Park
West Ruslip

HOUSE TYPES: U, V, W

PLANNING

1 : 100 @ A1 50mm @ A1

FEB 2015

IR

20667_A_PLN_02

P1