A0 - Do not scale

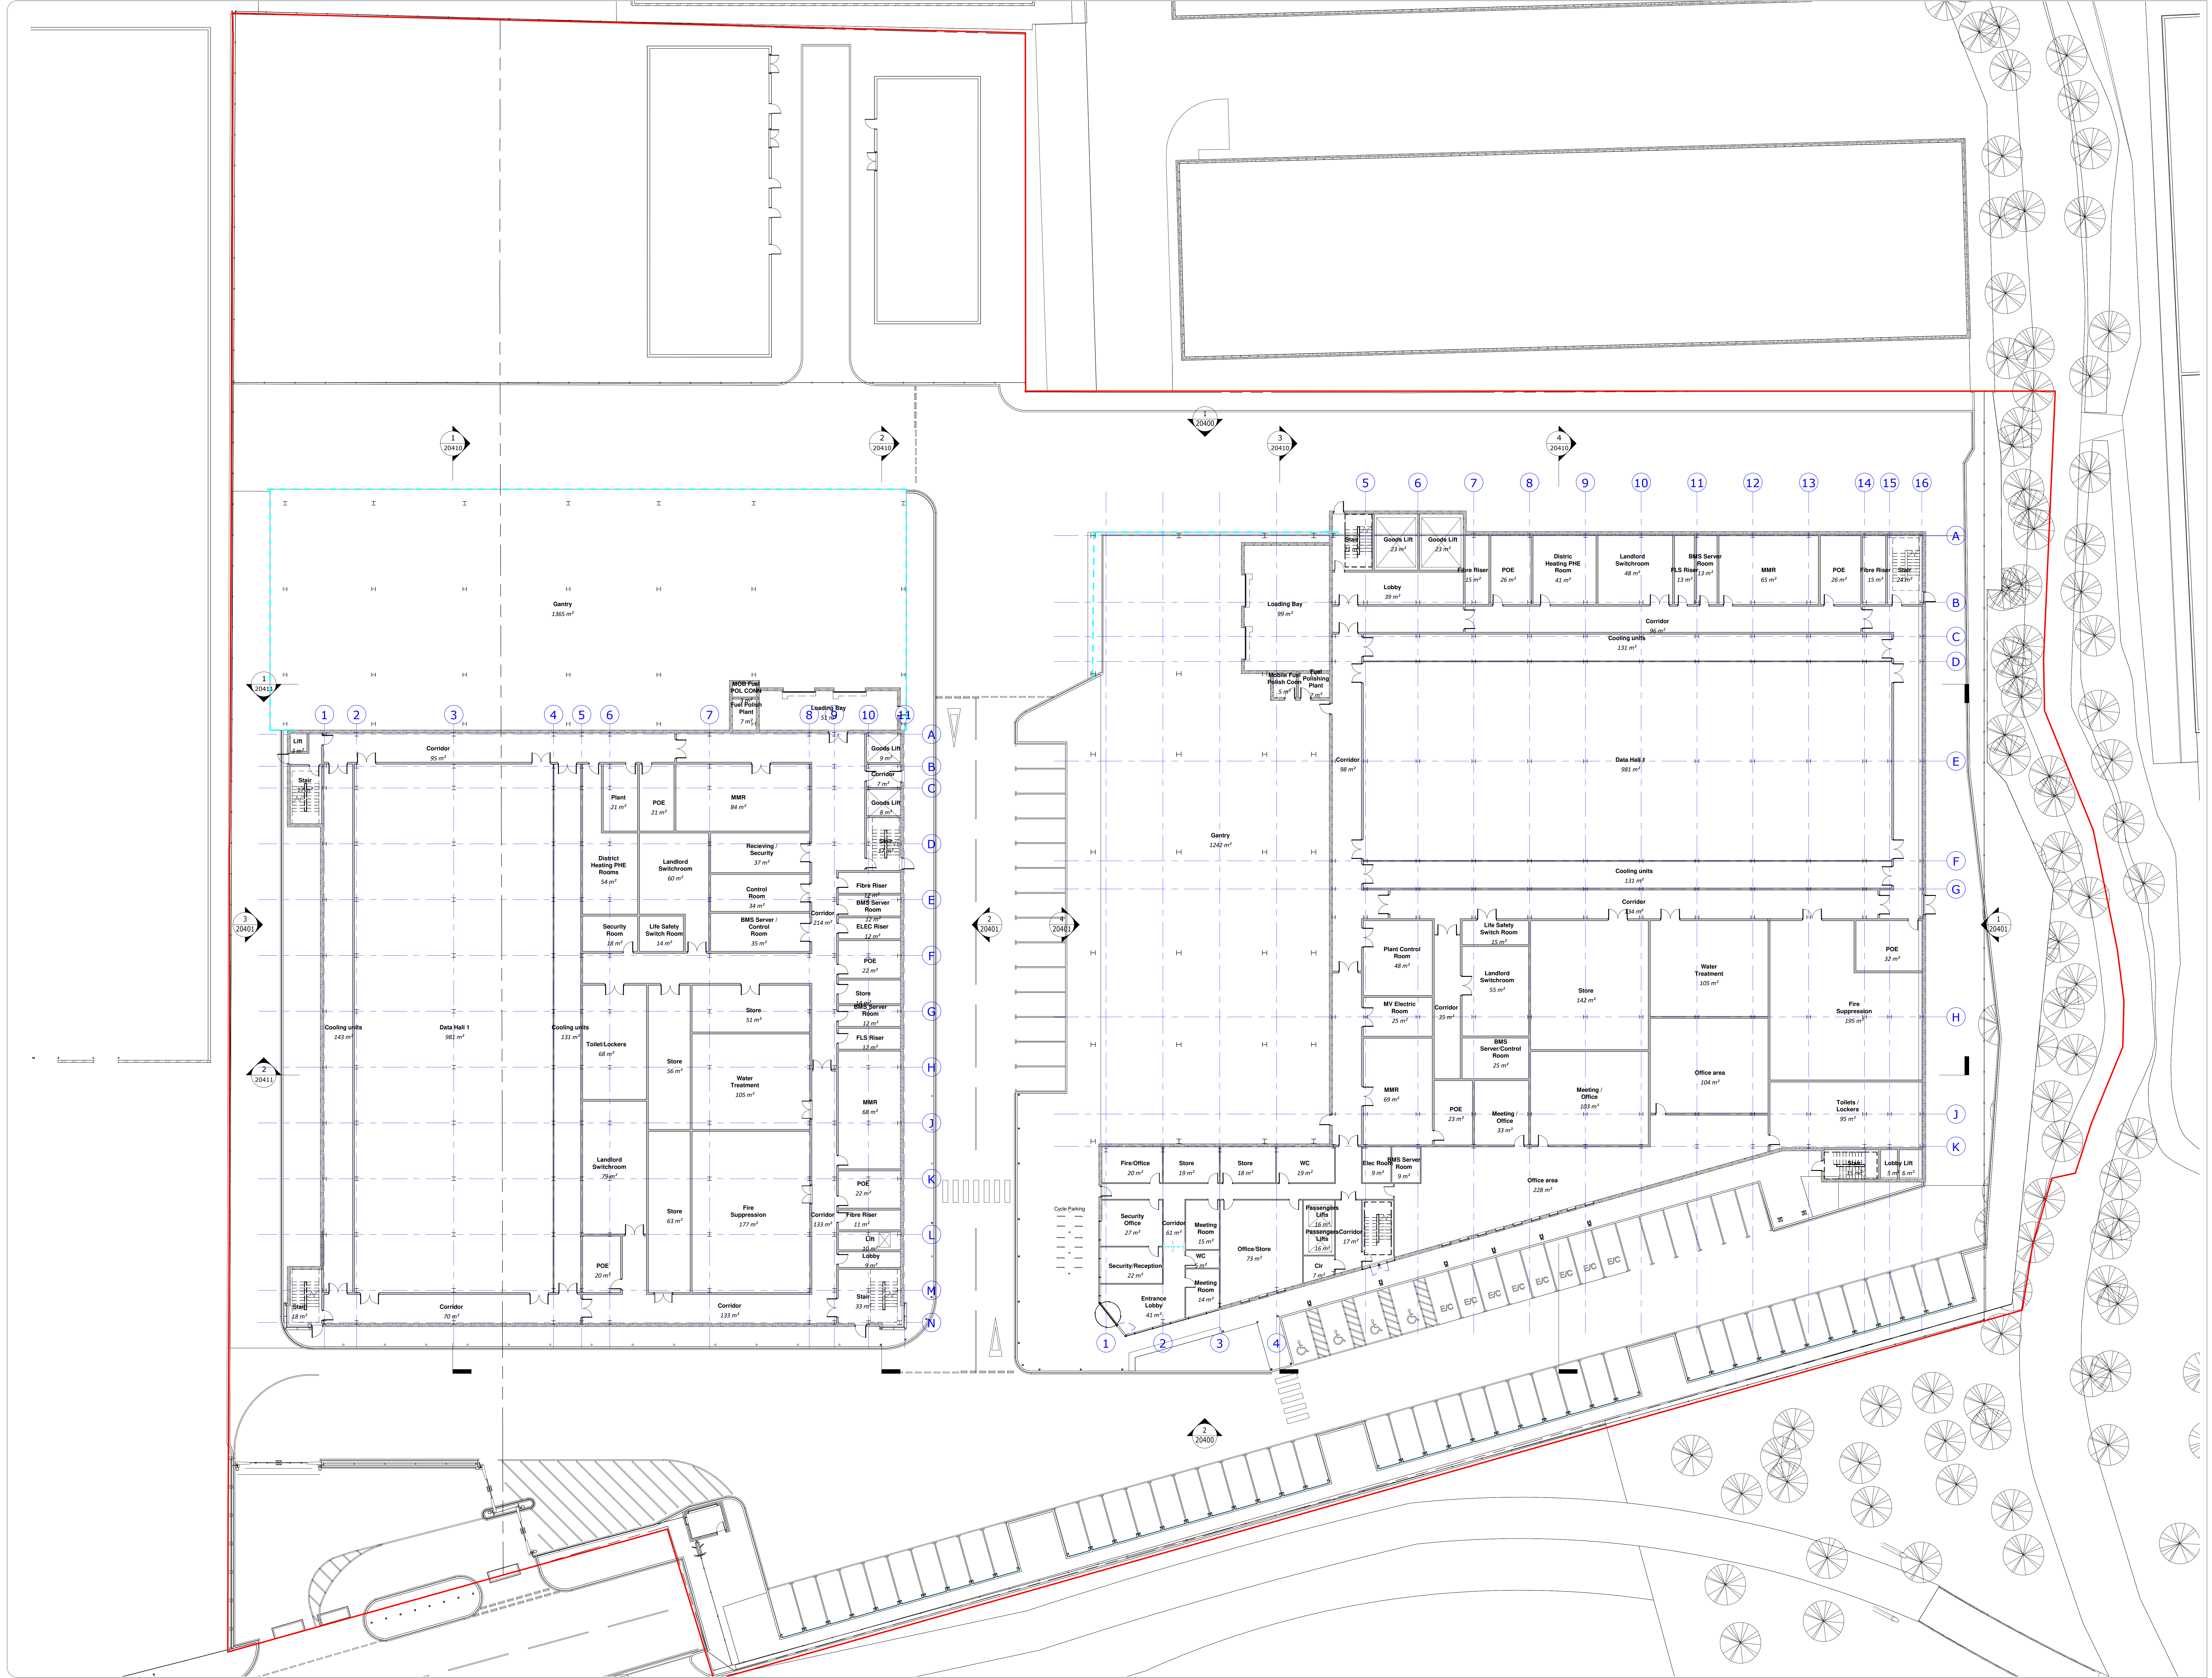

General Notes

1. Do not scale from this drawing. All dimensions indicated are in millimetres unless otherwise stated. Validate all measurements on site.
2. Any discrepancies between the drawings and other documents should be brought to the attention of the engineer.
3. This drawing is not an installation drawing. It is the Contractors responsibility to make final coordinated installation shop drawings.
4. The contents of this drawing shall be read in conjunction with the current revisions of Architectural, Civil, Structural, Mechanical, Electrical, Security, Telcoms drawings and all relevant sections of the specifications.

2000 0 2000 4000 6000 8000
SCALE: 1:200
N

Key Plan

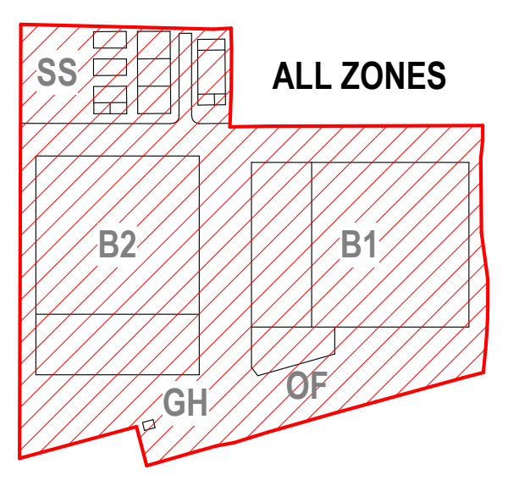

Key:

🟥 Boundary Line

| Rev | Details | By / Chkd / App | Date |
|---|---|---|---|
| P01 | STAGE 2 - 100% ISSUE | AS | 16/07/21 |
| P01.01 | STAGE 2 - 90% ISSUE | AS | 25/06/21 |

Client

colt
Data Centre Services
Colt House, 20 Great Eastern Street
London, EC2A 3EH, United Kingdom
www.coltdatacentres.net

Lead Consultant / MEP Designer

28-30 Worship Street
London, EC2A 2AH
United Kingdom
www.bw-engineering.com

Architect

NWA plc
Chartered Architects
The Old Dairy
Harpendenbury Farm
Redbourn, Hertfordshire
AL3 7QA, United Kingdom
www.nwarchitects.co.uk

Structural / Civil Engineer

ARUP
Central Square, Forth Street
Newcastle Upon Tyne
NE1 3PL, United Kingdom
www.arup.com

Fire Consultant

salus
Building Compliance without Complexity
Primea House, Marina Court
Maple Drive, Hinckley, Leicestershire
LE10 3BF, United Kingdom
www.salusai.co.uk

Security Designer

Control Risks
Cottons Centre, Cottons Lane
London, SE1 2QG, United Kingdom
www.controlrisks.com

Project Title
Colt LON4 Hayes

Drawing Title
Buildings 1 & 2
Level 00

Project Status
**PLANNING - PRE APP 2**

Discipline
**ARCHITECTURE**

Status Code
**S4**

Project Number
**0493**

Scale @ A0
**1 : 200**

Revision
**P01**

Drawing Number
**DCS20109-NWA-DC-ZZ-00-DR-A-20200**
Project — Originator — Functional Breakdown — Spatial Breakdown — Level — Form — Discipline — Number

BIM 360://DCS-20-109 - London 4/DCS20109-NWA-DC-LP-ZZ-M3-A-00004.rvt 26/08/2021 15:02:12 © Black & White Engineering BWE_TB_A0v_Frame_LON4_v2