


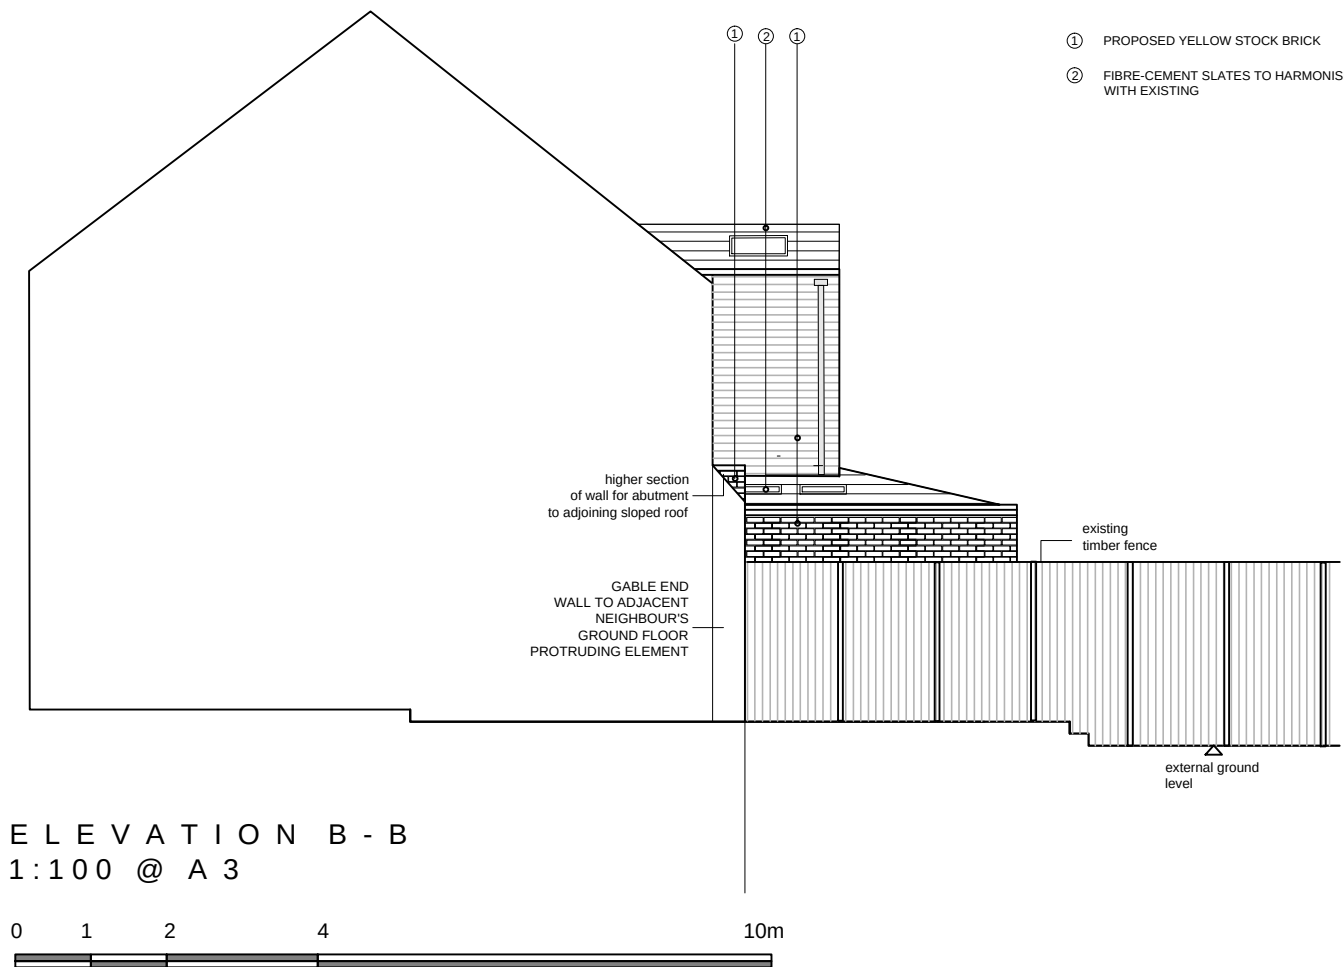

NOTES:
-THIS DRAWING IS NOT TO BE SCALED.
USE FIGURED DIMENSIONS ONLY.
DETAILED SITE SURVEY TO BE CARRIED OUT TO ESTABLISH TOLERANCES. FIGURED DIMENSIONS ARE IN MM. ALL DIMENSIONS SHALL BE VERIFIED ON SITE BEFORE PROCEEDING WITH THE WORK.

IF IN DOUBT, ASK.

-THIS DRAWING HAS BEEN PRODUCED FOR SOLE USE ON THIS PROJECT AND IS NOT INTENDED FOR USE BY ANY OTHER PERSON OR FOR ANY OTHER PURPOSE

ALL DIMENSIONS GIVEN
ARE APPROXIMATE
AND SUBJECT TO SITE
VERIFICATION

REV	DATE	DESCRIPTION
-	23.01.15	ISSUED FOR PLANNING APPLICATION
A	13.05.15	RE-ISSUED FOR REVISED PLANNING APPLICATION
B	28.05.15	RE-ISSUED WITH REVISIONS
C	29.05.15	RE-ISSUED WITH NOTES ADDED
D	15.04.16	RE-ISSUED WITH MINOR AMENDMENT

PLANNING

Drawing no:	HR.P.01.20
Drawing title:	Proposed Elevations
Scale:	1:100 @ A3
Date:	Dec 14
Project title:	Hallowell Road

Lucy O'Sullivan Architect
25 Grove House
16 Tudor Grove
E9 7QP
e: lucy.oh.sullivan@gmail.com
m: +44 7817314843