





West Elevation (Front)

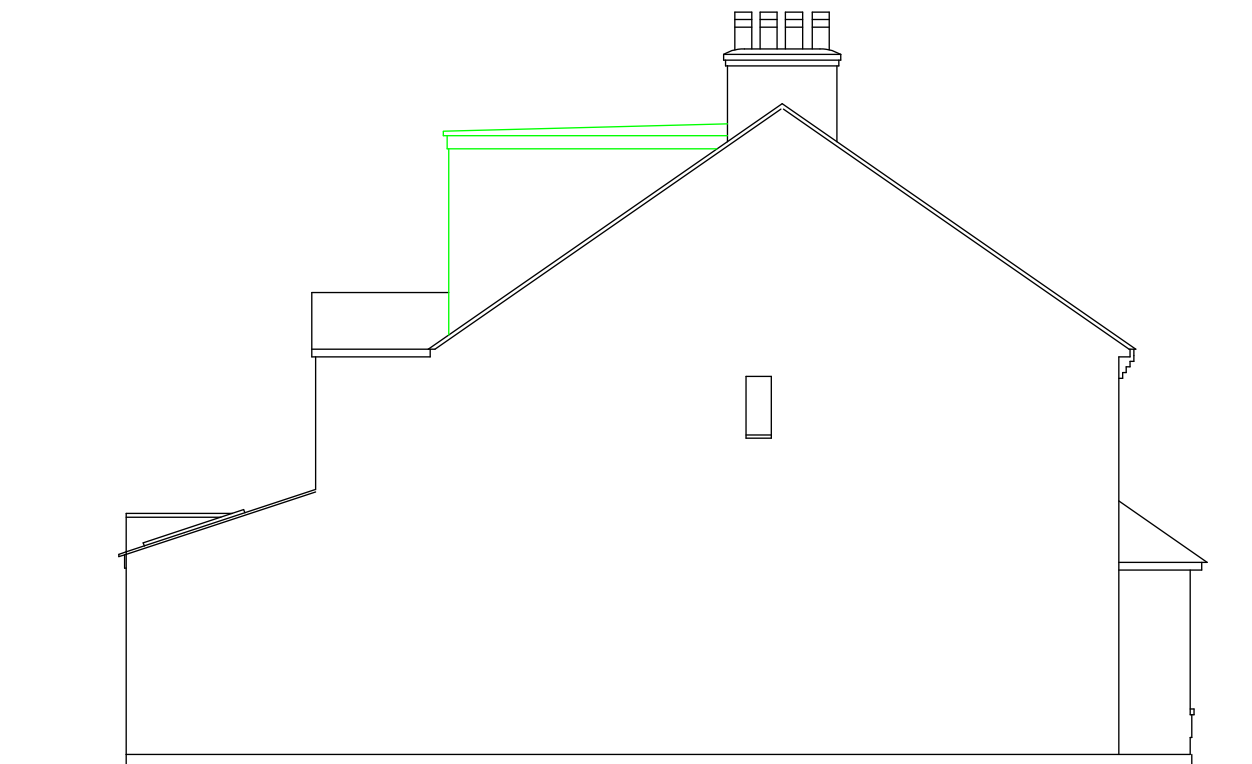

North Elevation



East Elevation (Rear)

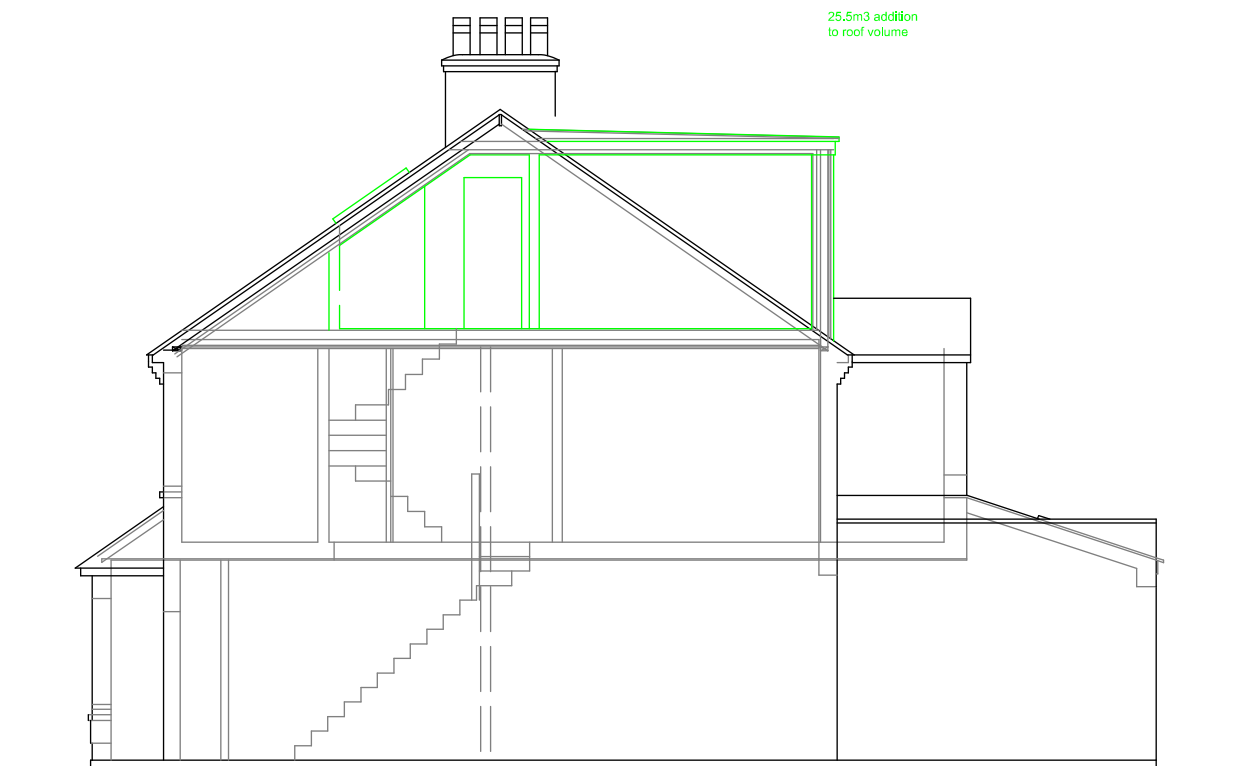

South Elevation

Proposed Extension for :-
Mr and Mrs G Watson
105 Hallowell Road
Northwood HA6 1DY

Title :-
Proposed Elevations

Scale 1 : 100 @A3 Date 09/07/21

Prepared by:-
Nigel G Hammond MCIOB

DRW. NO. 04 Rev D

