




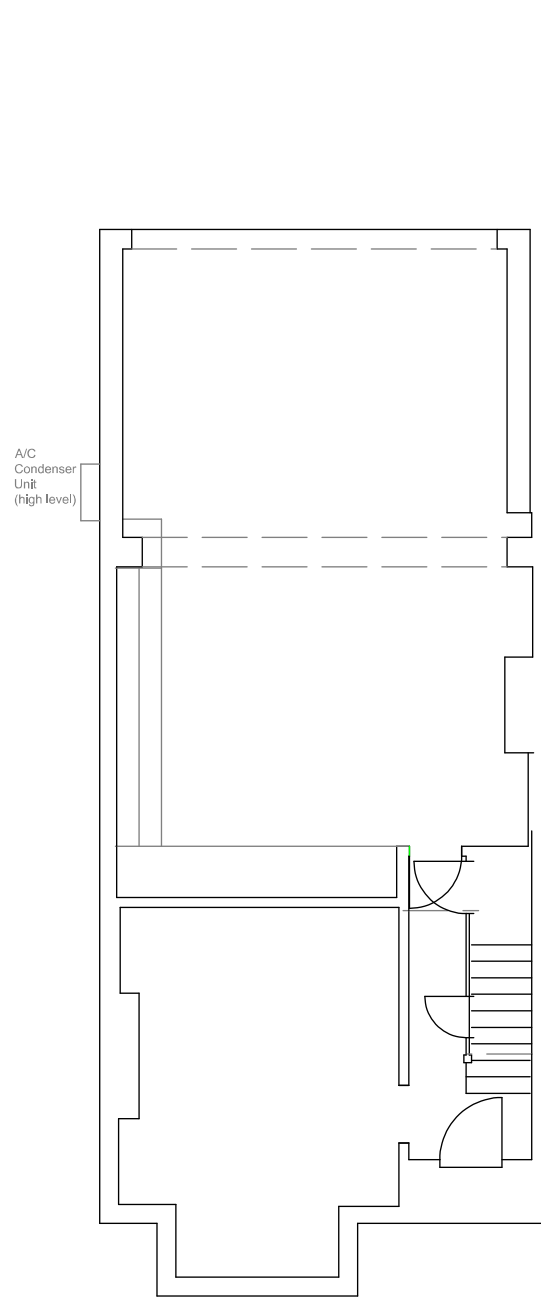

Ground Floor

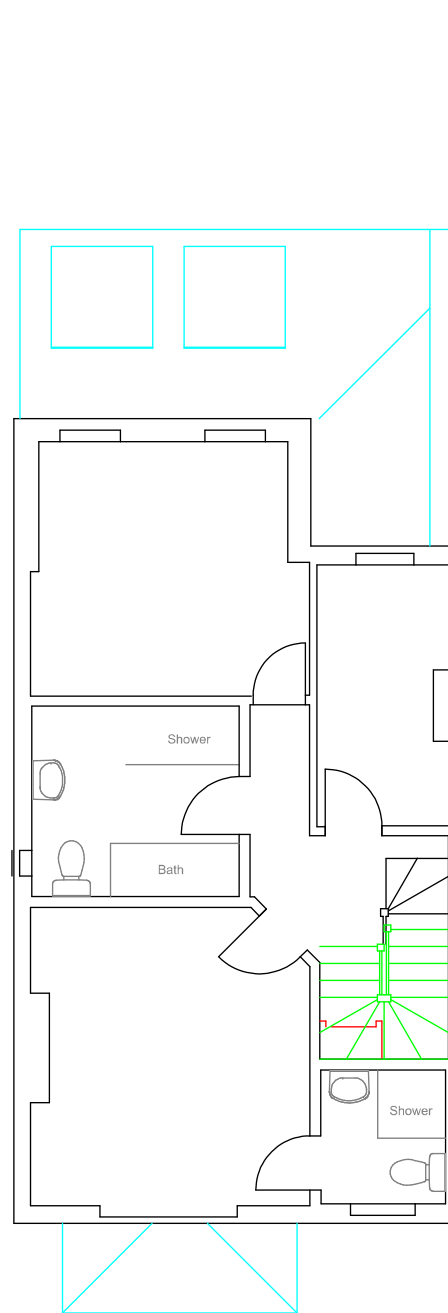

First Floor and Roof

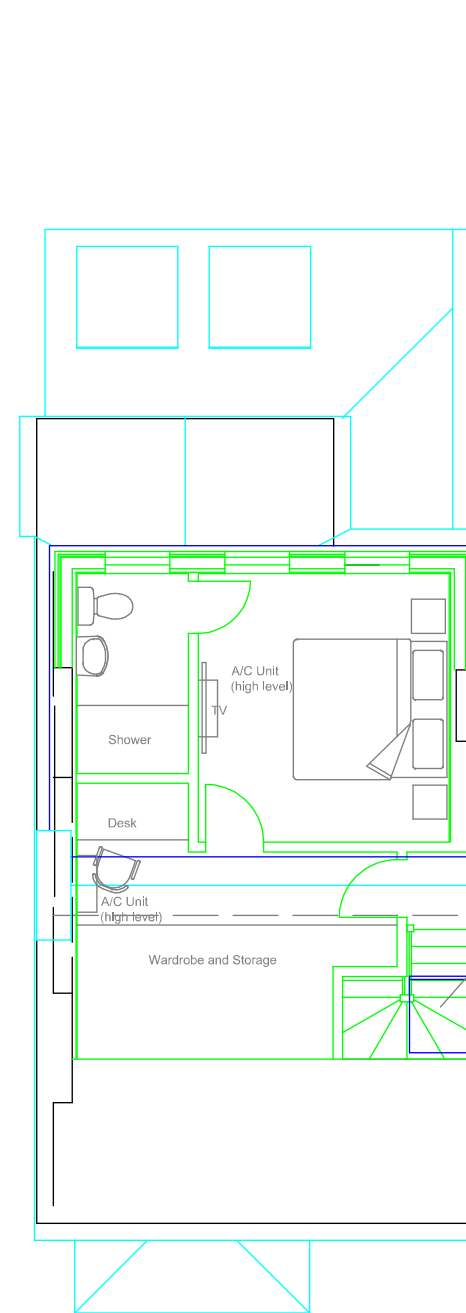

Second Floor and Roof

Velux Roof Window
780 x 1180mm to provide
natural light and ventilation
to the stairwell

Proposed Extension for :-
Mr and Mrs G Watson
105 Hollowell Road
Northwood HA6 1DY

Title :-
Proposed Floor Plans

Scale 1 : 100 @A3 Date 09/07/21

Prepared by:-
Nigel G Hammond MCIOB

DRW. NO. 5 Rev D

