

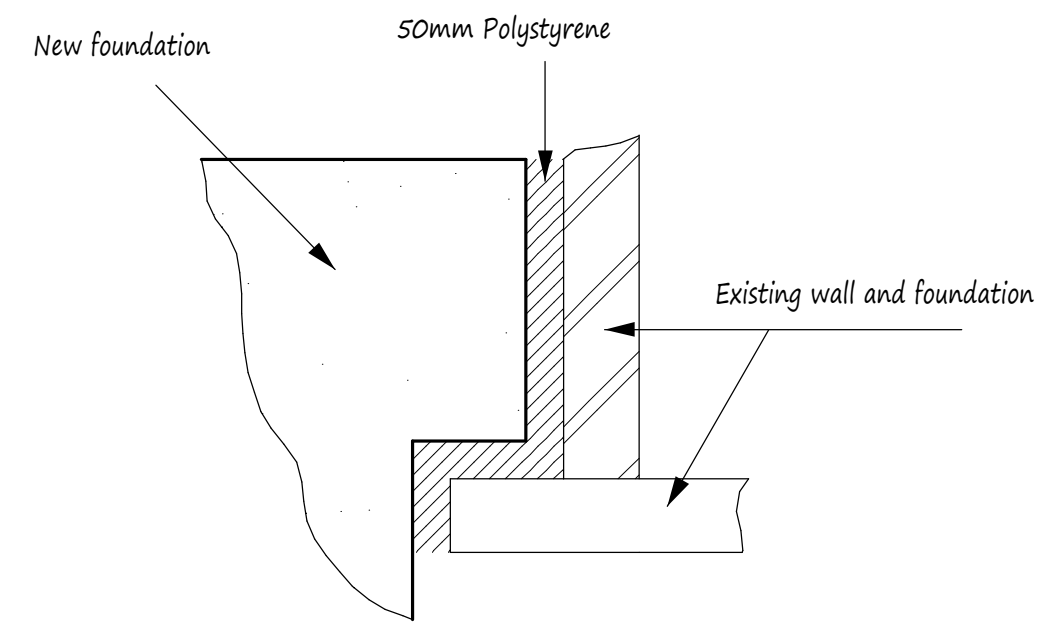


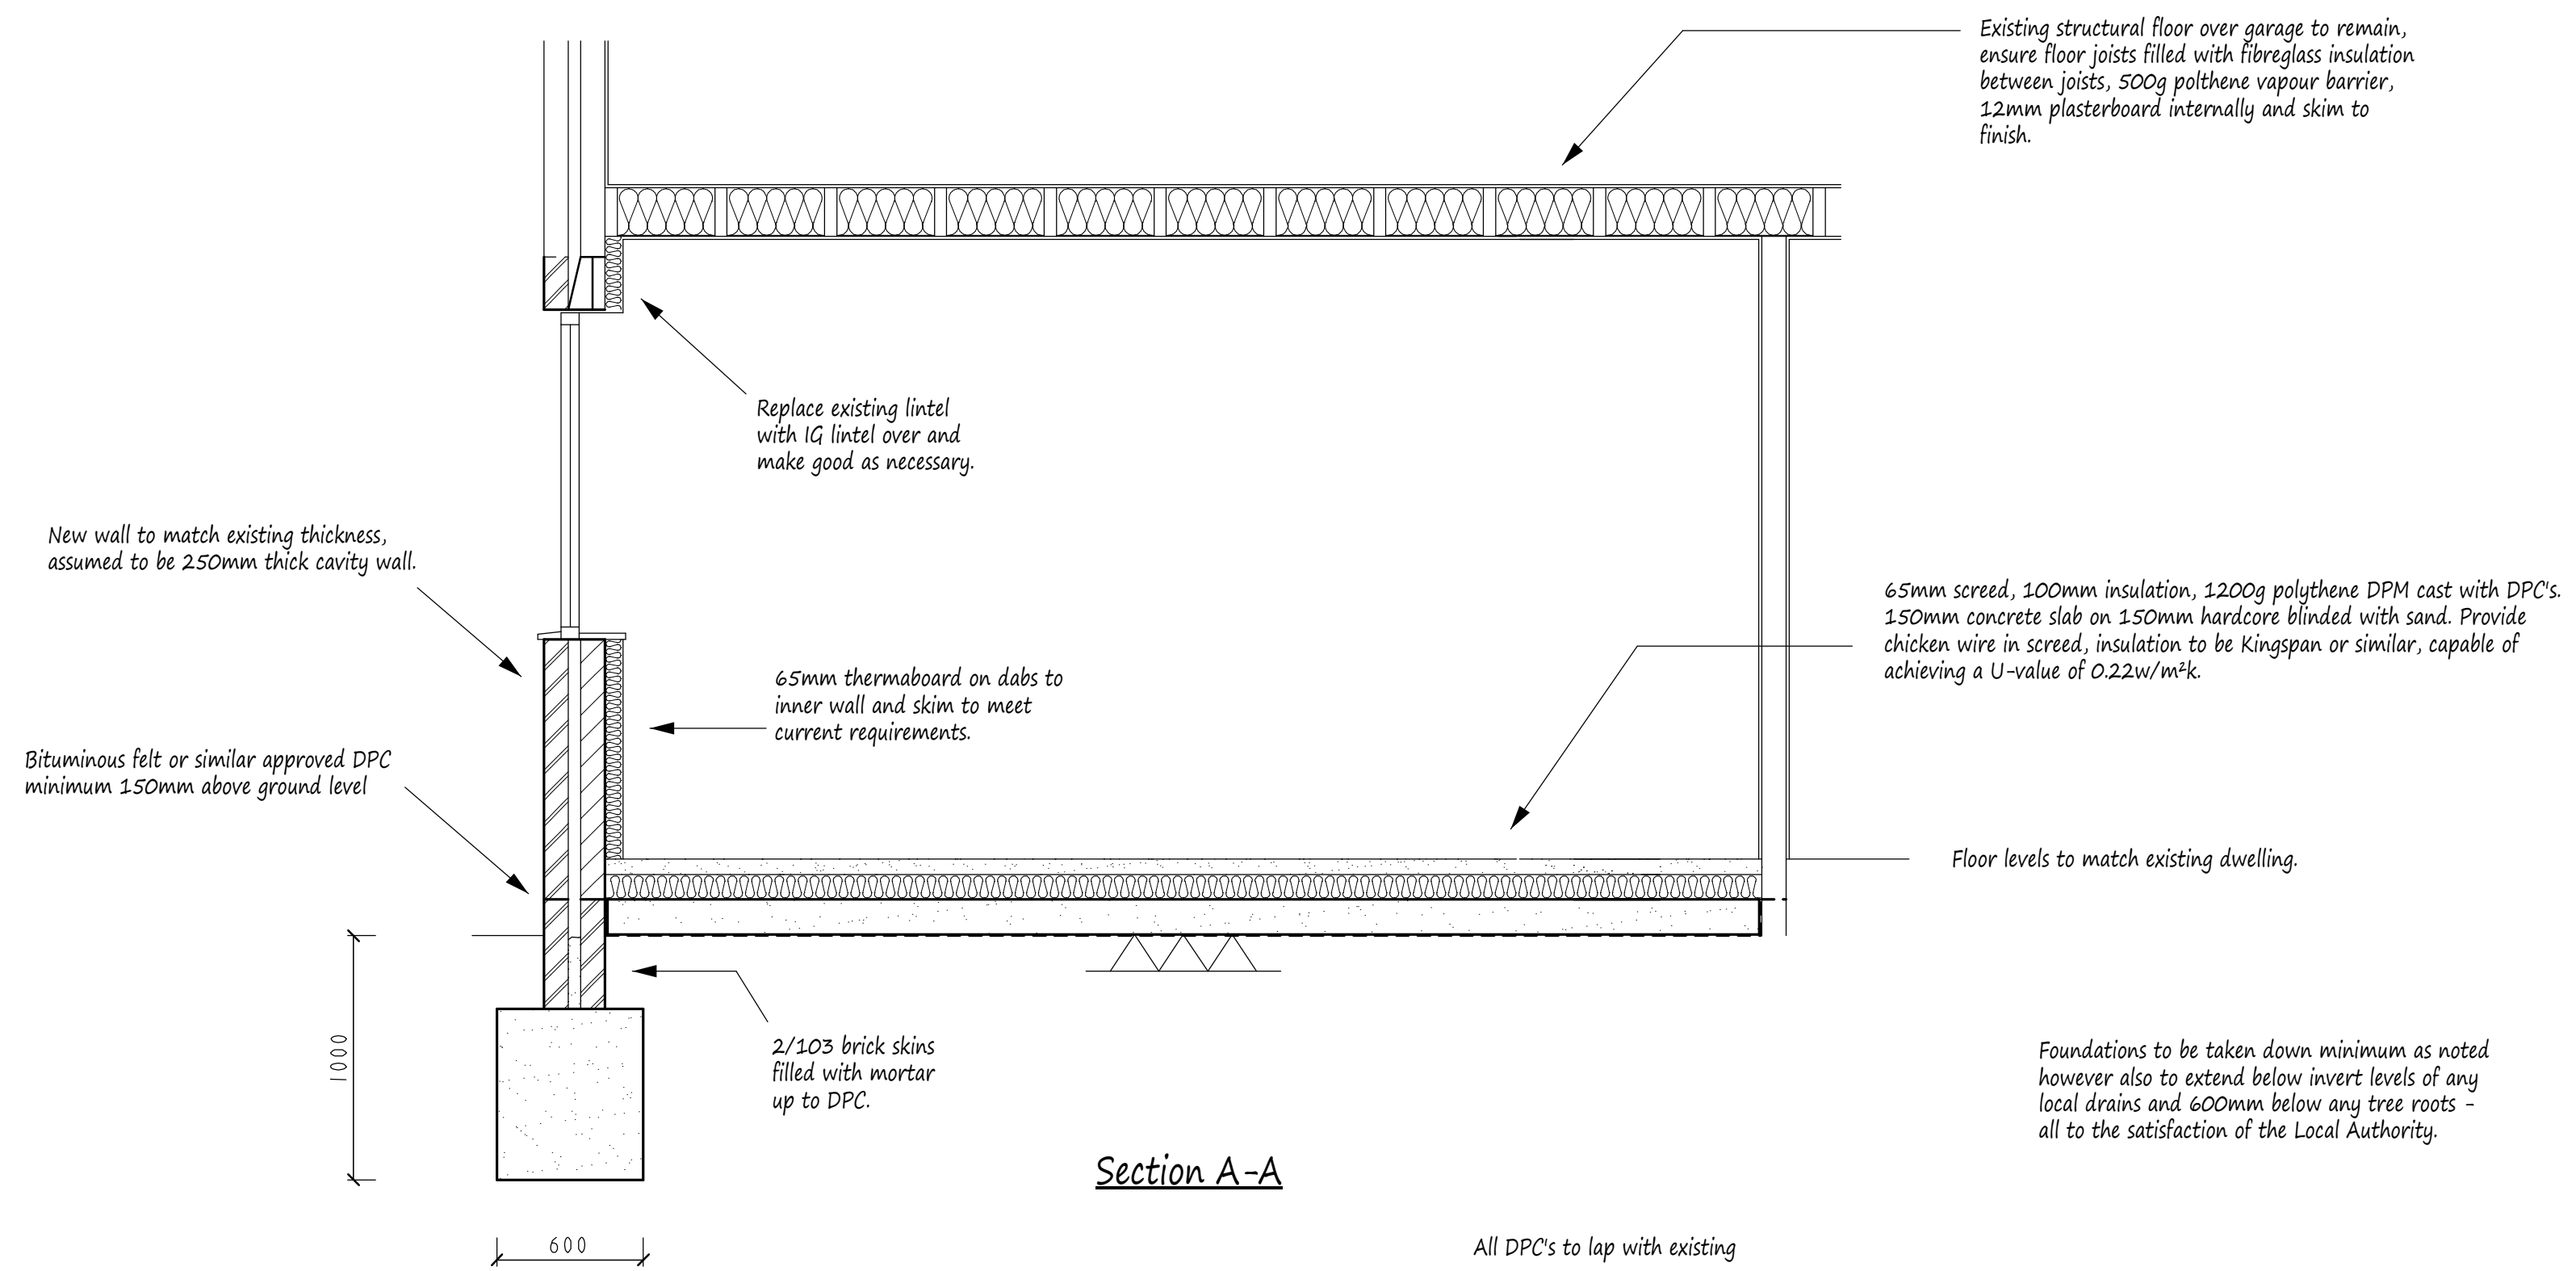

Detail - Where new foundation abuts existing

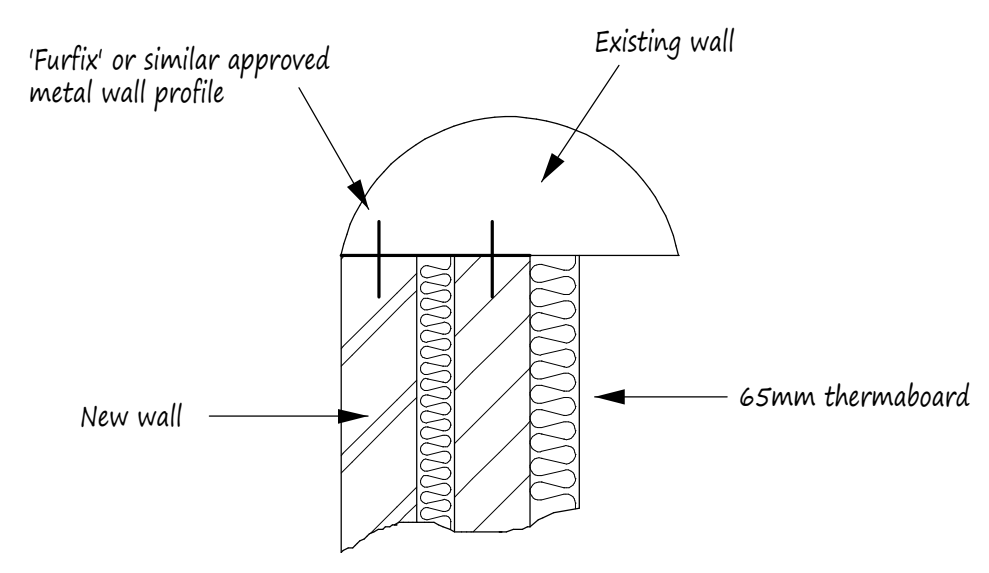

Detail - Where new wall abuts existing

This drawing to be read in conjunction with Drg No 3979/01

NOTES: All dimensions must be checked on site and not scaled from this drawing.		
For general notes see Drg No 3979/01		
A		
	Date	Revisions
Copyright		
Pottle & Co. Building Design & Management Services		
Suite A 128 Manor Way Ruislip Middlesex HA4 8HR		
Tel: 01895 622800 www.pottle.uk.com		
Client Mr & Mrs King		
Job Title 12 Mead Way Ruislip Middlesex		
Drawing Title Sections and Details		
Scale 1:25. 10		
Date November 2017		Drawn by MDP
Drg No. 3979/02		