



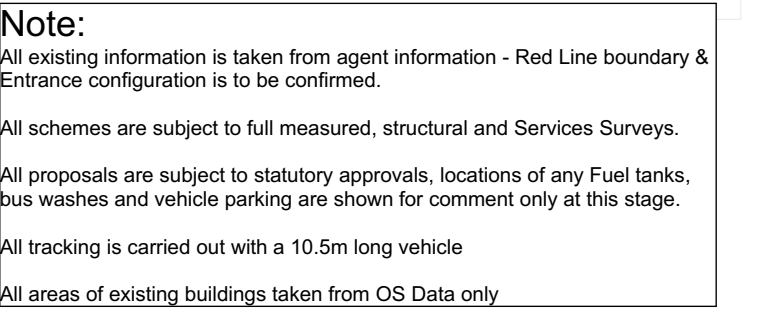

Denotes 56No. Bus Parking Bays
Indicates double-deck bus parking bay. 10.4m long maximum.

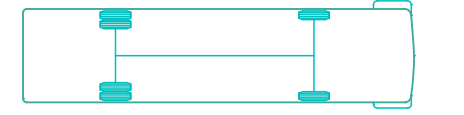

Denotes 0No. Bus Parked on clear lanes
Indicates double-deck bus parking bay. 10.4m long maximum.

Legend:

 Denotes new 2.4m High Palisade Fence

 Denotes Gravel margin

 Denotes raised walkwaysClient

abellio 

Project

Proposed Depot for Abellio London
Dawley Road Hayes -
Hayes
UB3 1EF

Drawing Title

Proposed Site Plan



Gateway Studio, 83 Bradford Road, Idle, Bradford. BD10 9JL
Tel: 01274 424884 Fax: 01274 424885
E-mail: info@janusarchitecture.co.uk
Website: www.janusarchitecture.co.uk

ARCHITECTURAL DESIGN
PRINCIPAL DESIGNER

PROJECT MANAGEMENT
BIM / 3D RENDERING

Drawing Status

PLANNING

Scales 1:200 Size A1 Date SEPT 20

Drawing Number	1051 - 051	Revision	H
----------------	------------	----------	---