


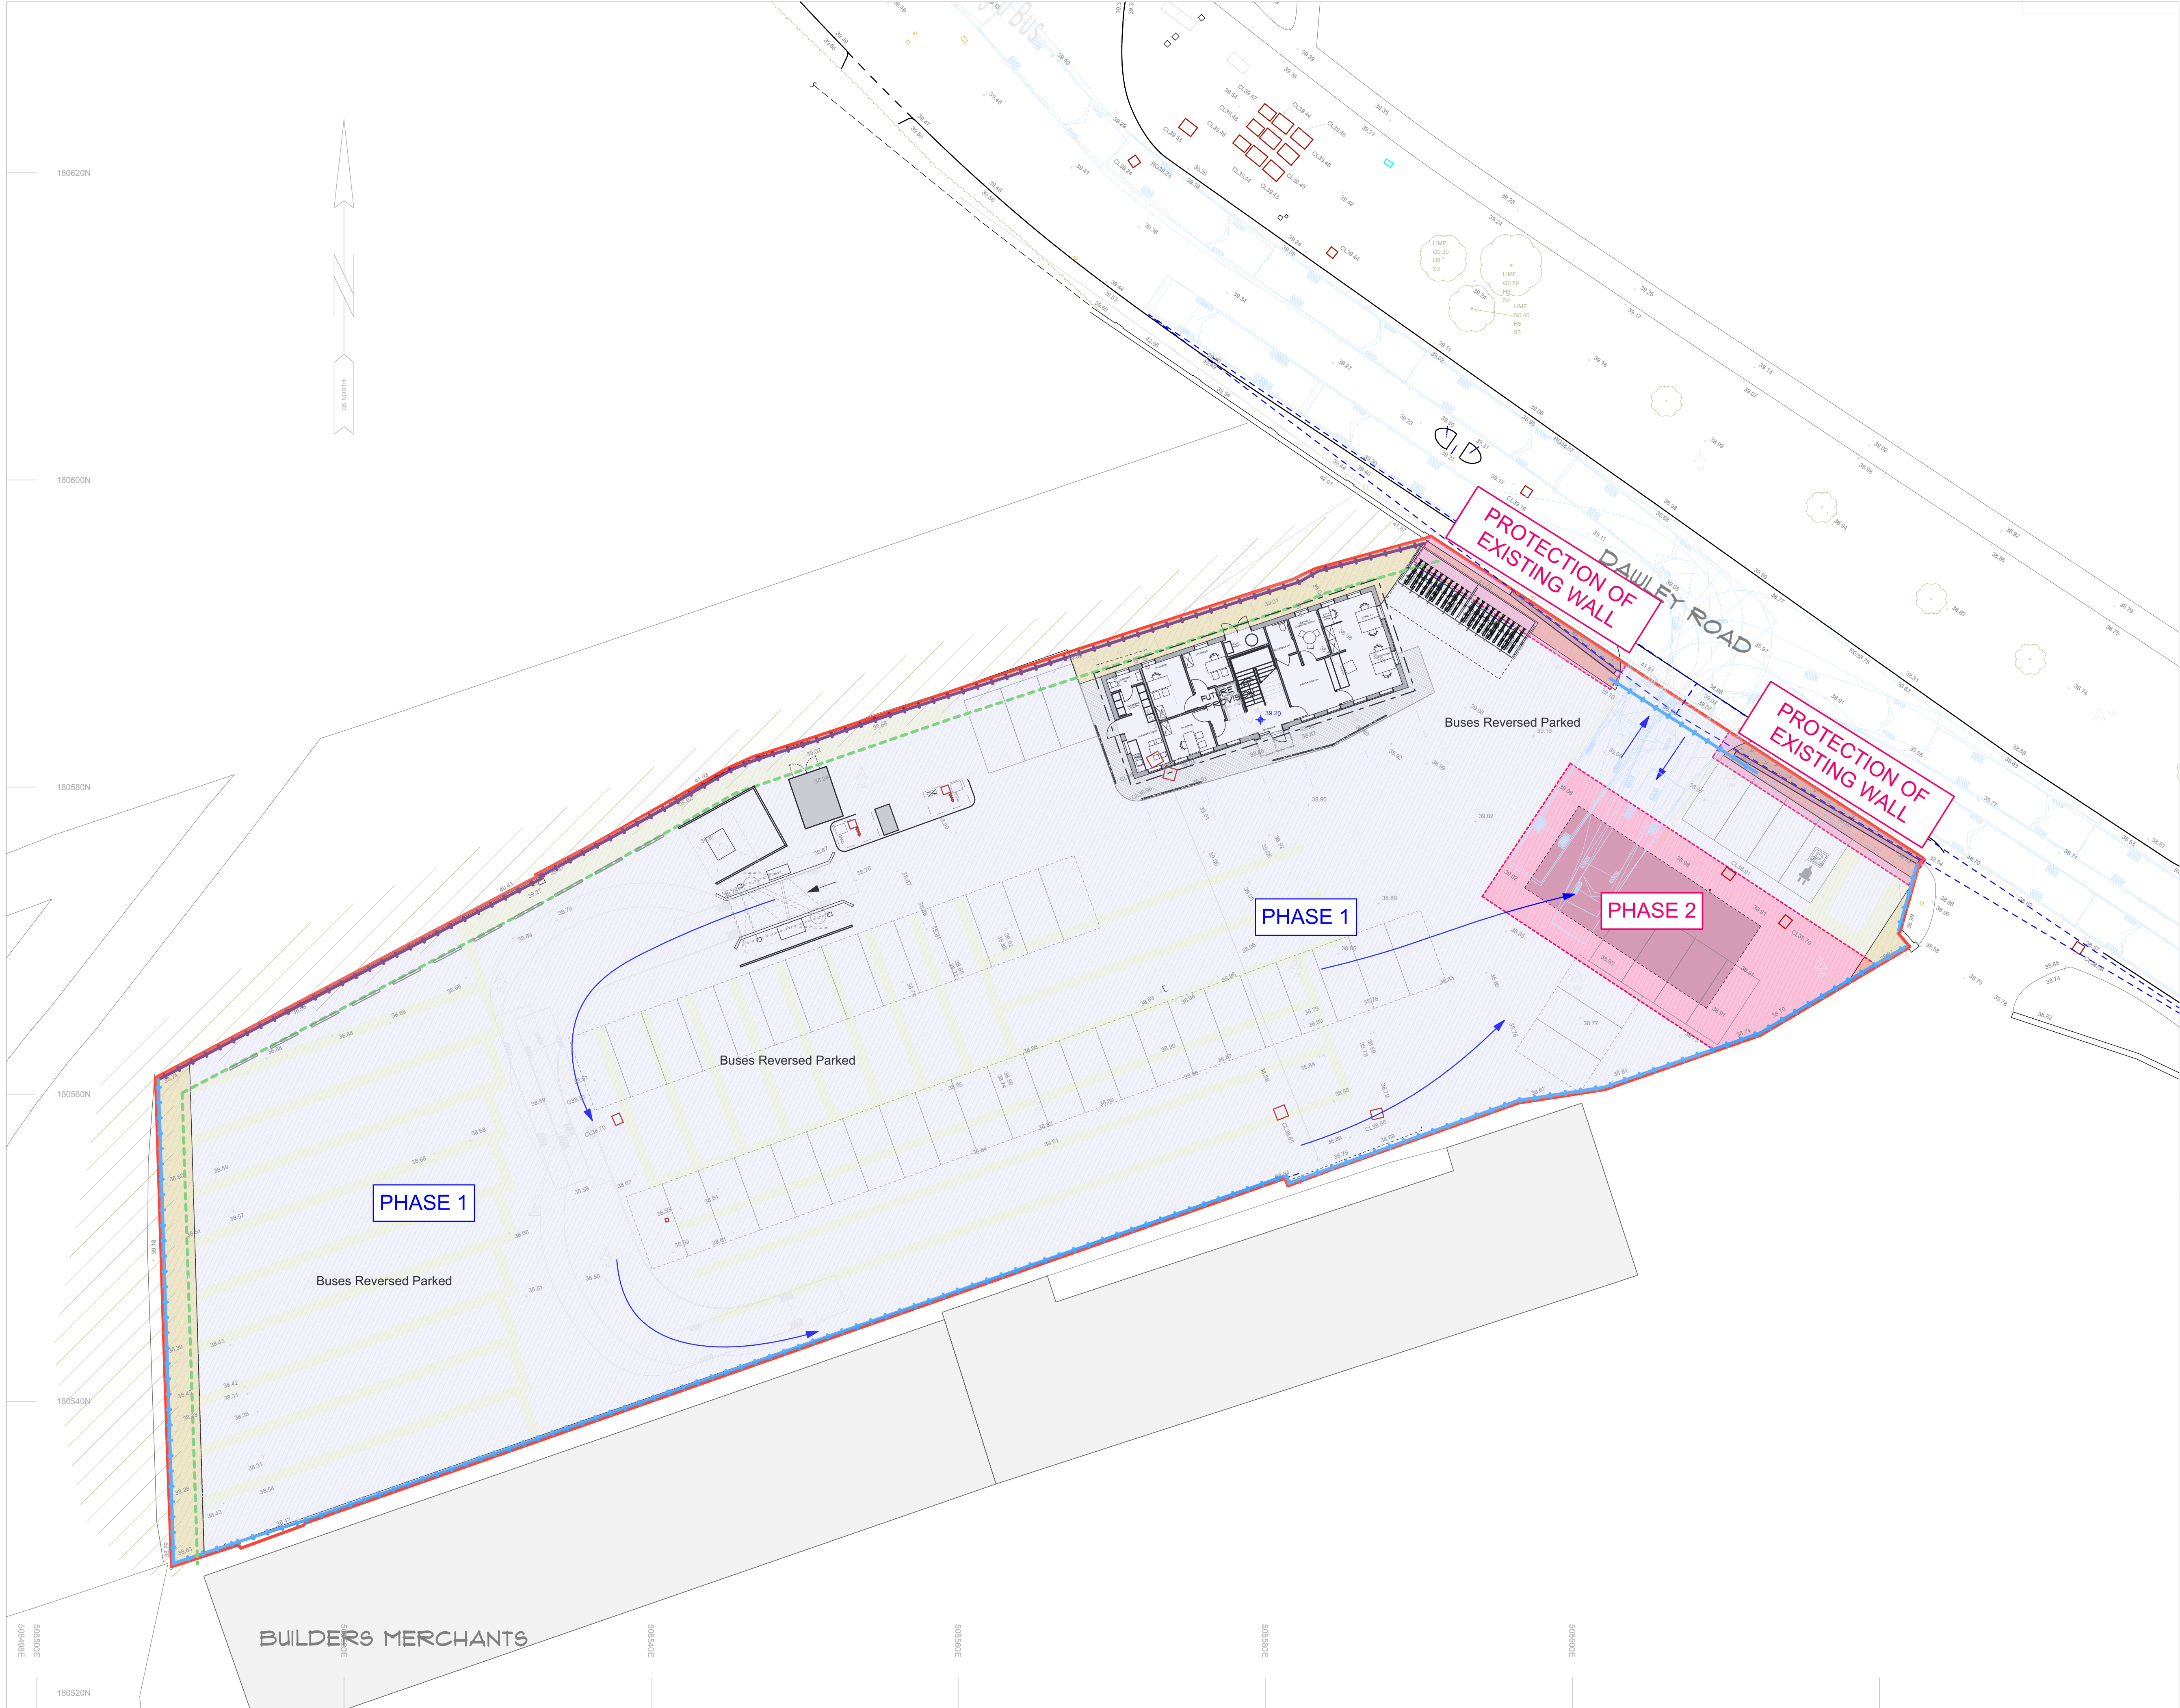

Note:
All existing information is taken from agent information - Red Line boundary & Entrance configuration is to be confirmed.
All schemes are subject to full measured, structural and Services Surveys.
All proposals are subject to statutory approvals, locations of any Fuel tanks, bus washes and vehicle parking are shown for comment only at this stage.
All tracking is carried out with a 11.0m long vehicle
All areas of existing buildings taken from OS Data only

Rev B.	Protection of existing wall added	08.12.20
Rev A.	Amended to suit consultants comments	03.11.20
Revision	Description	Date

Client

abellio

Project
Proposed Depot for Abellio London
Dawley Road Hayes -
Hayes
UB3 1EF

Drawing Title
Site Phasing Plan

JANUS
ARCHITECTURE

Gateway Studio, 83 Bradford Road, Idle, Bradford, BD10 9JL
Tel: 01274 424884 Fax: 01274 424885
E-mail: info@janusarchitecture.co.uk
Website: www.janusarchitecture.co.uk

ARCHITECTURAL DESIGN PROJECT MANAGEMENT
PRINCIPAL DESIGNER BIM / 3D RENDERING

Drawing Status **PLANNING**

Scales **1:200** Size **A1** Date **SEPT 20**

Drawing Number **1051 - 058** Revision **B**