


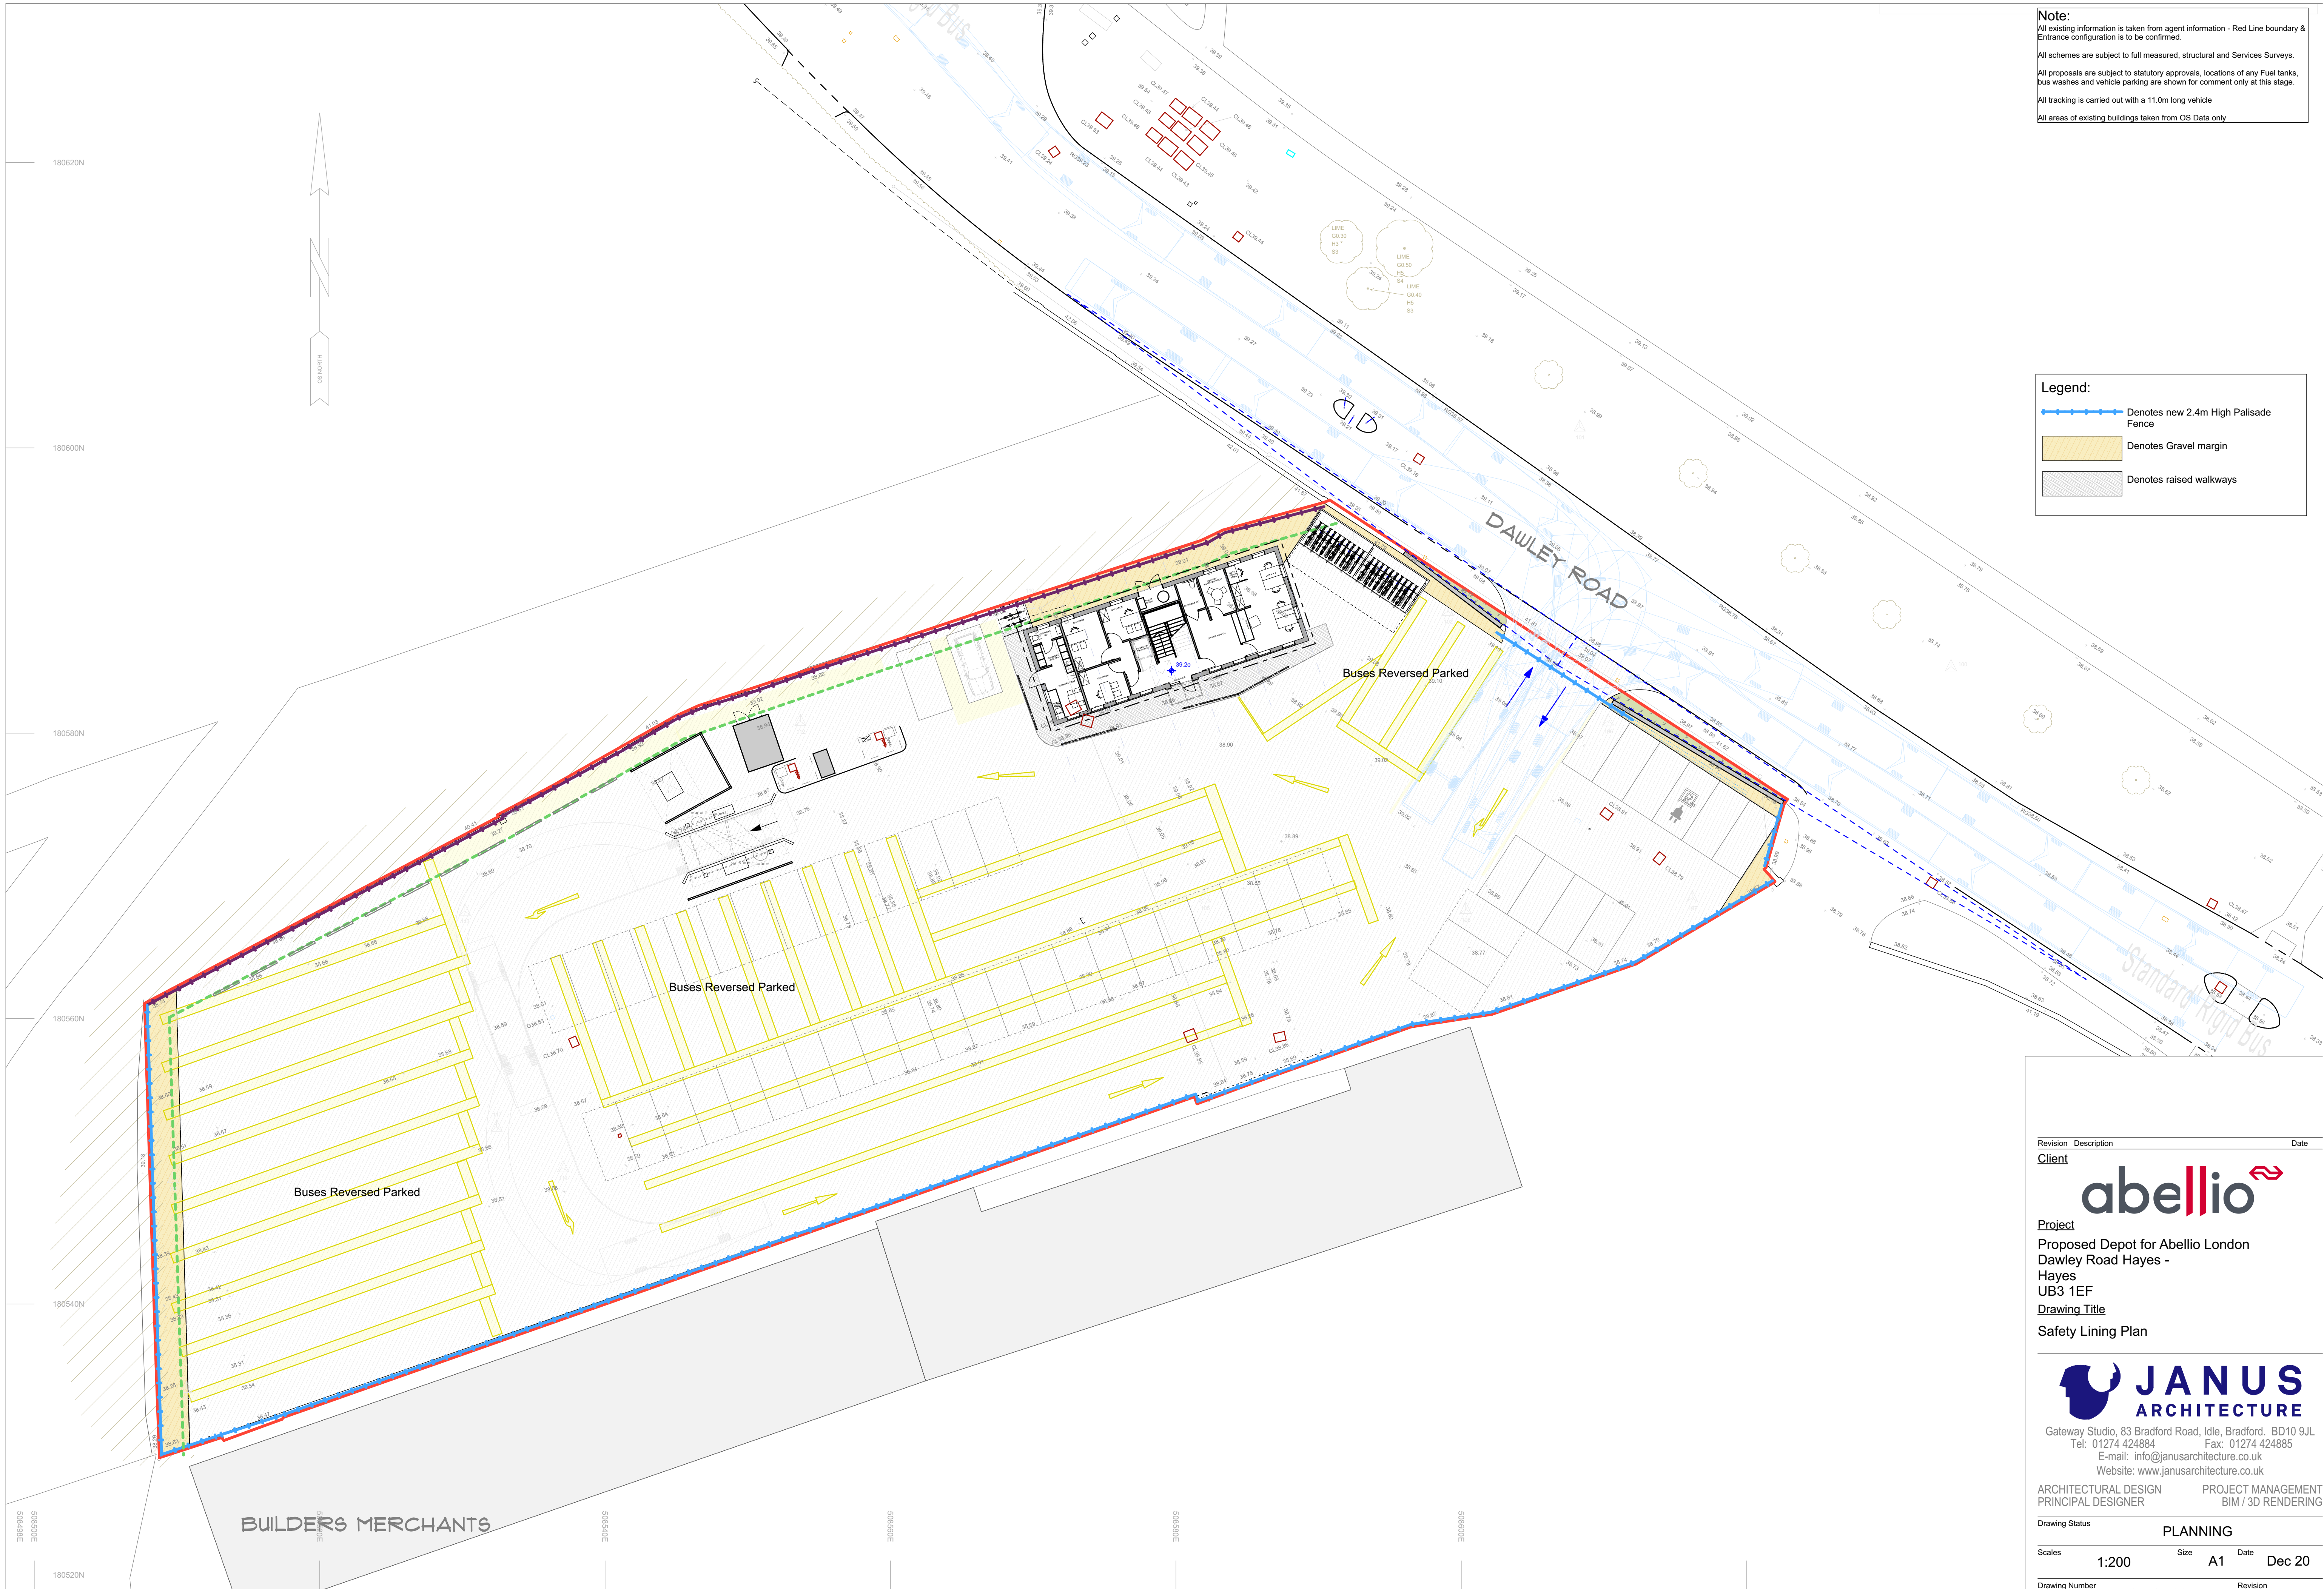

Note:
All existing information is taken from agent information - Red Line boundary & Entrance configuration is to be confirmed.
All schemes are subject to full measured, structural and Services Surveys.
All proposals are subject to statutory approvals, locations of any Fuel tanks, bus washes and vehicle parking are shown for comment only at this stage.
All tracking is carried out with a 11.0m long vehicle
All areas of existing buildings taken from OS Data only

Legend:

- Denotes new 2.4m High Palisade Fence
- Denotes Gravel margin
- Denotes raised walkways

Revision	Description	Date
Client		

abellio

Project
Proposed Depot for Abellio London
Dawley Road Hayes -
Hayes
UB3 1EF
Drawing Title
Safety Lining Plan

JANUS ARCHITECTURE
Gateway Studio, 83 Bradford Road, Idle, Bradford, BD10 9JL
Tel: 01274 424884 Fax: 01274 424885
E-mail: info@janusarchitecture.co.uk
Website: www.janusarchitecture.co.uk

ARCHITECTURAL DESIGN PROJECT MANAGEMENT
PRINCIPAL DESIGNER BIM / 3D RENDERING

Drawing Status	Size	Date
PLANNING	A1	Dec 20

Scales	Size	Date
1:200	A1	Dec 20

Drawing Number	Revision
1051 - 064	-

1051 - Dawley Road - Planning.pdf