
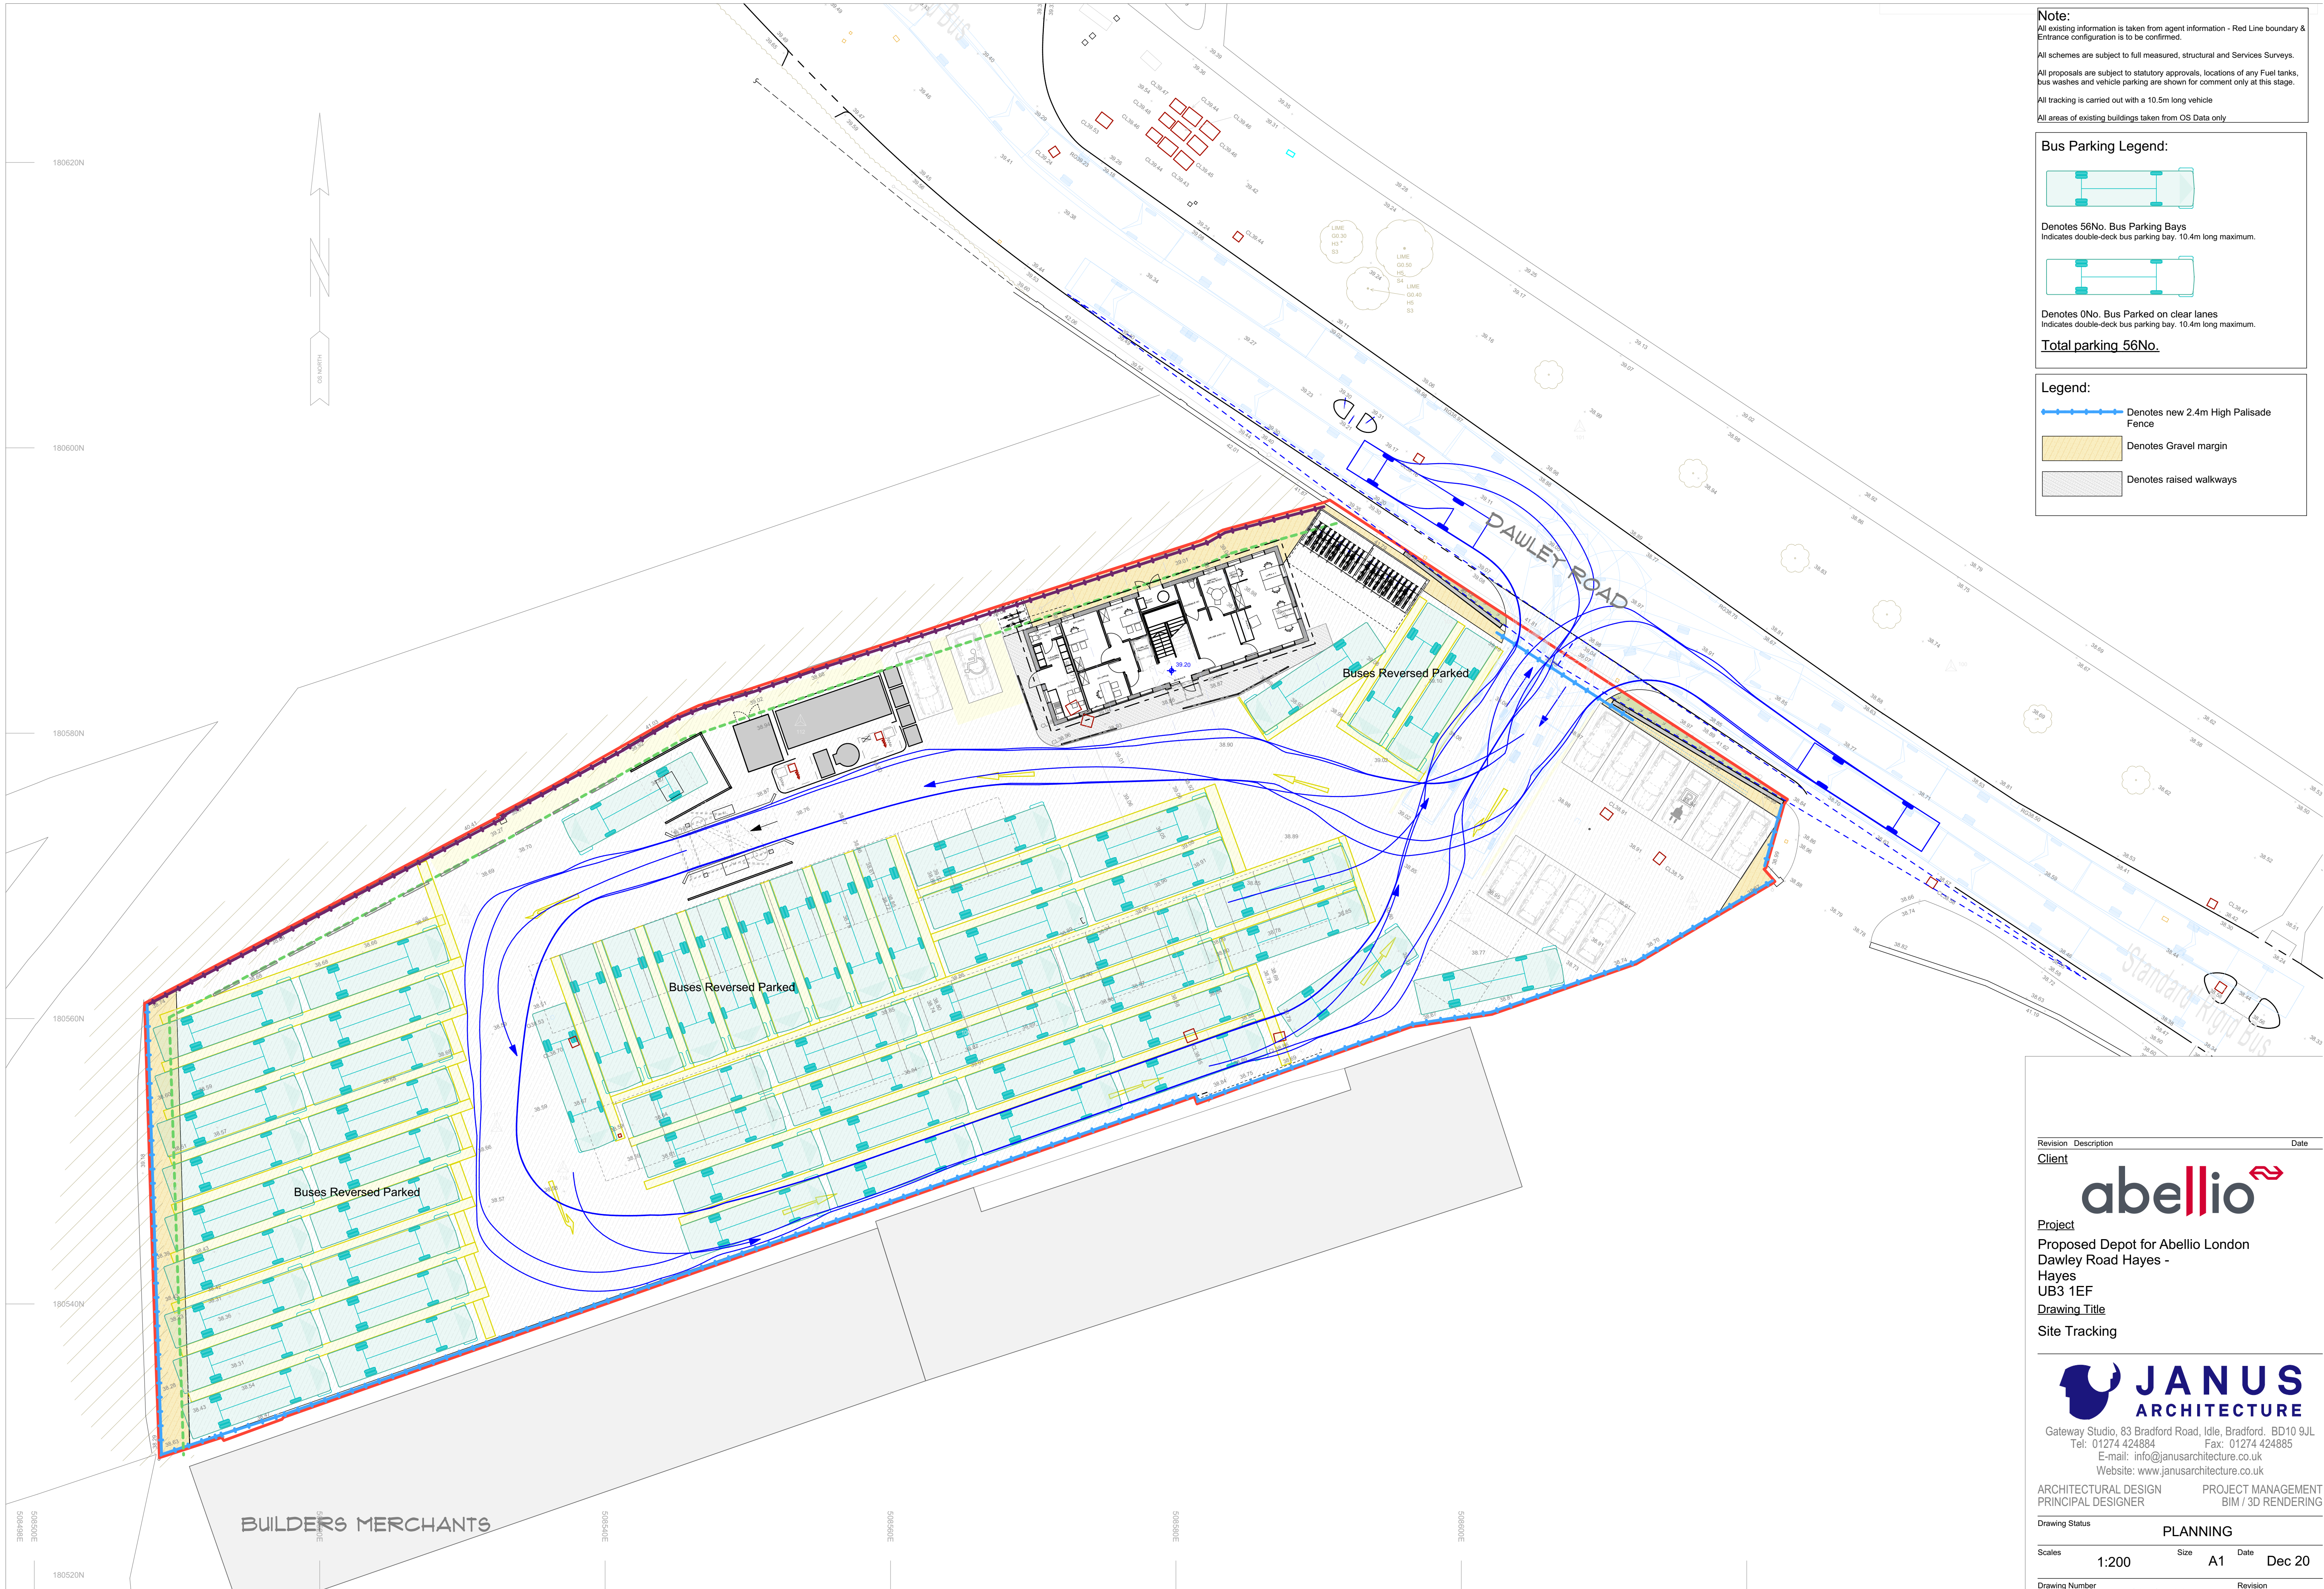
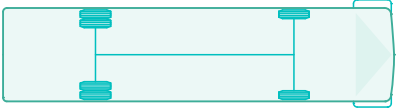


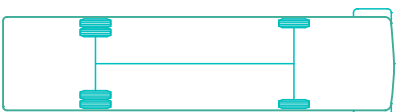

Note:
All existing information is taken from agent information - Red Line boundary & Entrance configuration is to be confirmed.
All schemes are subject to full measured, structural and Services Surveys.
All proposals are subject to statutory approvals, locations of any Fuel tanks, bus washes and vehicle parking are shown for comment only at this stage.
All tracking is carried out with a 10.5m long vehicle
All areas of existing buildings taken from OS Data only

Bus Parking Legend:


Denotes 56No. Bus Parking Bays
Indicates double-deck bus parking bay. 10.4m long maximum.


Denotes 0No. Bus Parked on clear lanes
Indicates double-deck bus parking bay. 10.4m long maximum.

Total parking 56No.

Legend:


Denotes new 2.4m High Palisade Fence


Denotes Gravel margin


Denotes raised walkways

Revision	Description	Date
Client		

abellio

Project
Proposed Depot for Abellio London
Dawley Road Hayes -
Hayes
UB3 1EF
Drawing Title
Site Tracking

JANUS ARCHITECTURE
Gateway Studio, 83 Bradford Road, Idle, Bradford, BD10 9JL
Tel: 01274 424884 Fax: 01274 424885
E-mail: info@janusarchitecture.co.uk
Website: www.janusarchitecture.co.uk

ARCHITECTURAL DESIGN
PRINCIPAL DESIGNER

PROJECT MANAGEMENT
BIM / 3D RENDERING

Drawing Status	PLANNING
Scales	1:200
Size	A1
Date	Dec 20
Drawing Number	1051 - 064
Revision	-

1051 - Dawley Road - Planning.pjn