



Boundary Wall - As Existing
Scale 1:100

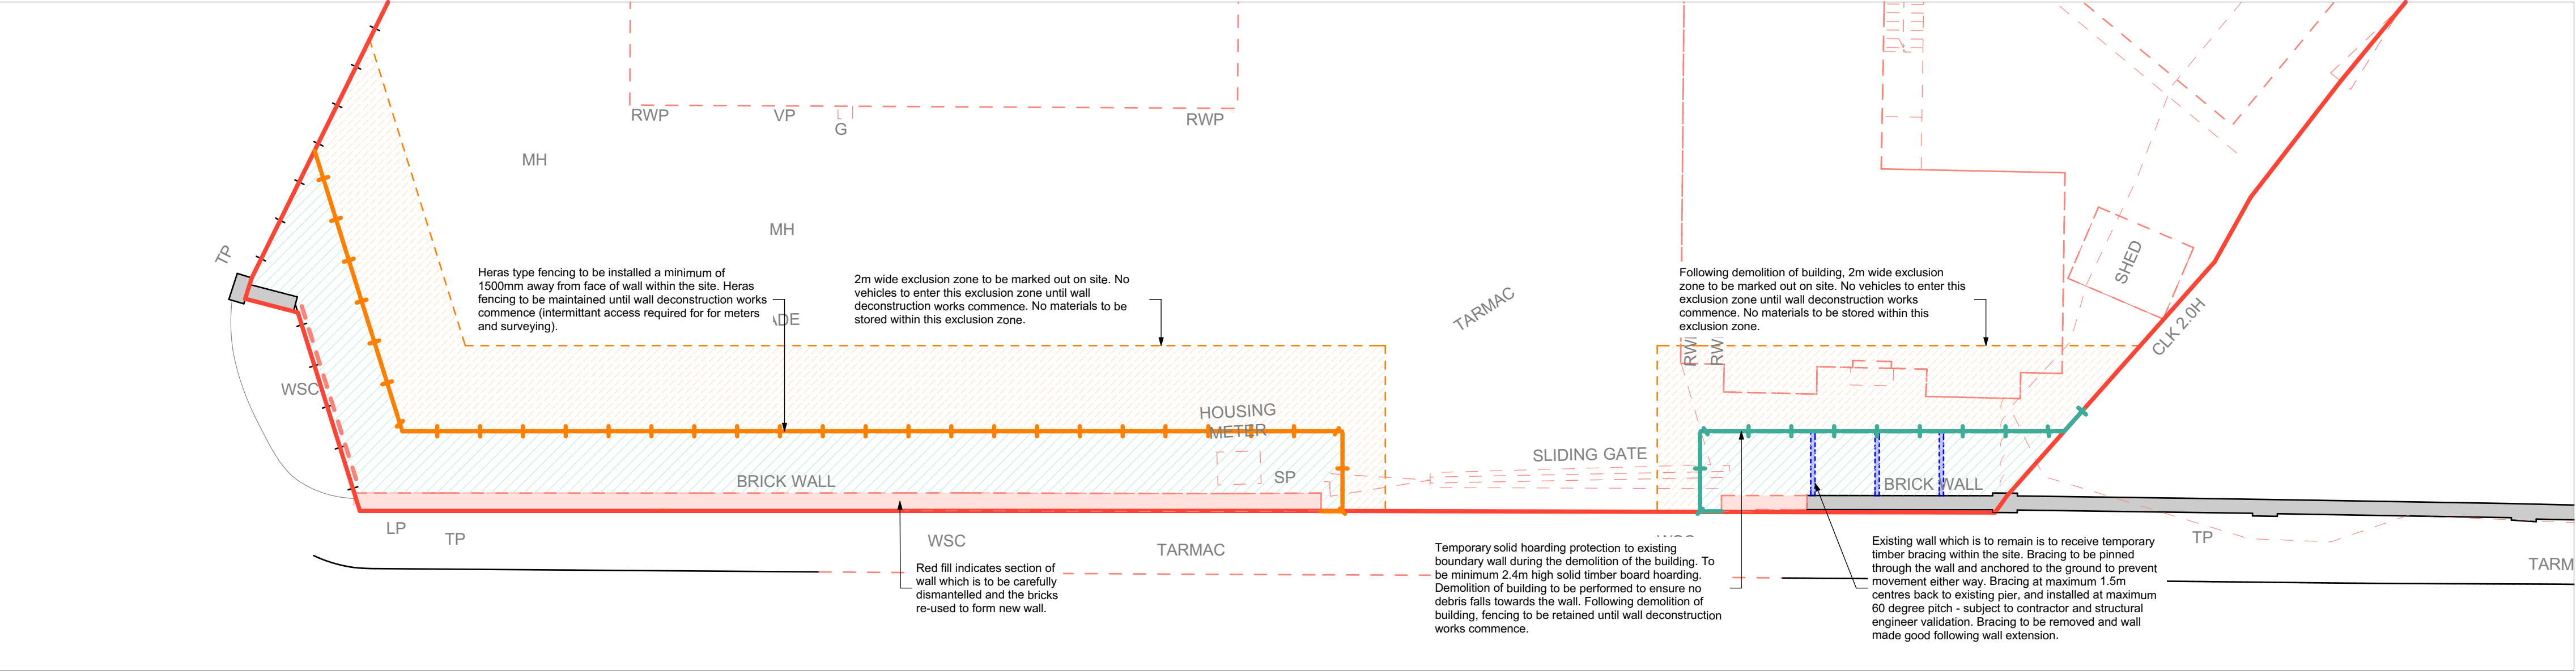

Boundary Wall - Demolition
Scale 1:100

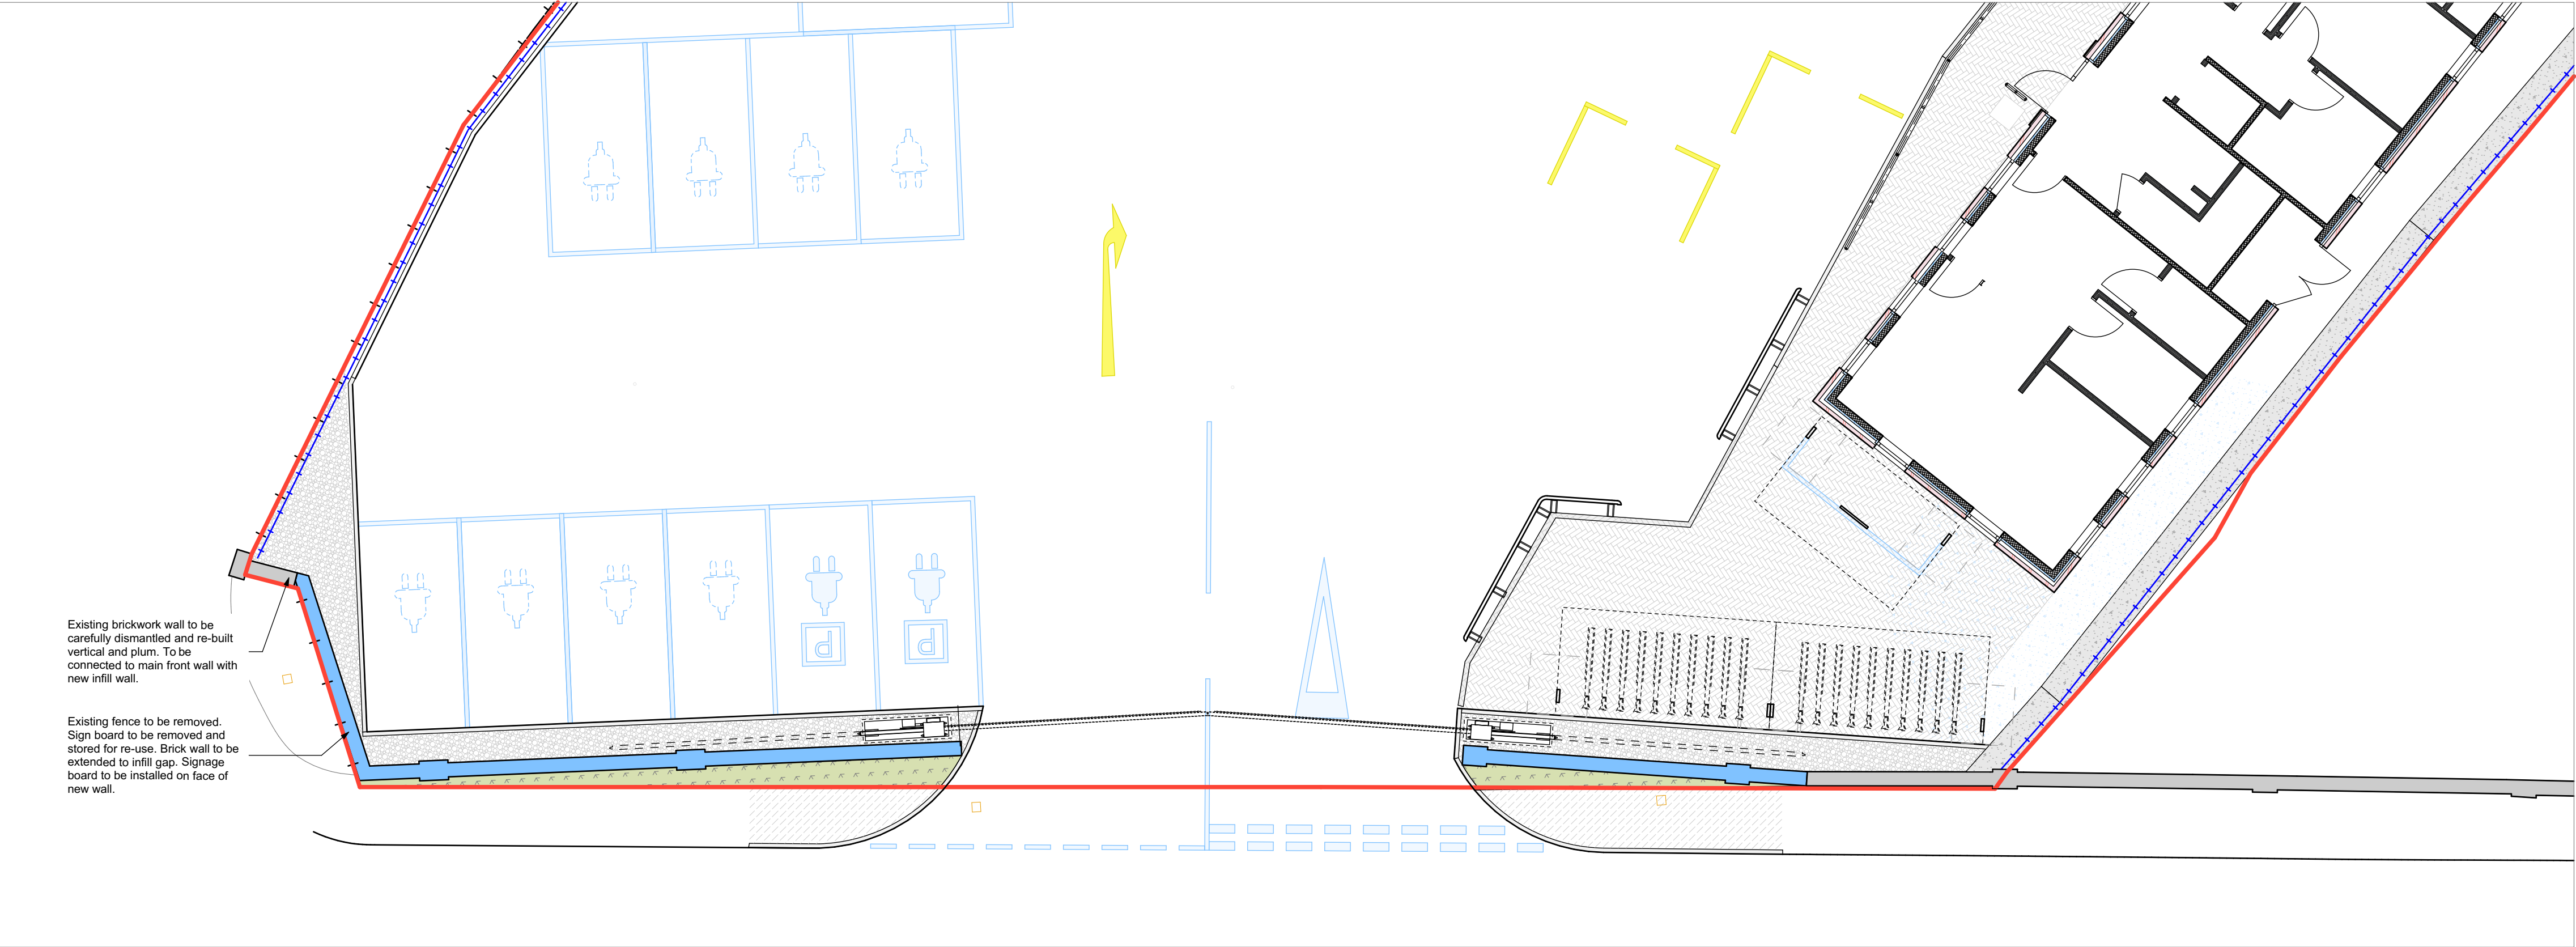

Boundary Wall - As Proposed
Scale 1:100

Rev A.	Walkway amended	26.07.21
Revision	Description	Date

Client



Project

Proposed Depot for Abellio London
Dawley Road
Hayes, UB3 1EF

Drawing Title

Boundary Wall



Gateway Studio, 83 Bradford Road, Idle, Bradford, BD10 9JL
Tel: 01274 424884 Fax: 01274 424885
E-mail: info@janusarchitecture.co.uk
Website: www.janusarchitecture.co.uk

ARCHITECTURAL DESIGN PROJECT MANAGEMENT
PRINCIPAL DESIGNER BIM / 3D RENDERING

Drawing Status	Planning
----------------	----------

Scales	Size	Date
1:100	A1	Mar' 21

Drawing Number	Revision
1051 - 074	A