



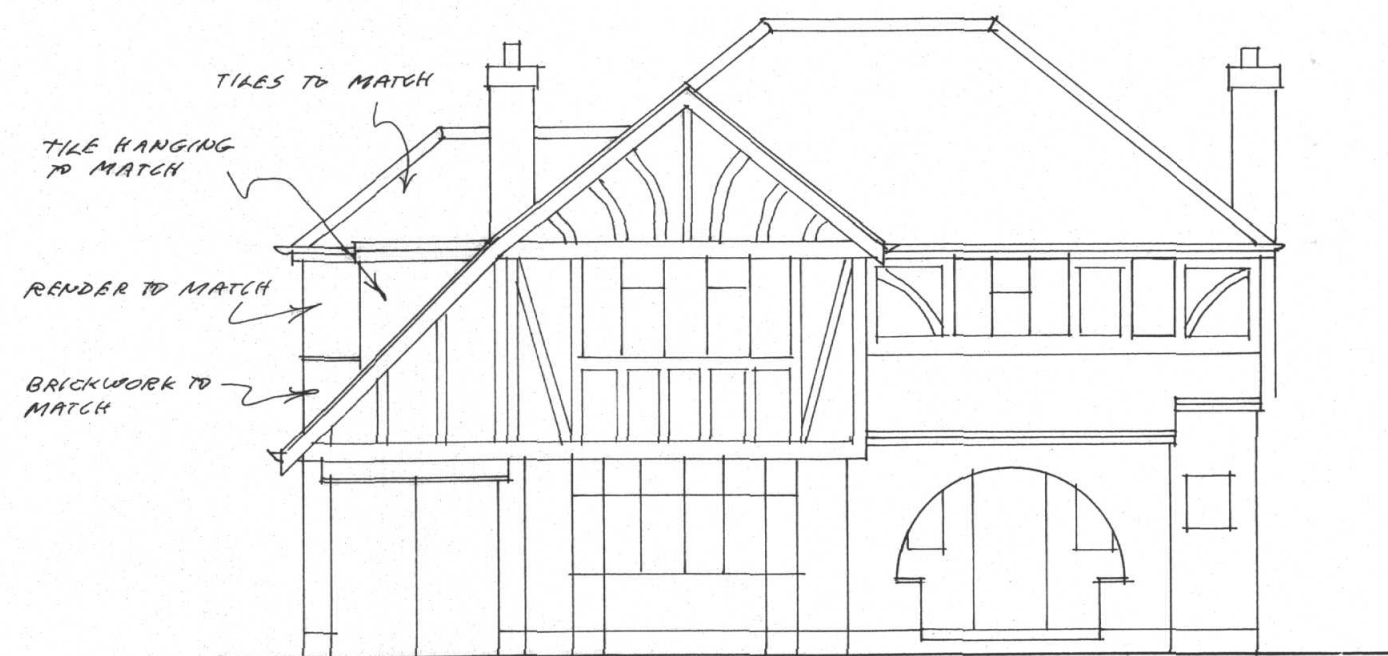


FRONT

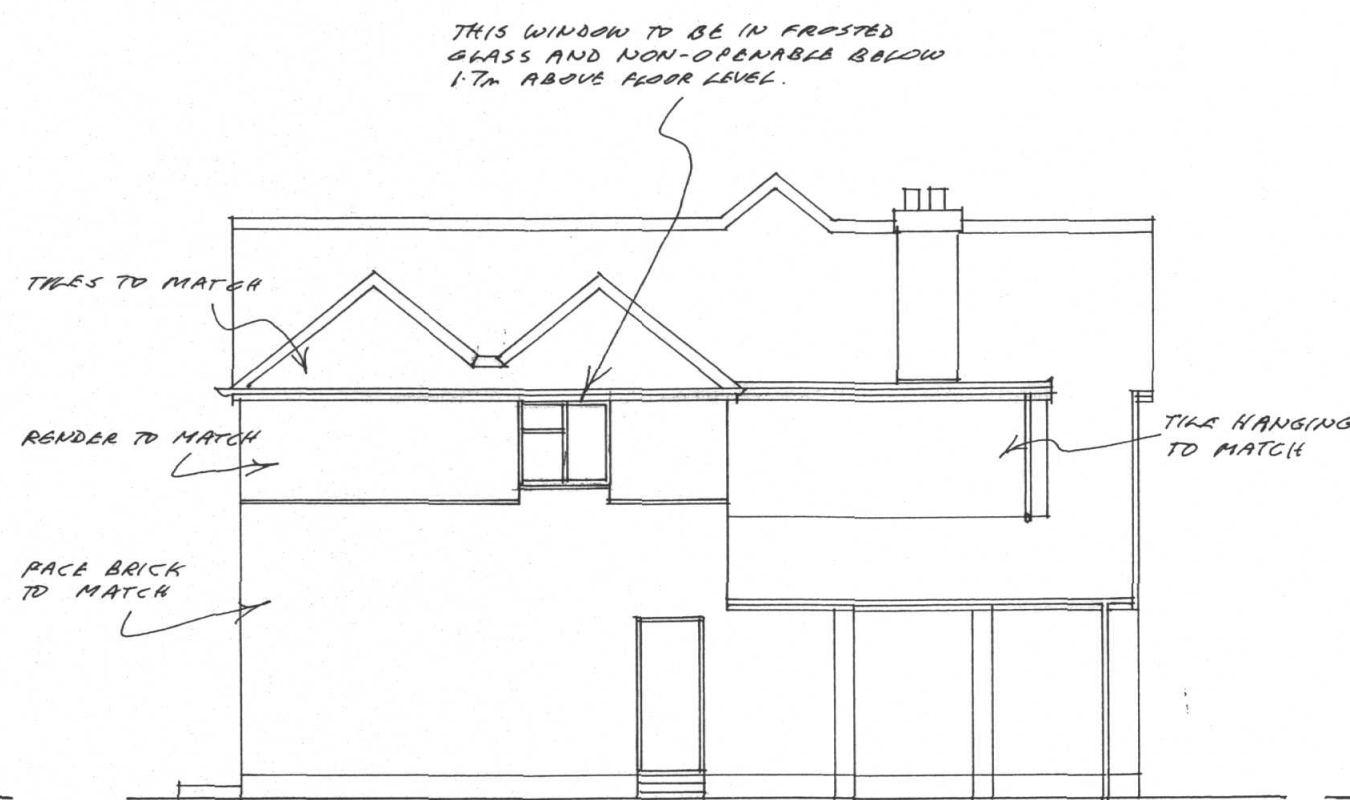


SIDE



REAR

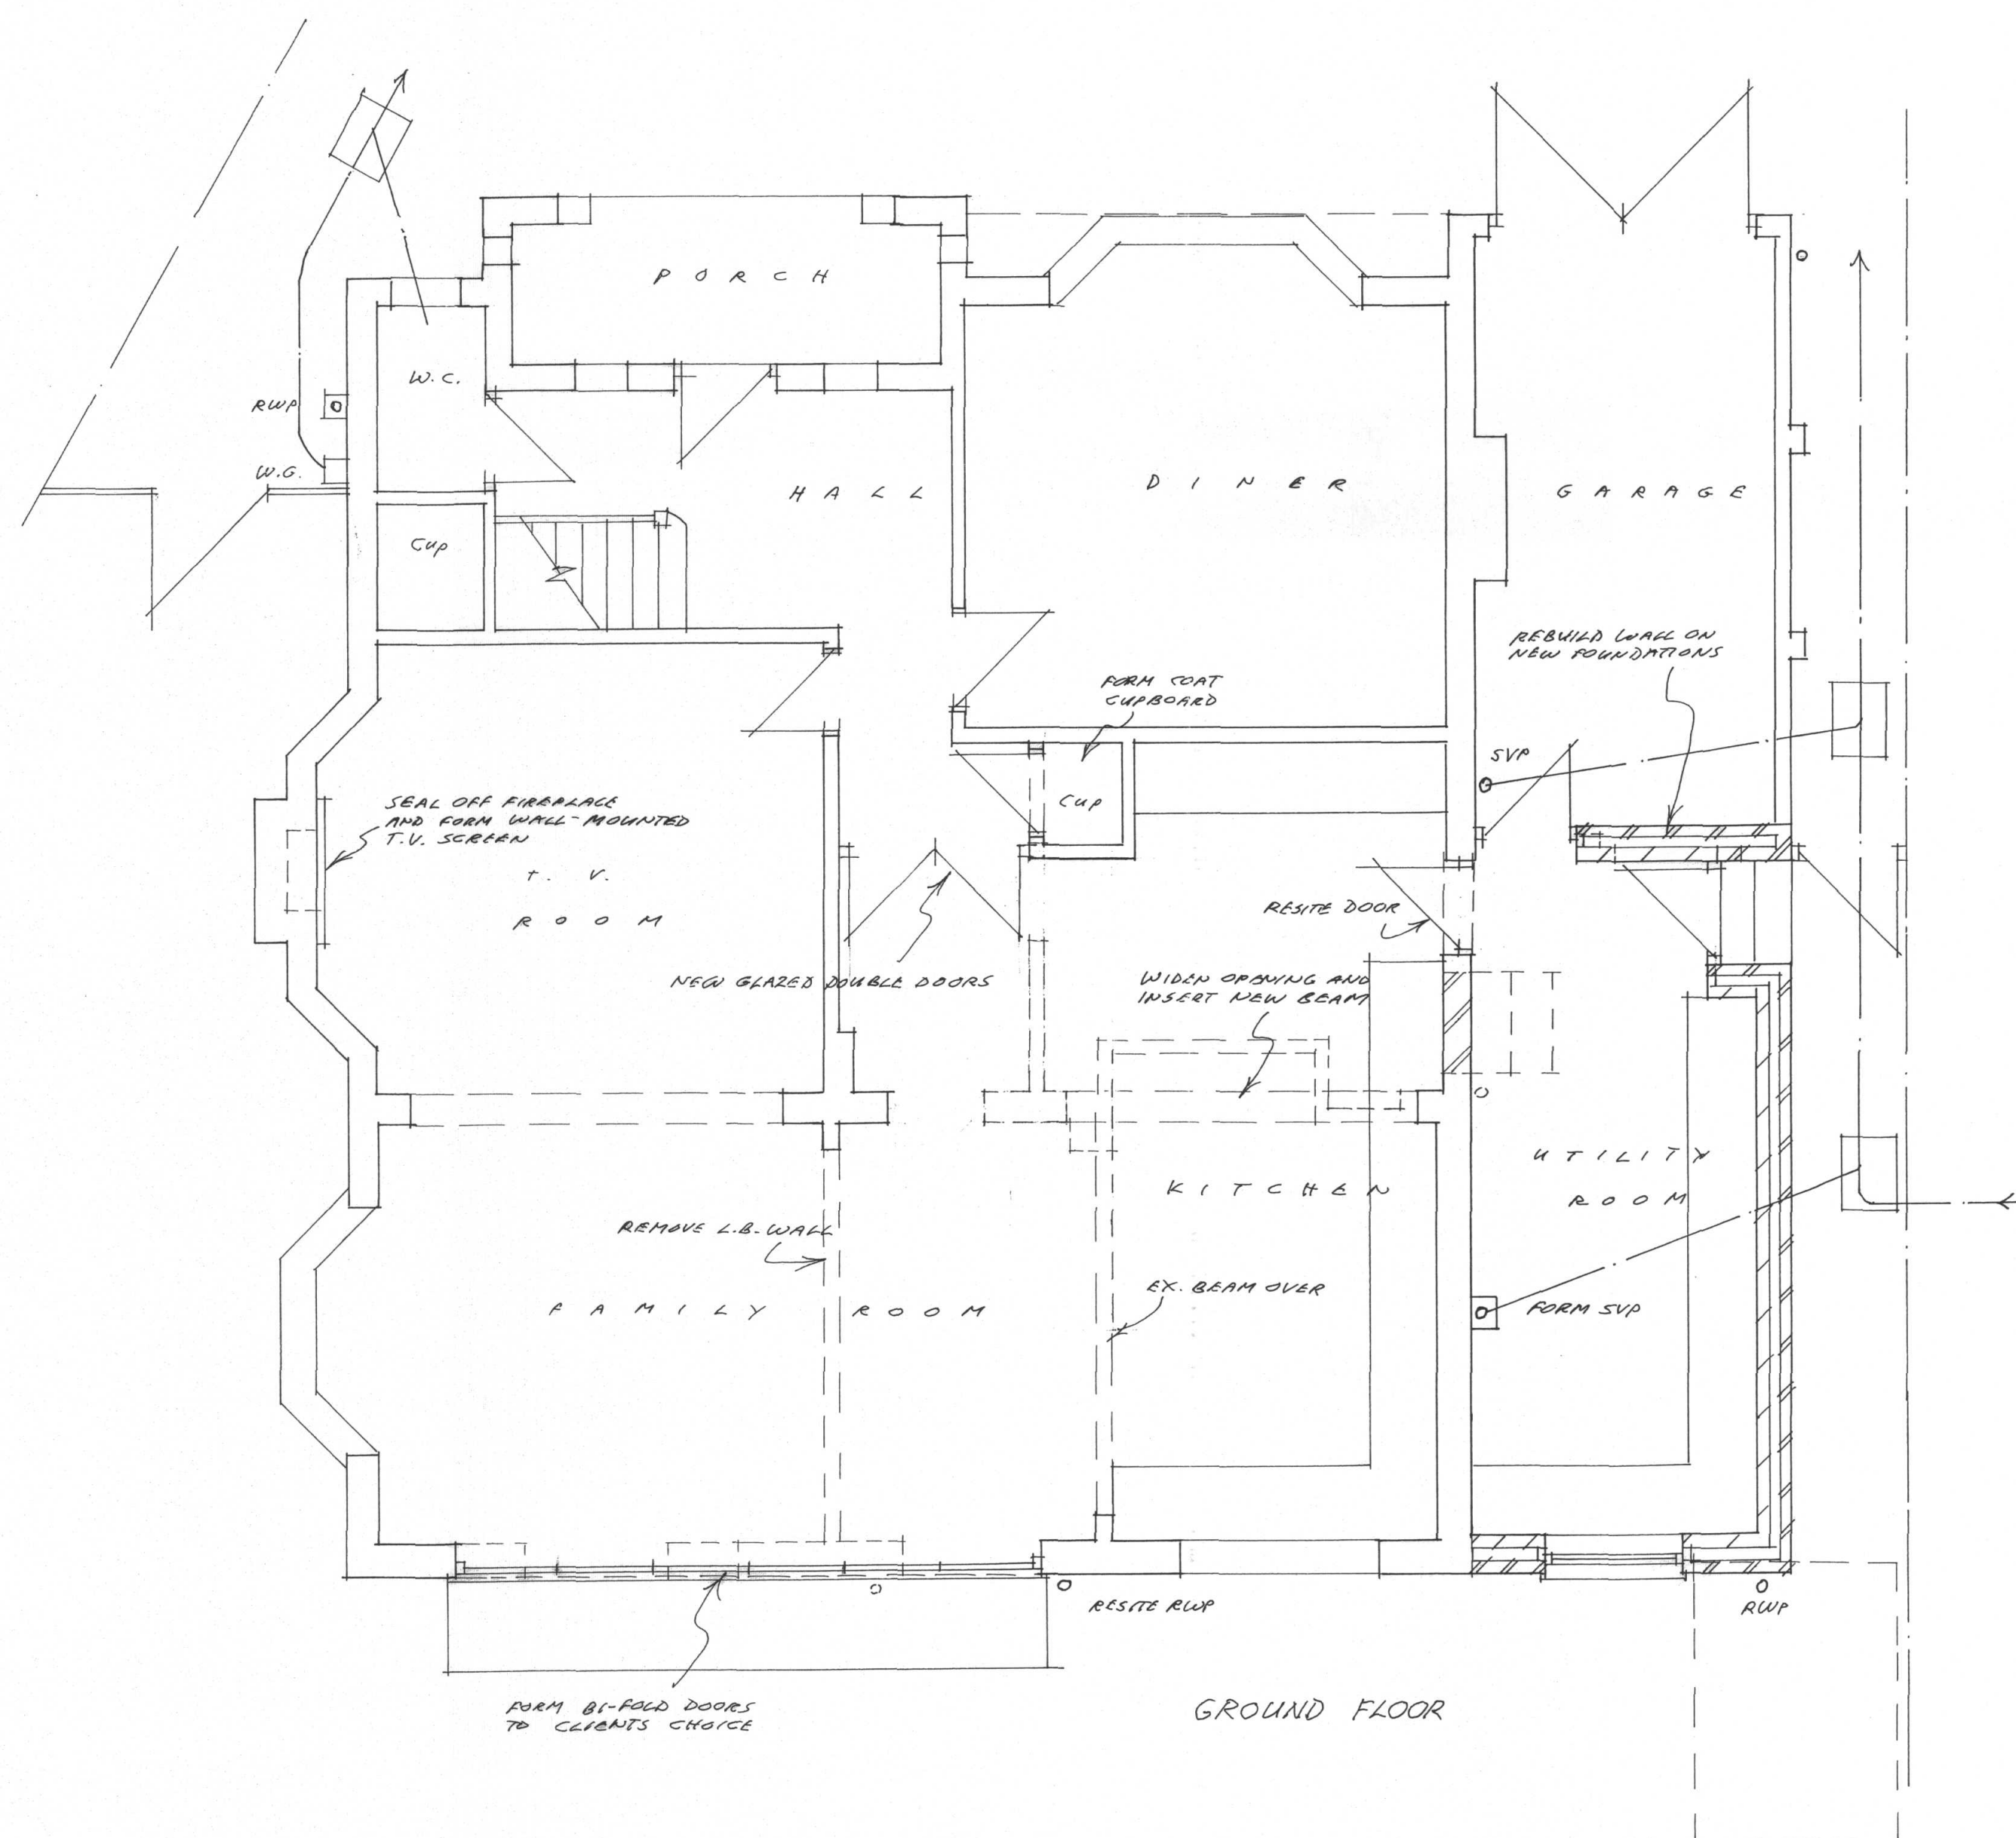

GROUND FLOOR

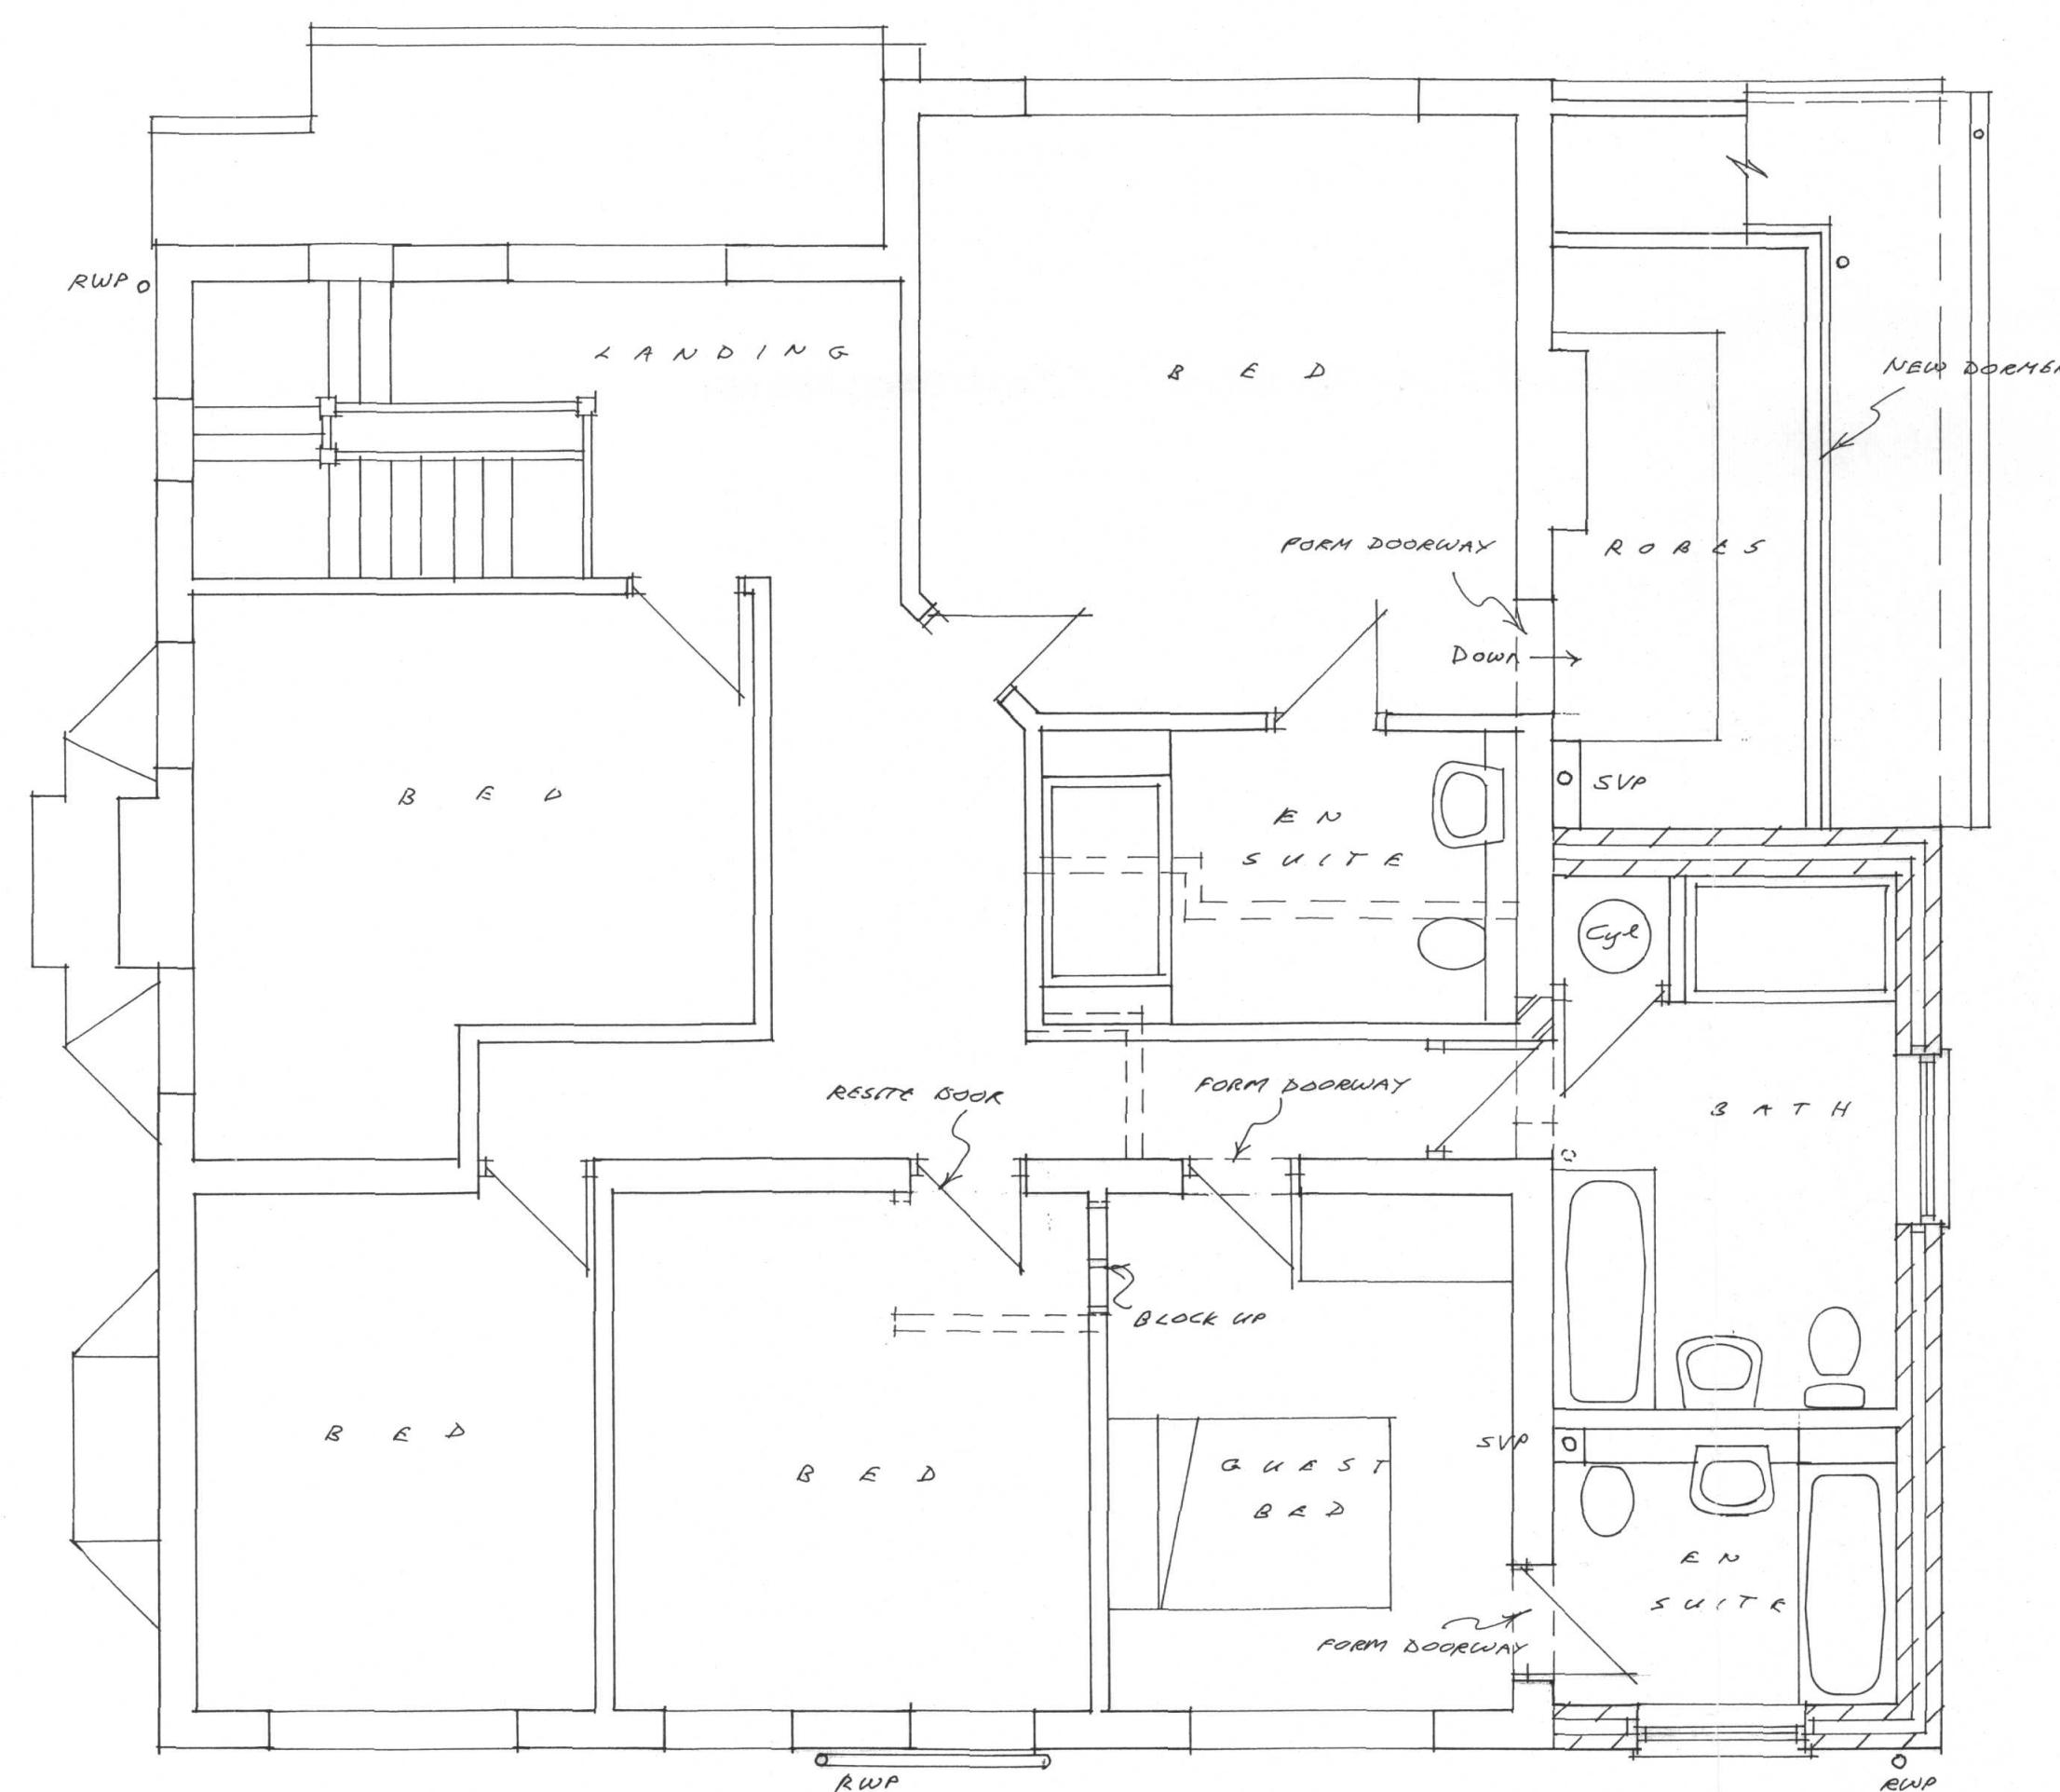

FIRST FLOOR

0 5m 1:50

0 10m 1:100

A1

PROPOSED PLANS & ELEVATIONS
AT, 6 HAMLIN CRESCENT, PINNER
FOR, MR. & MRS. J. SALT 16/JS-2 B
SCALES 1:50, 1:100 DATE 22/7/16
A. AMENDED AND ELEVATIONS ADDED 23/8/16
B. FURTHER DETAILS ADDED 2/9/16

