


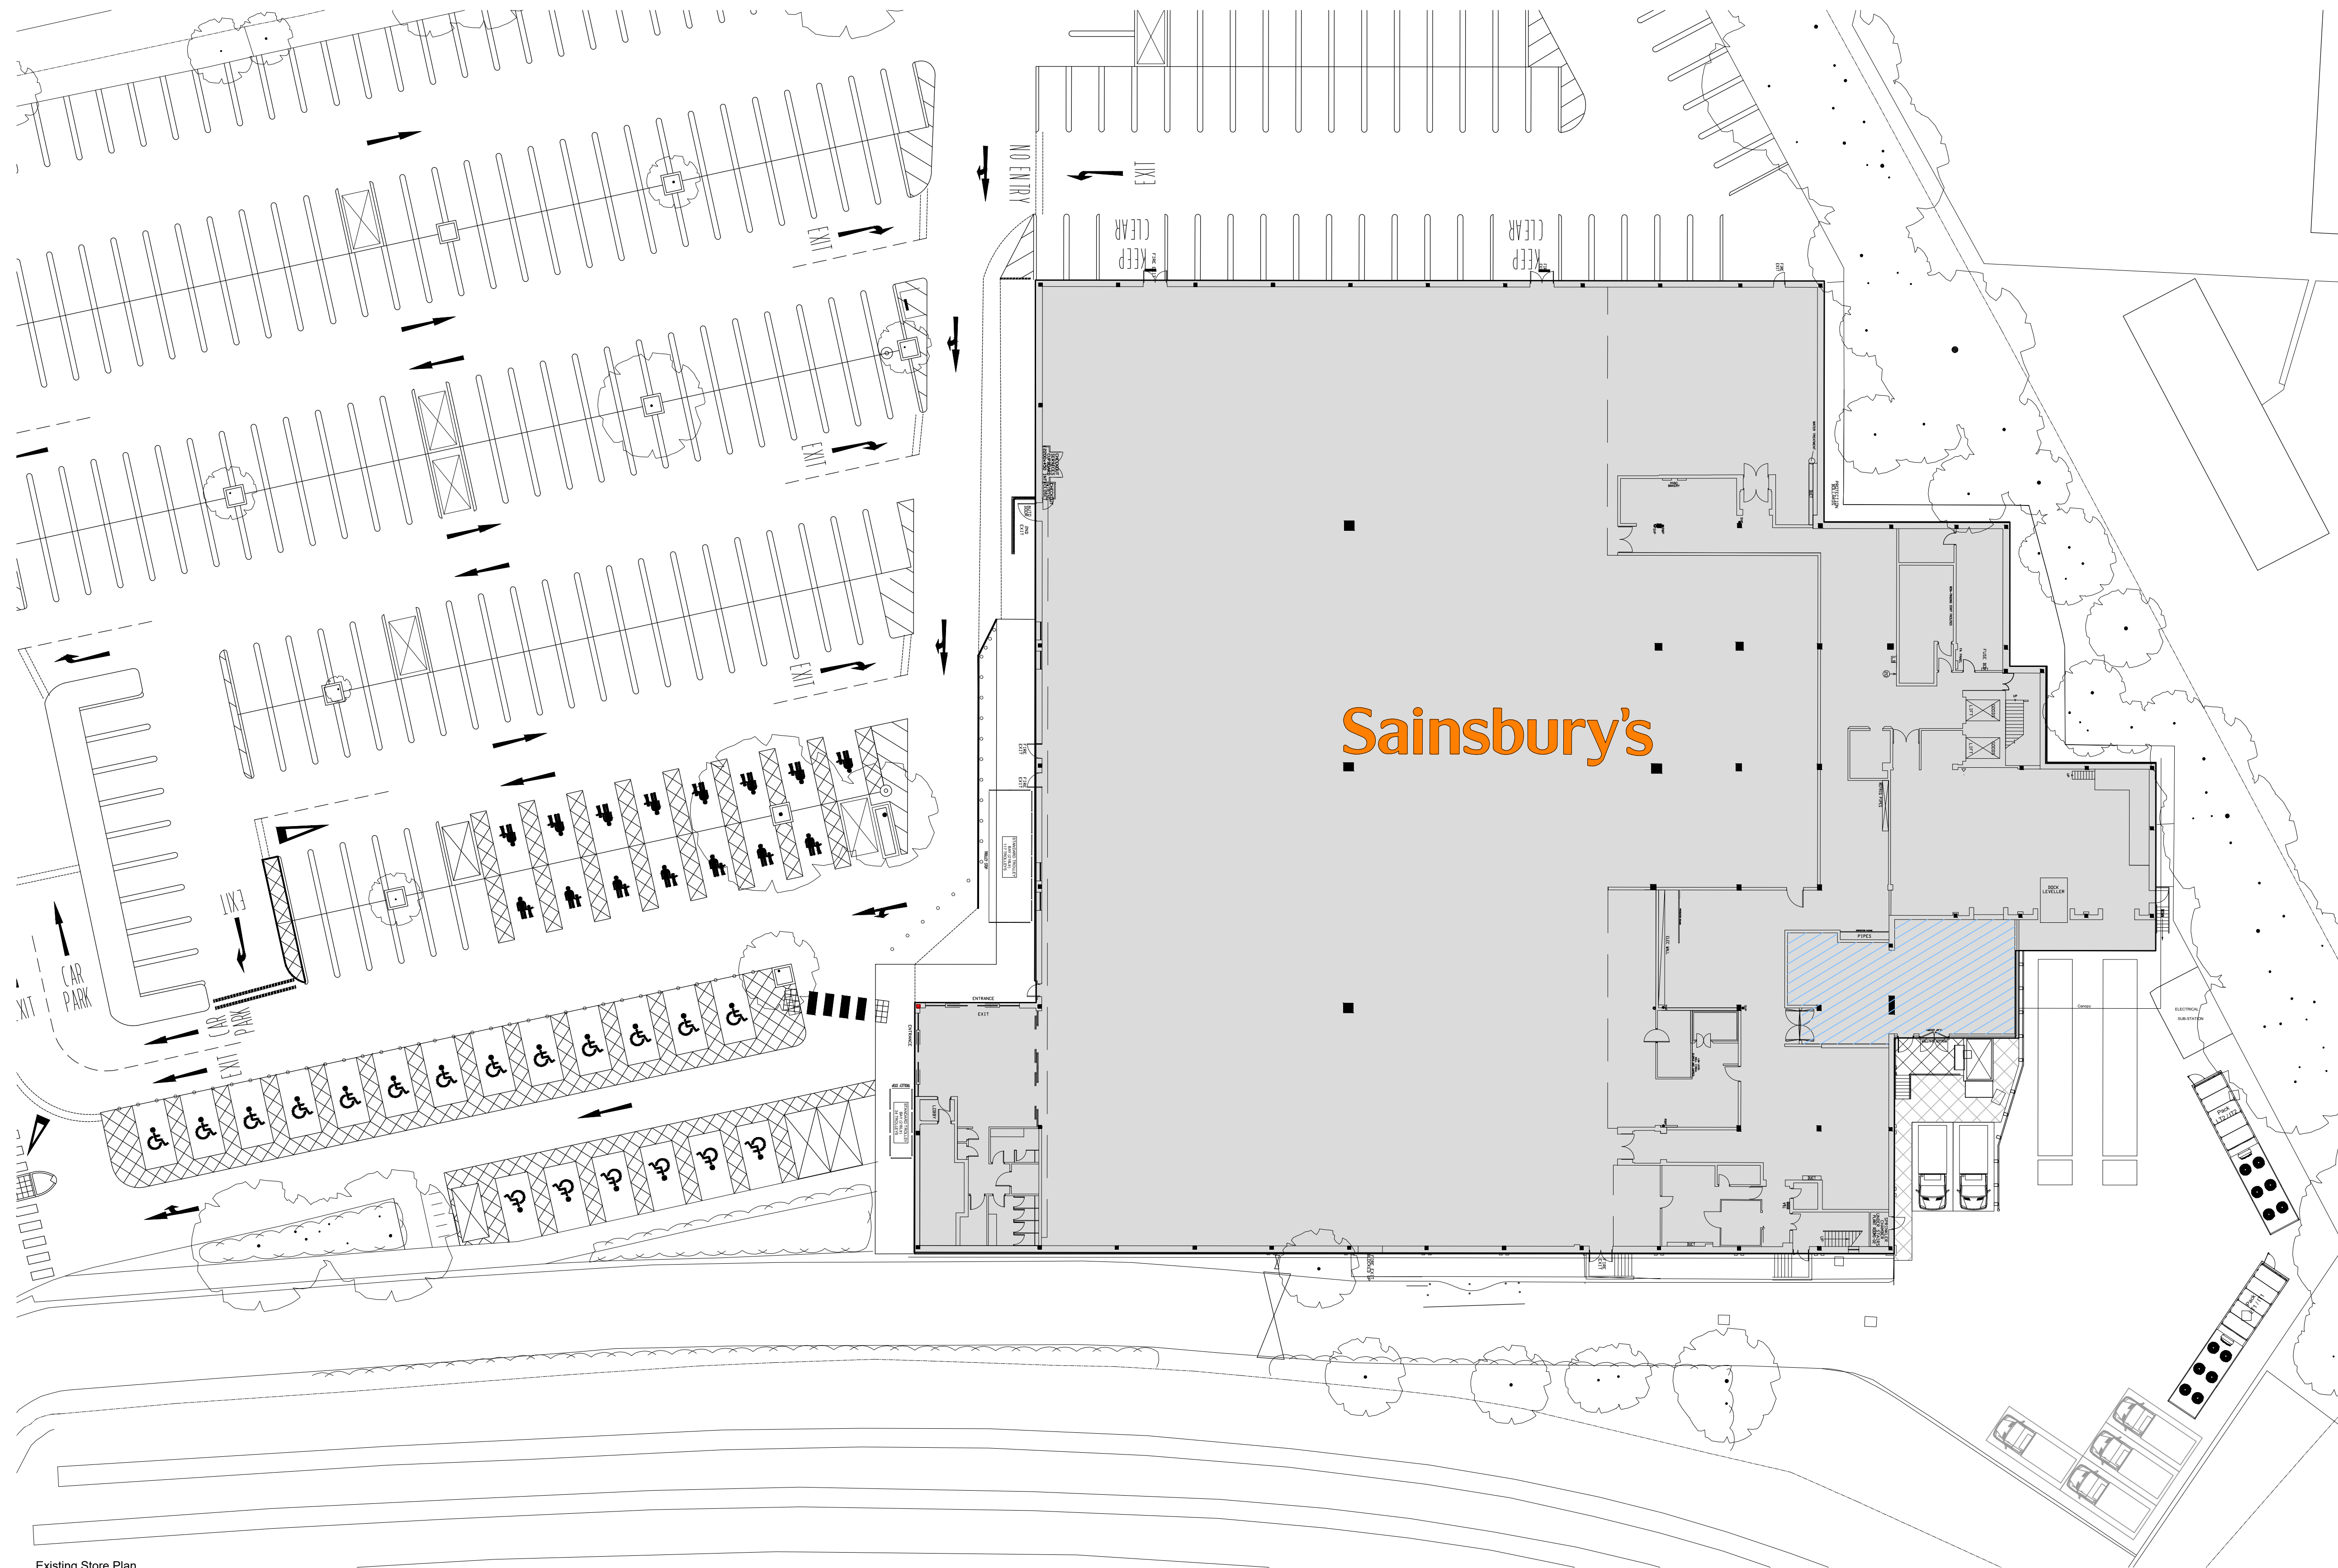

Existing Store Plan
Scale 1:250 @ A1