




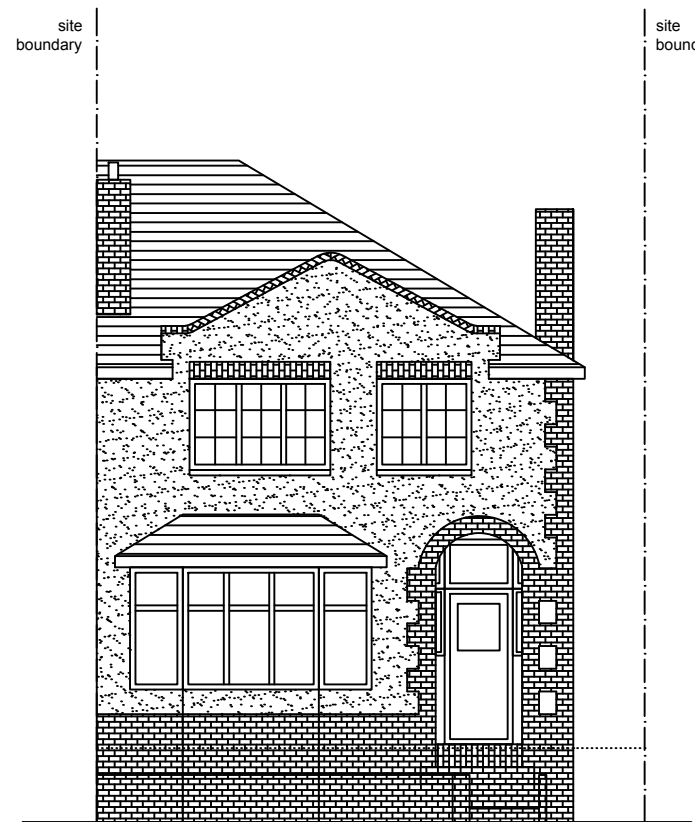


proposed front elevation
1:100

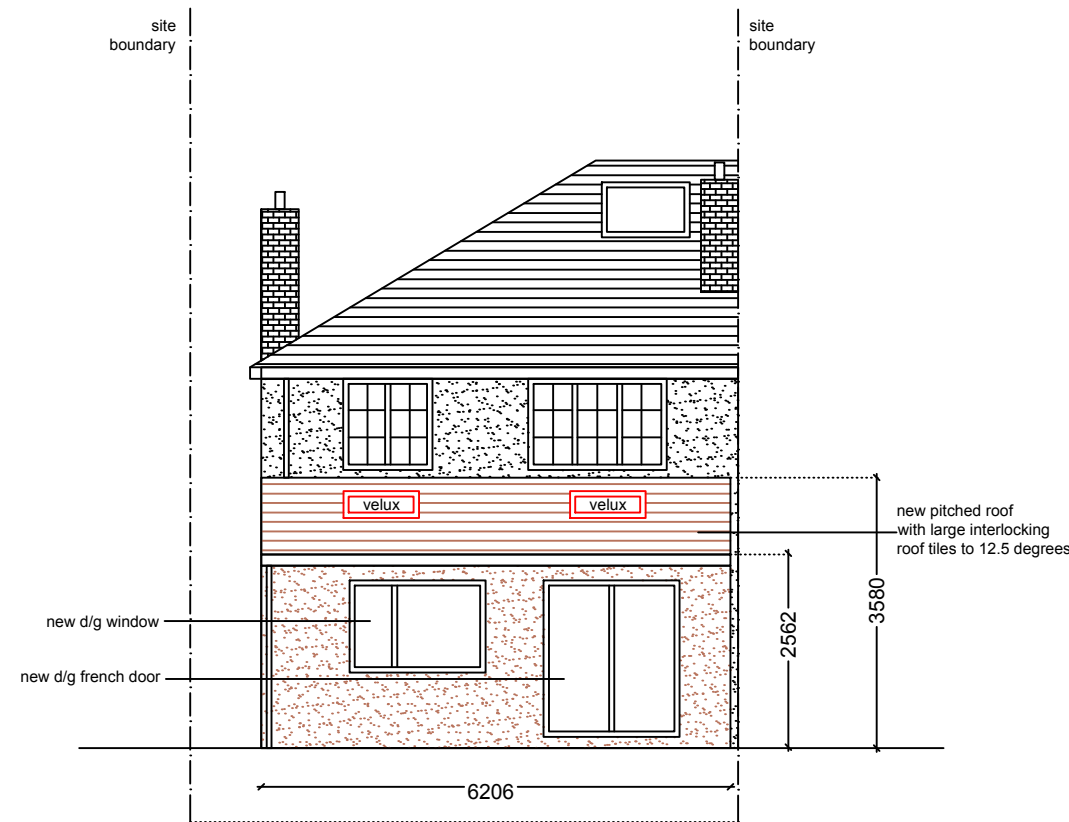


proposed rear elevation
1:100

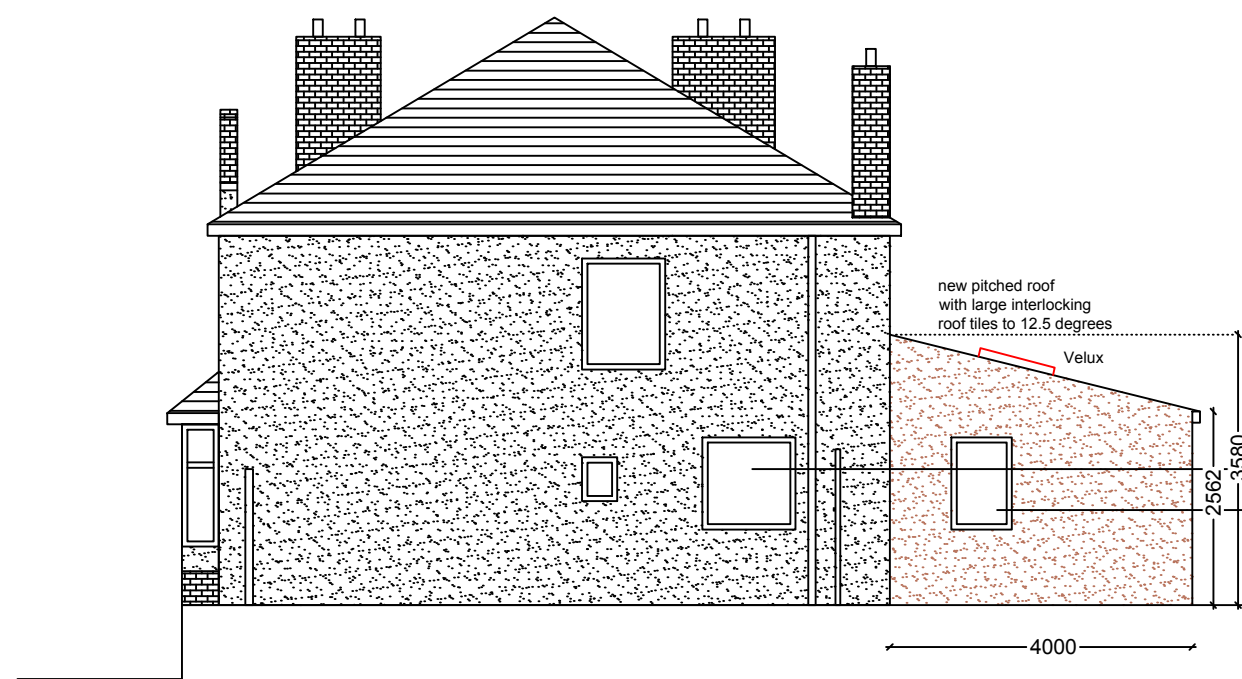


proposed side elevation from no.57
1:100

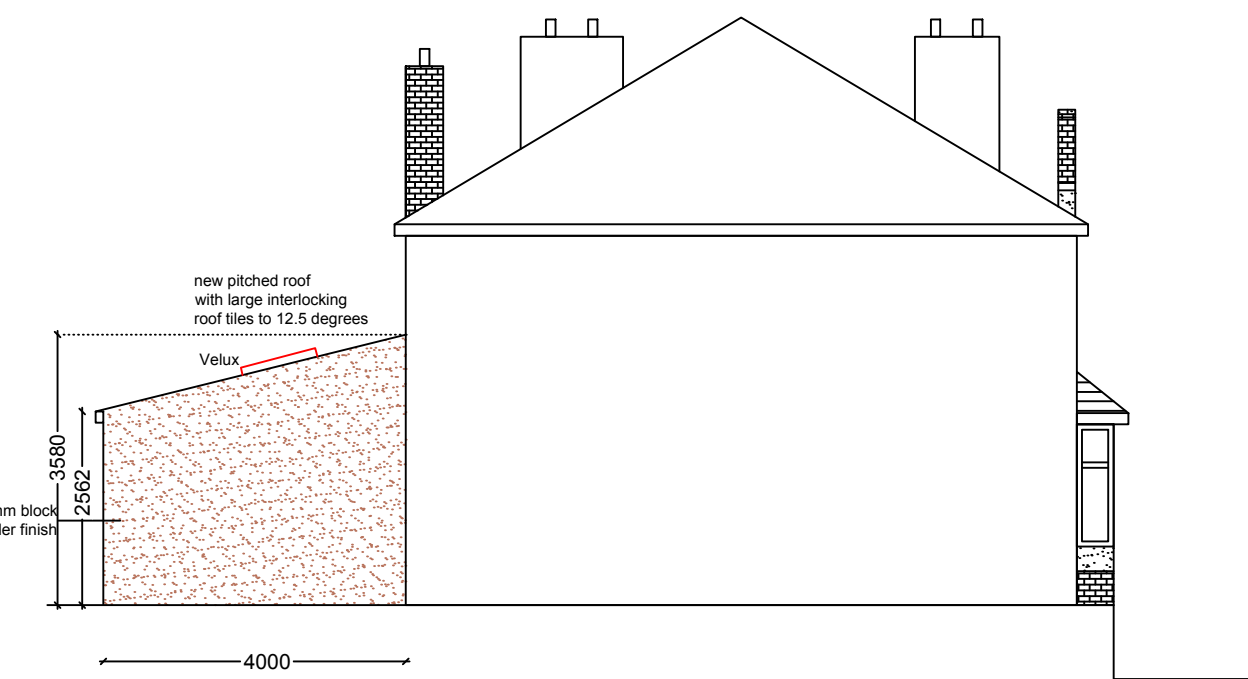


proposed side elevation from no.53
1:100

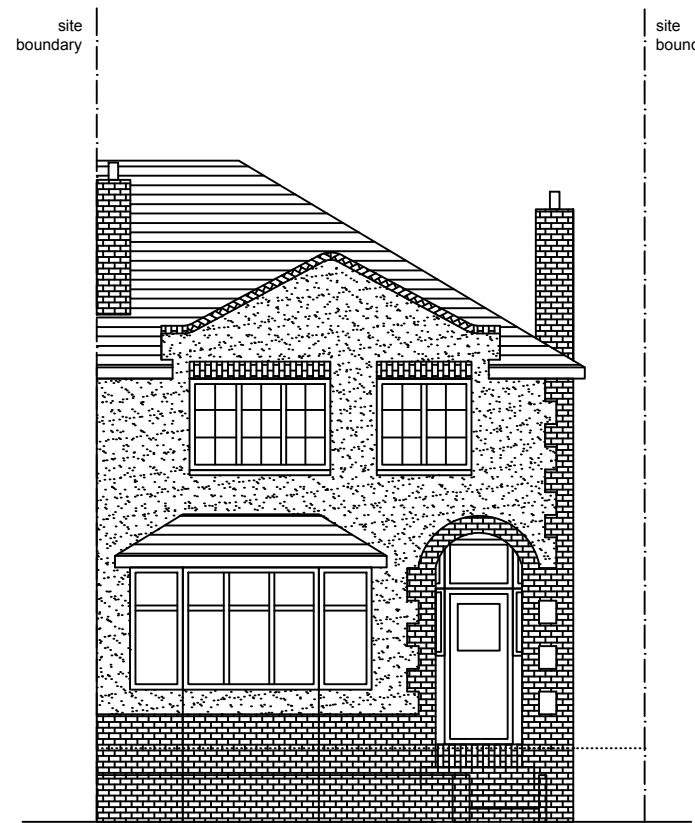


existing front elevation
1:100

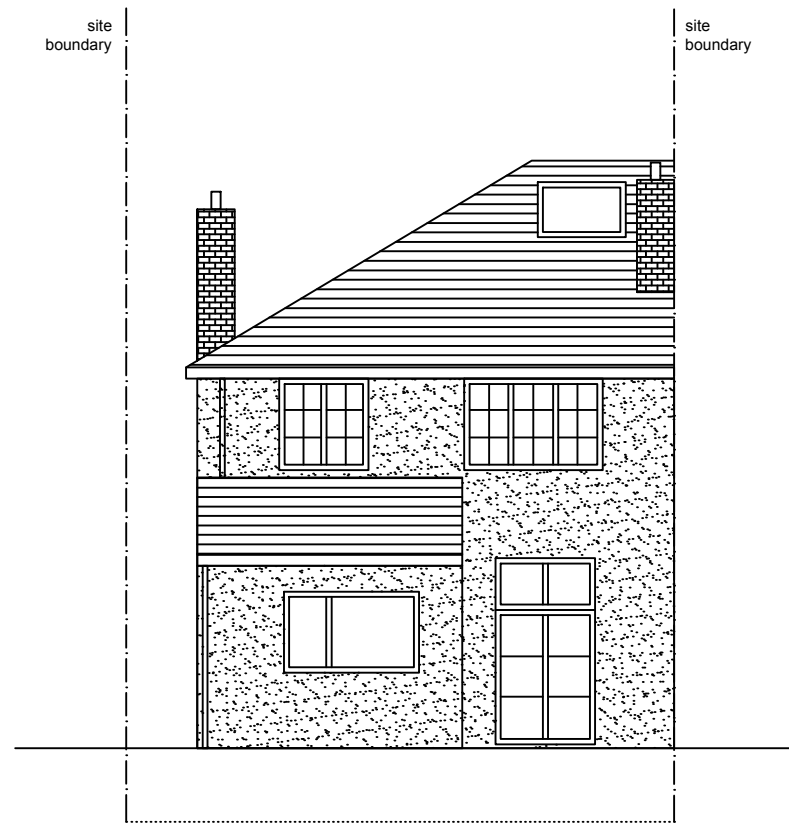


existing rear elevation
1:100

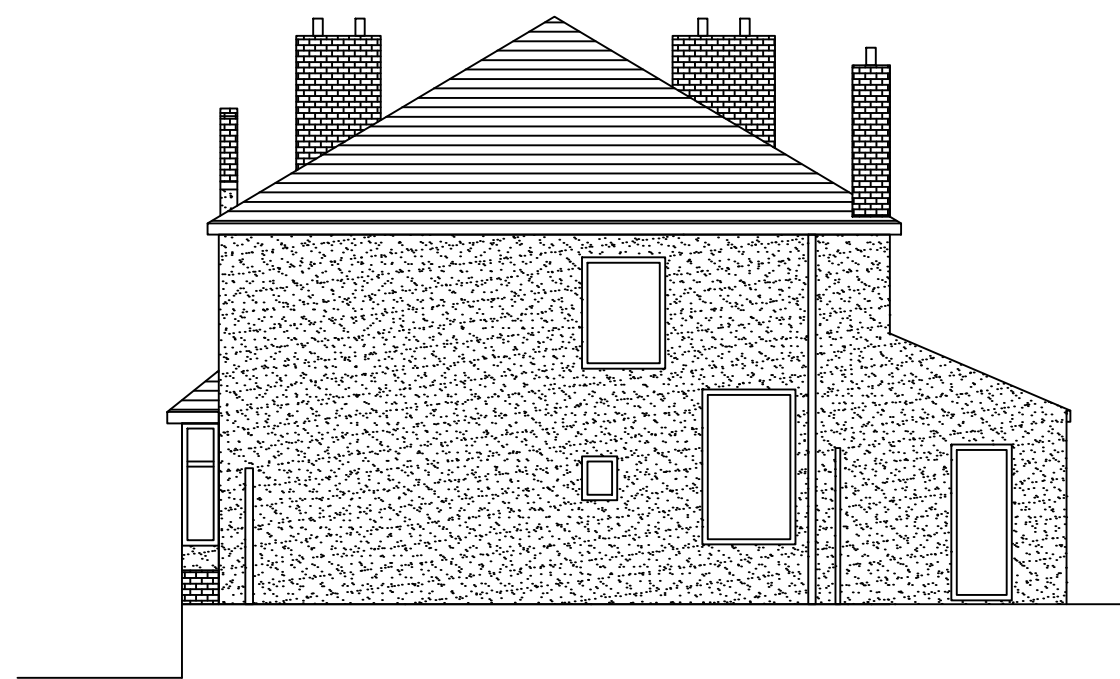

existing side elevation from no.57
1:100

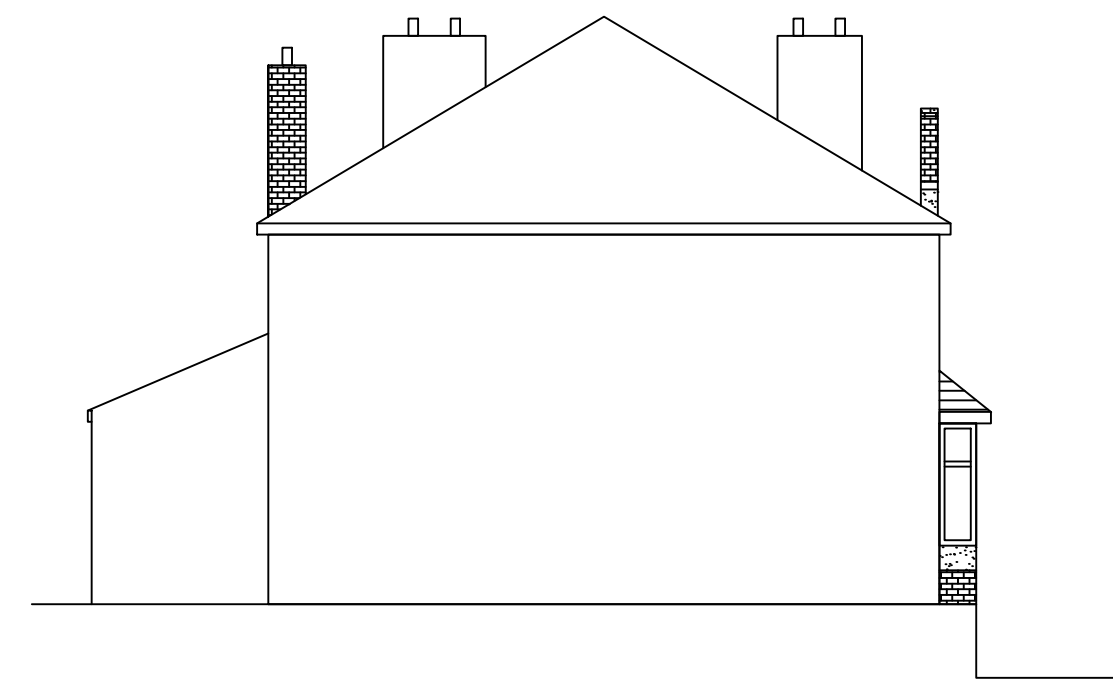

existing side elevation from no.53
1:100

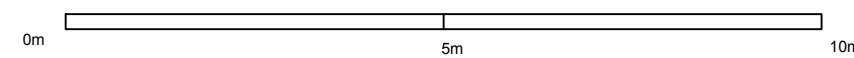

General Notes

	Drg. No. BAR/0703/PA	
No.	Revision/Issue	Date

Firm Name and Address

Middlesex & Herts
7 Elgin Drive
Northwood
Middlesex
HA6 2YR

01923 826280

Project Name and Address

Mr and Mrs Watson
55 Hallowell Road
Northwood
HA6 1DT

Project

s/s extension

Date

07-01-22

Scale

1:100

Sheet

02