

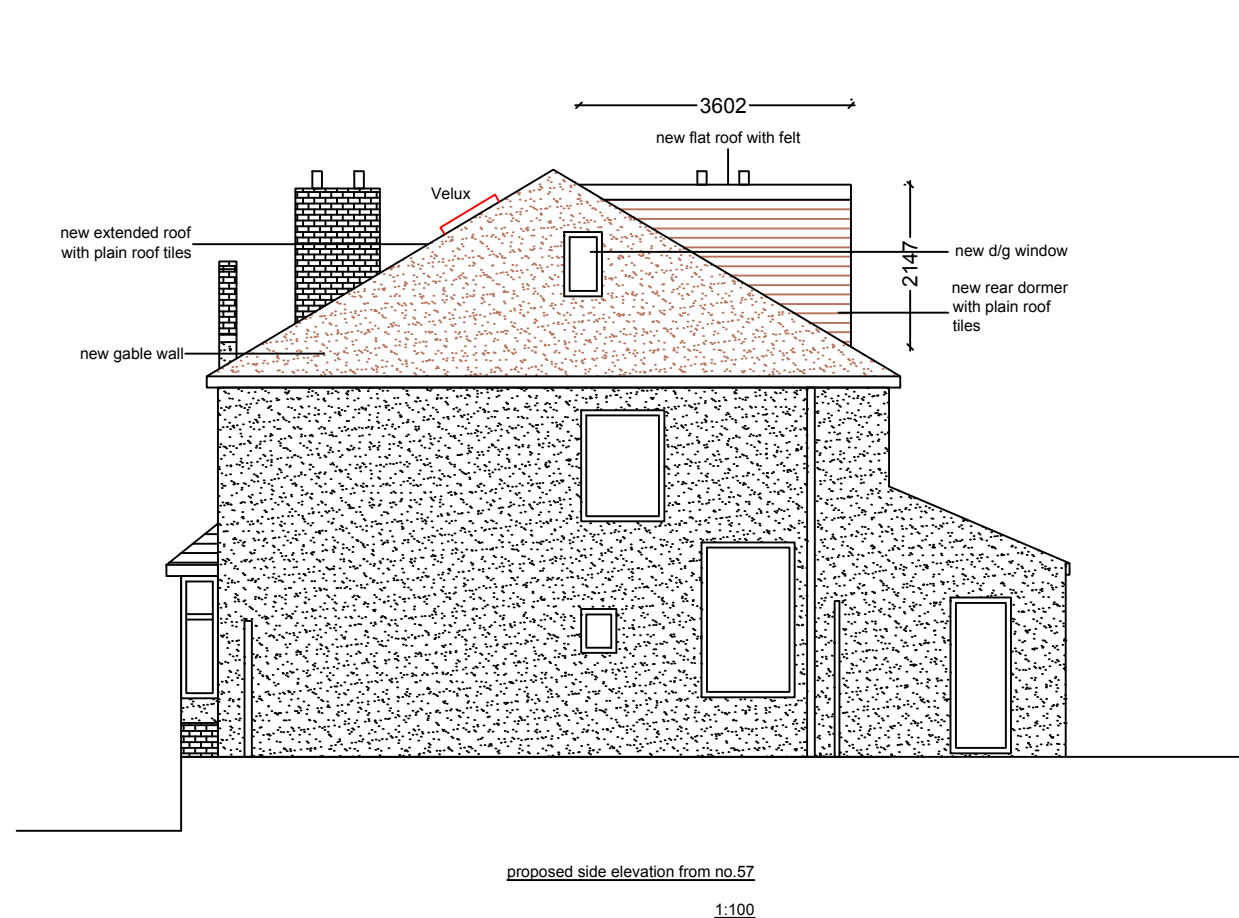
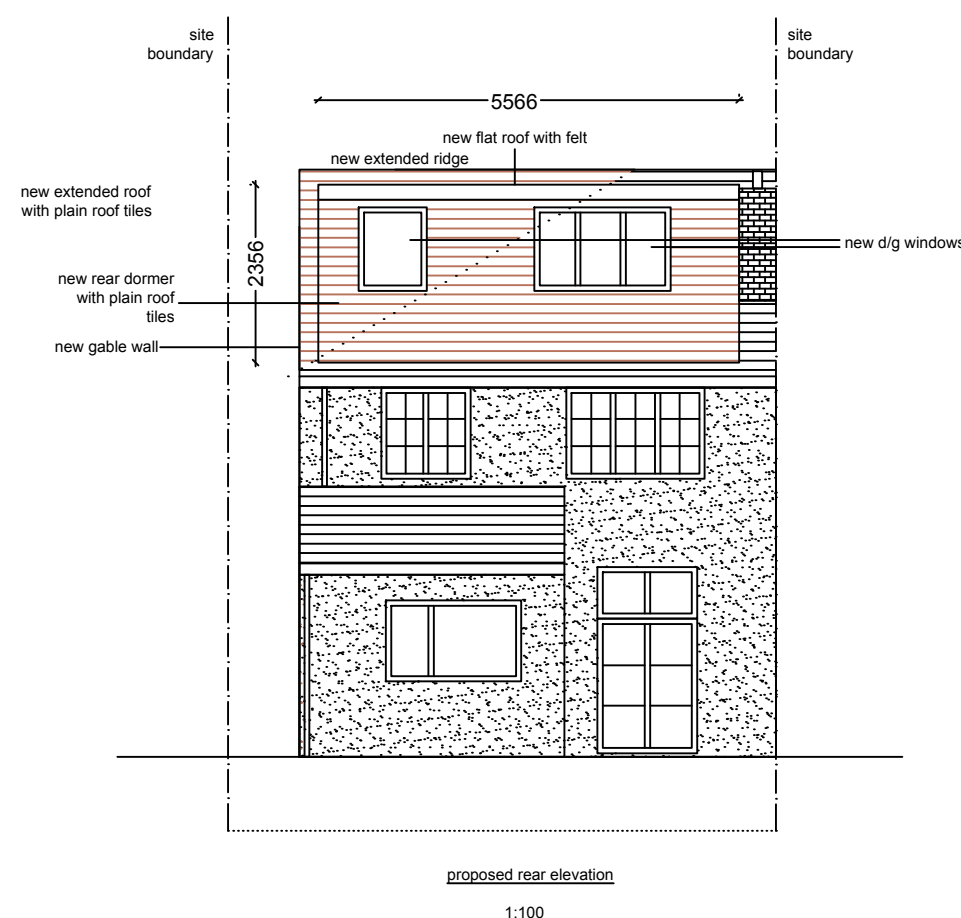
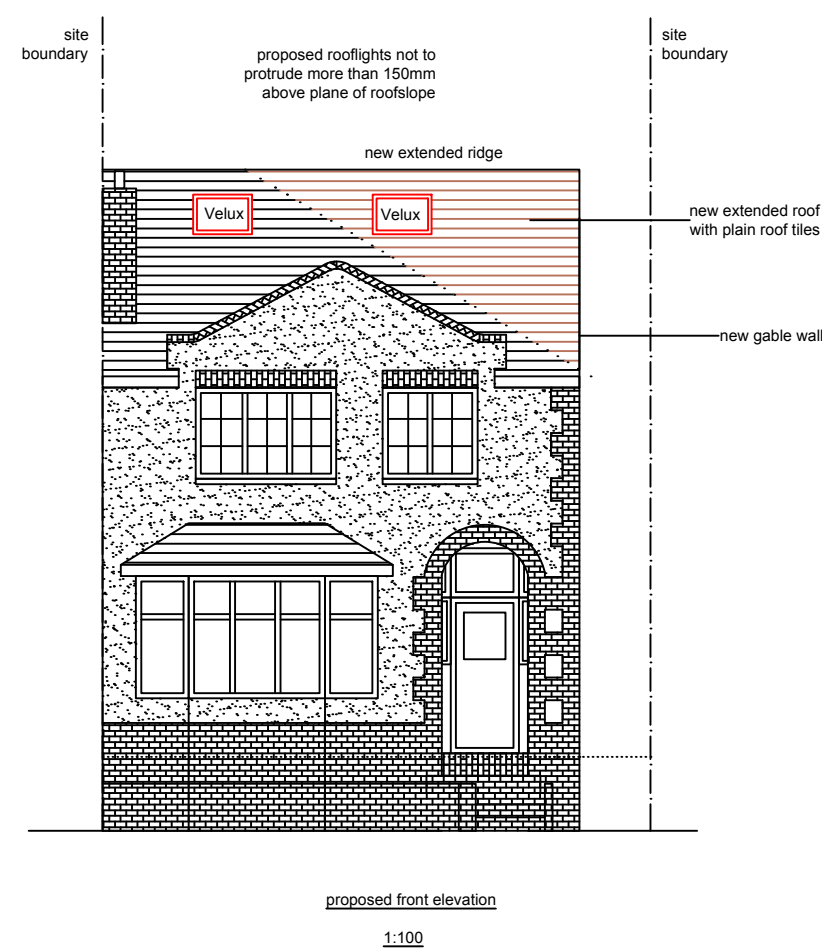
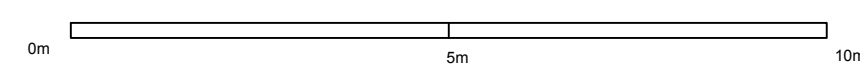
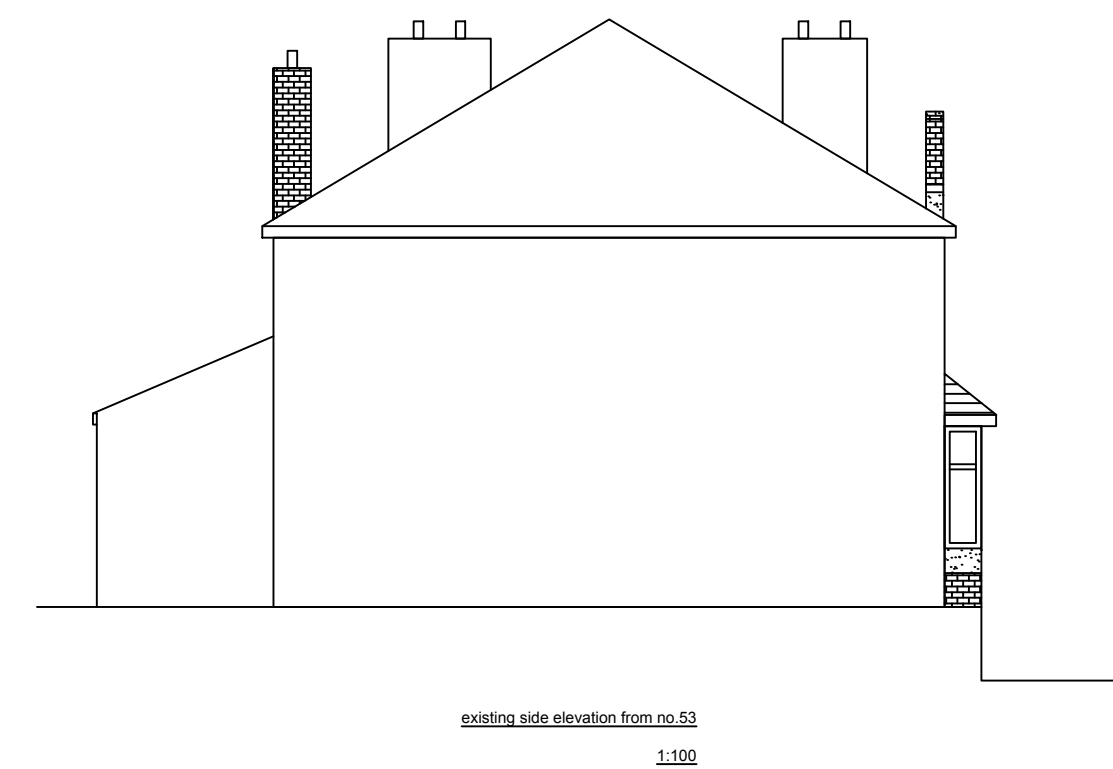
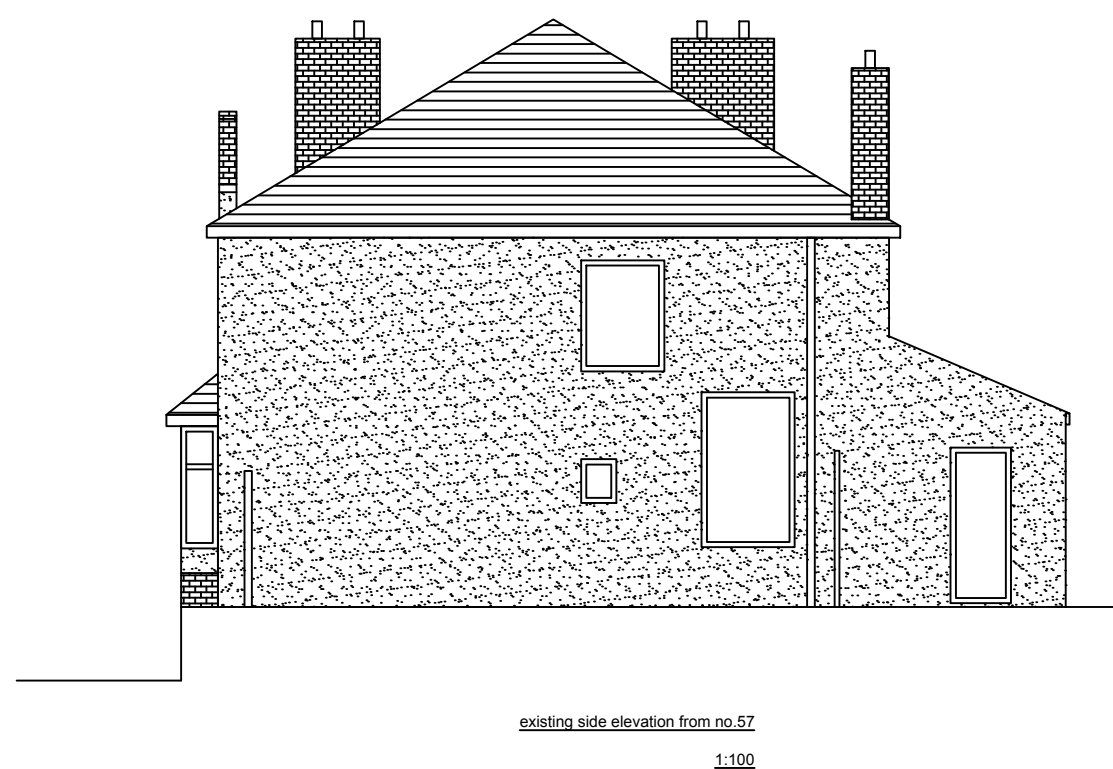


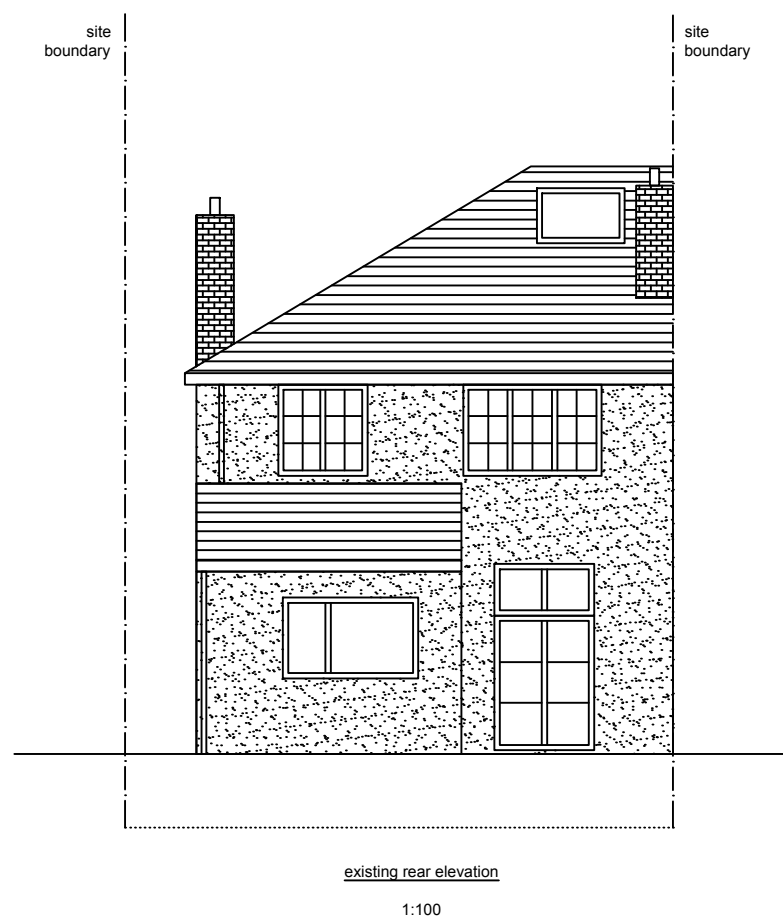

proposed rooflights not to protrude more than 150mm above plane of roofslope

volume of new dormer =
0.5x3.60x2.15x5.57
= 21.56cu.mtrs

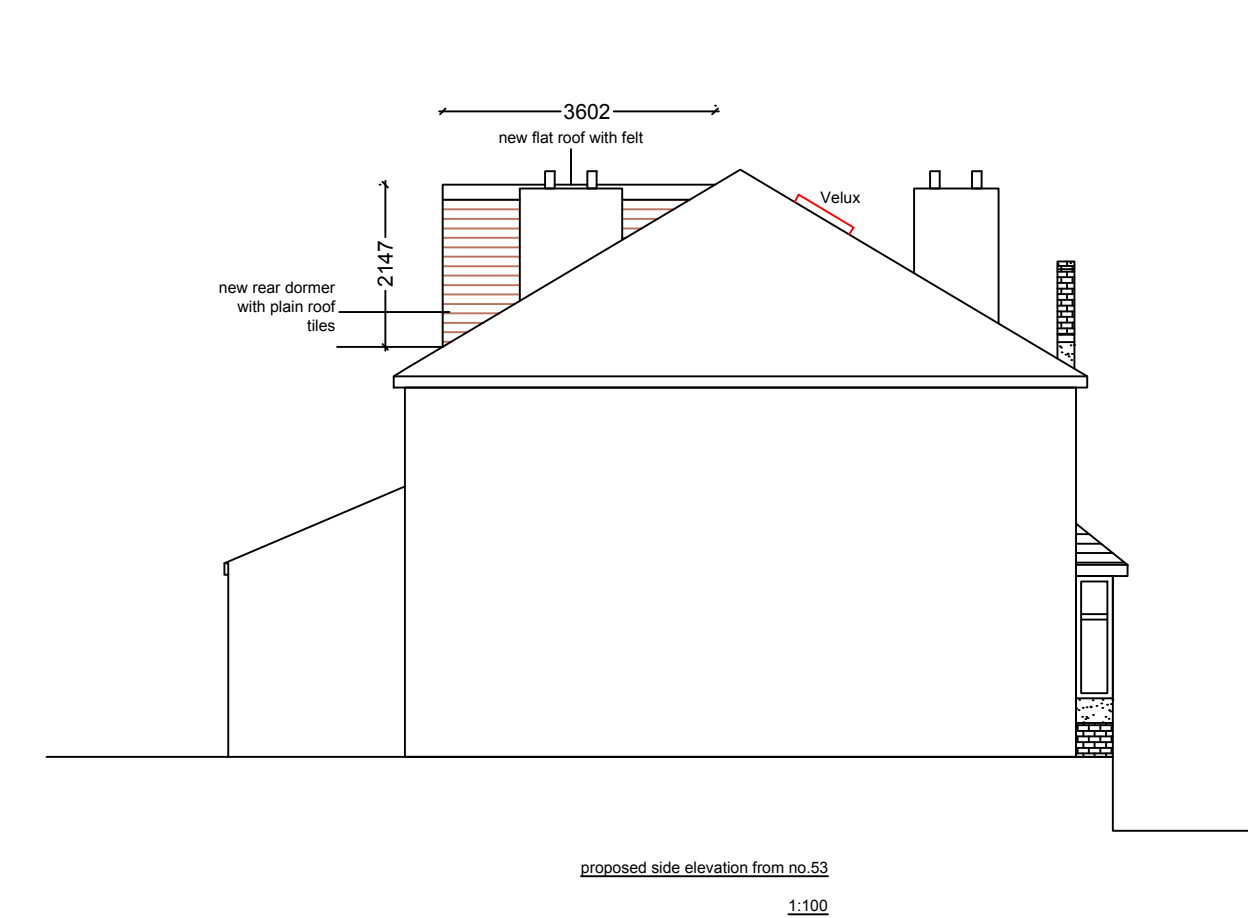

General Notes

	Drg. No. BAR/0703/PD	
No.	Revision/Issue	Date

Firm Name and Address

Middlesex & Herts
7 Elgin Drive
Northwood
Middlesex
HA6 2YR
01923 826280

Project Name and Address

Mr and Mrs Watson
55 Hallowell Road
Northwood
HA6 1DT

Project	loft conversion	Sheet 04
Date	07-01-22	
Scale	1:100	