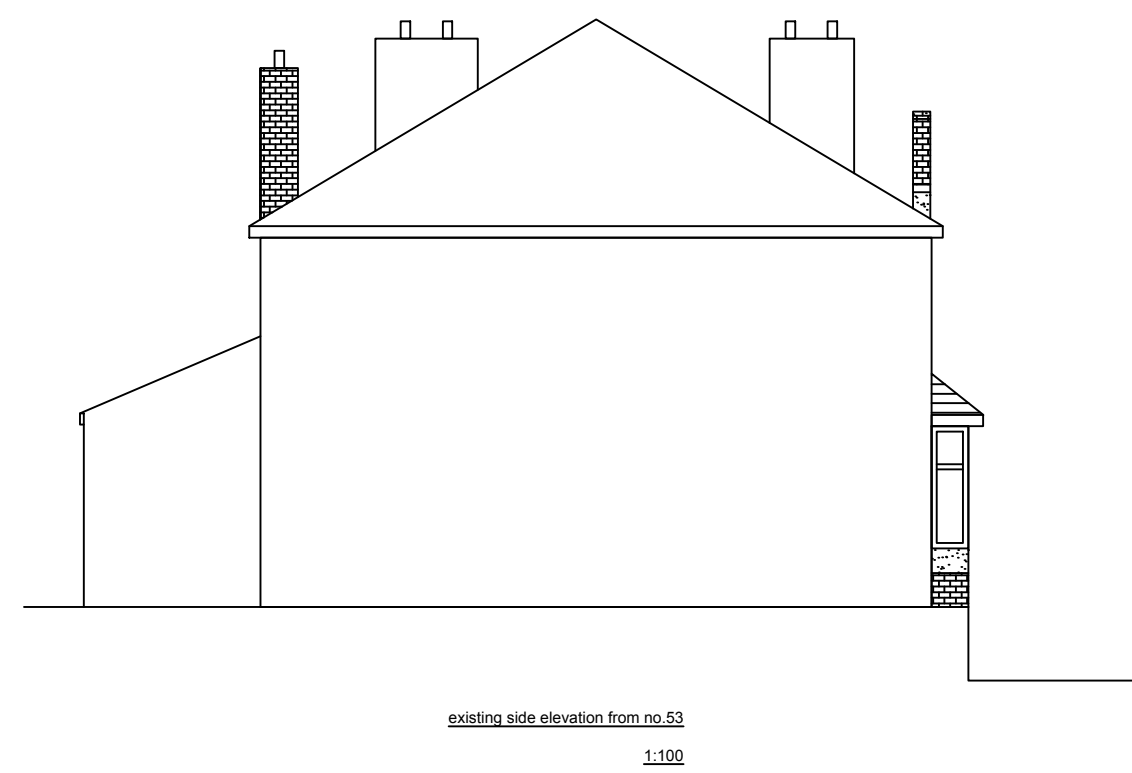
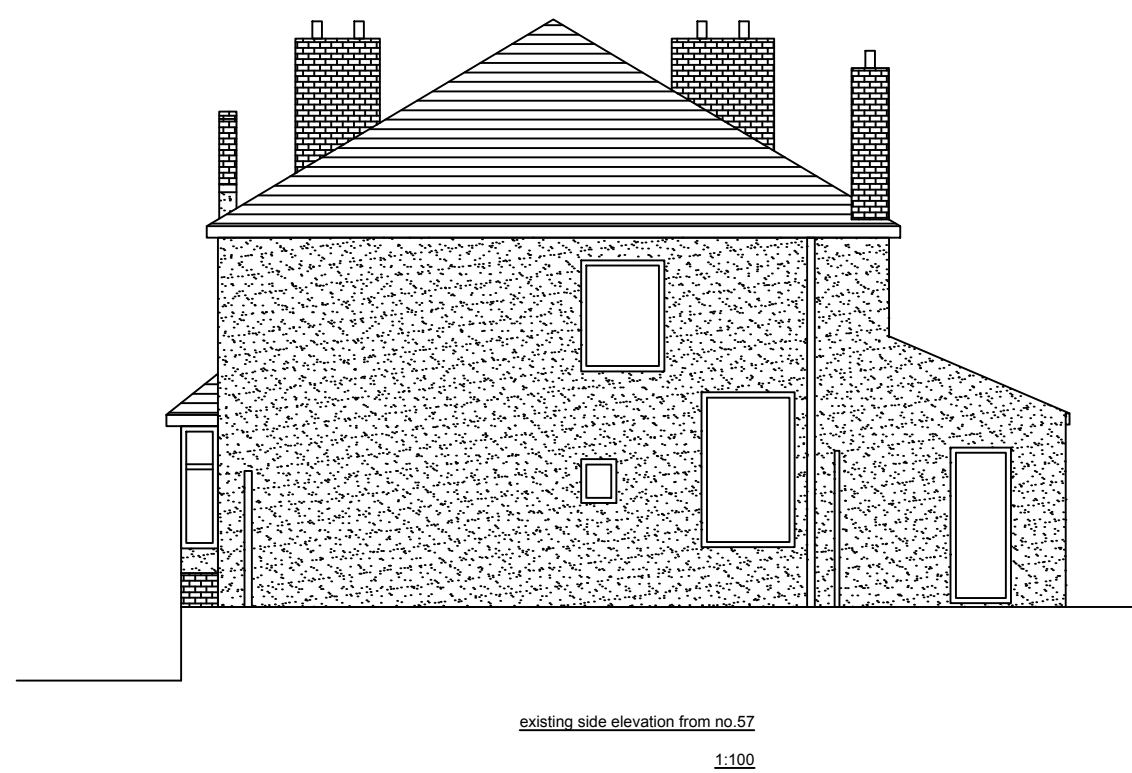
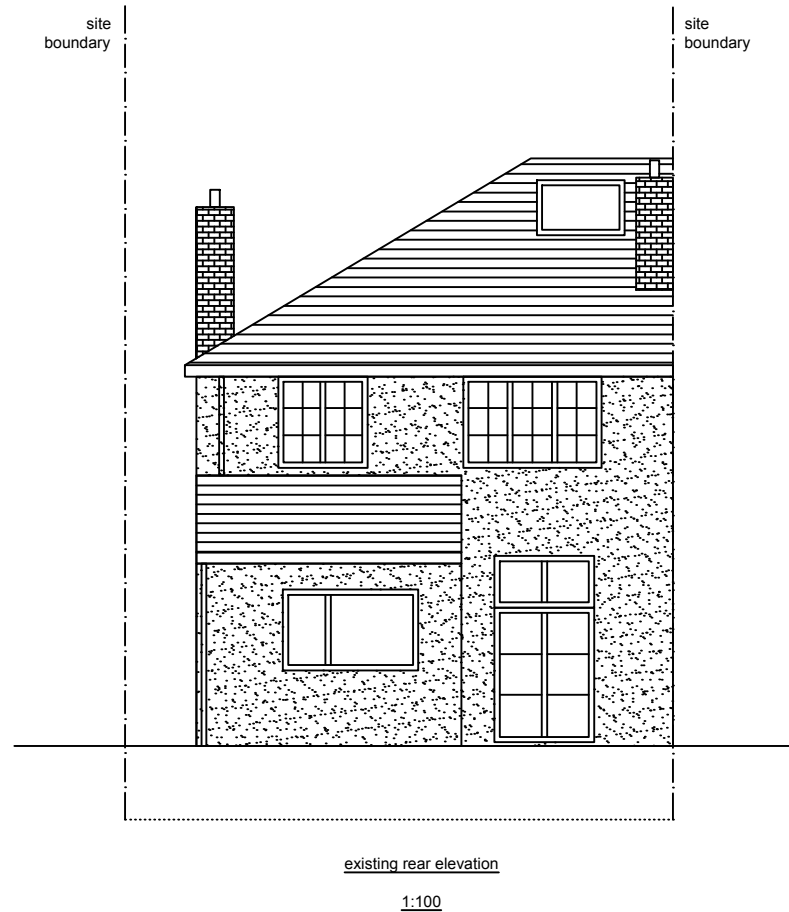
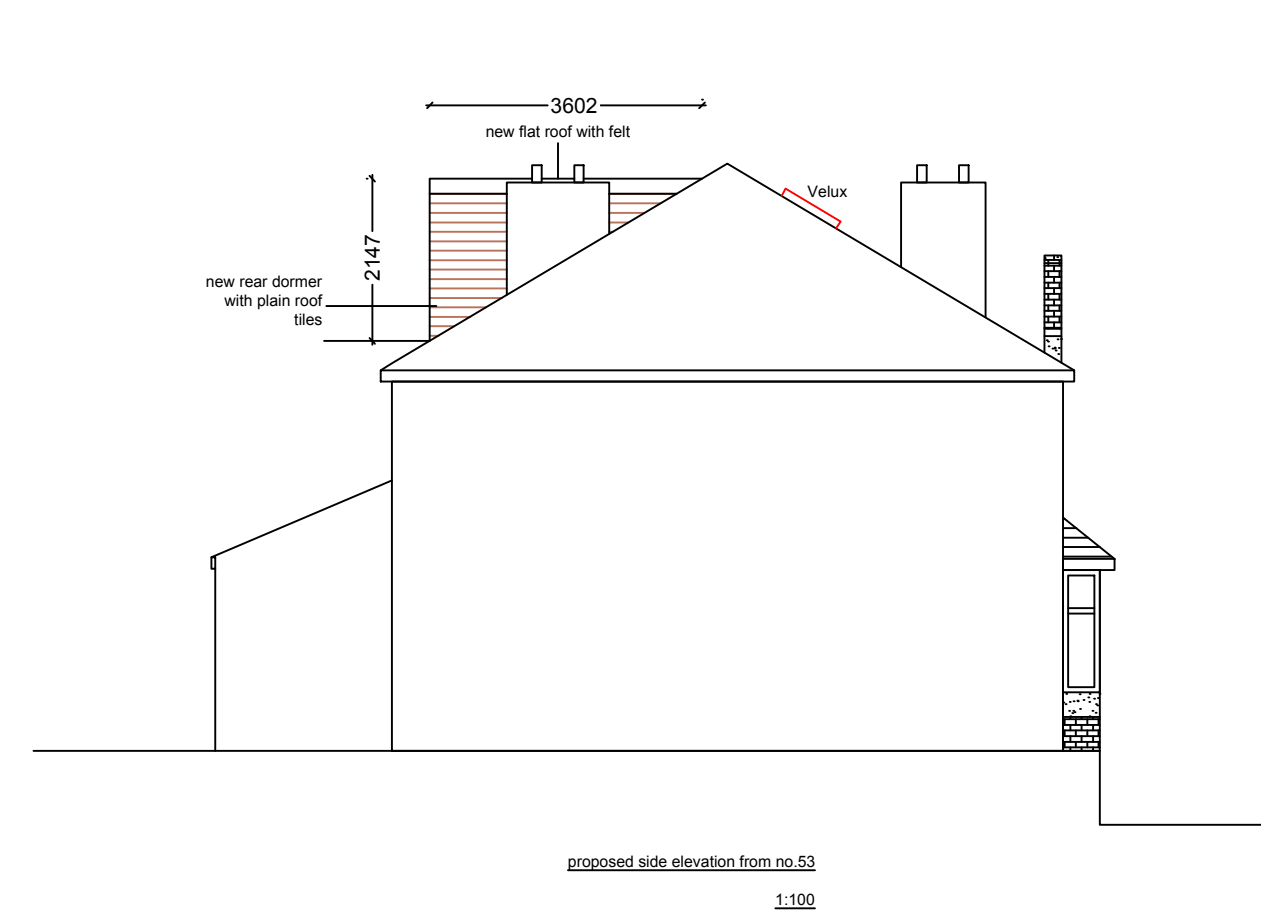
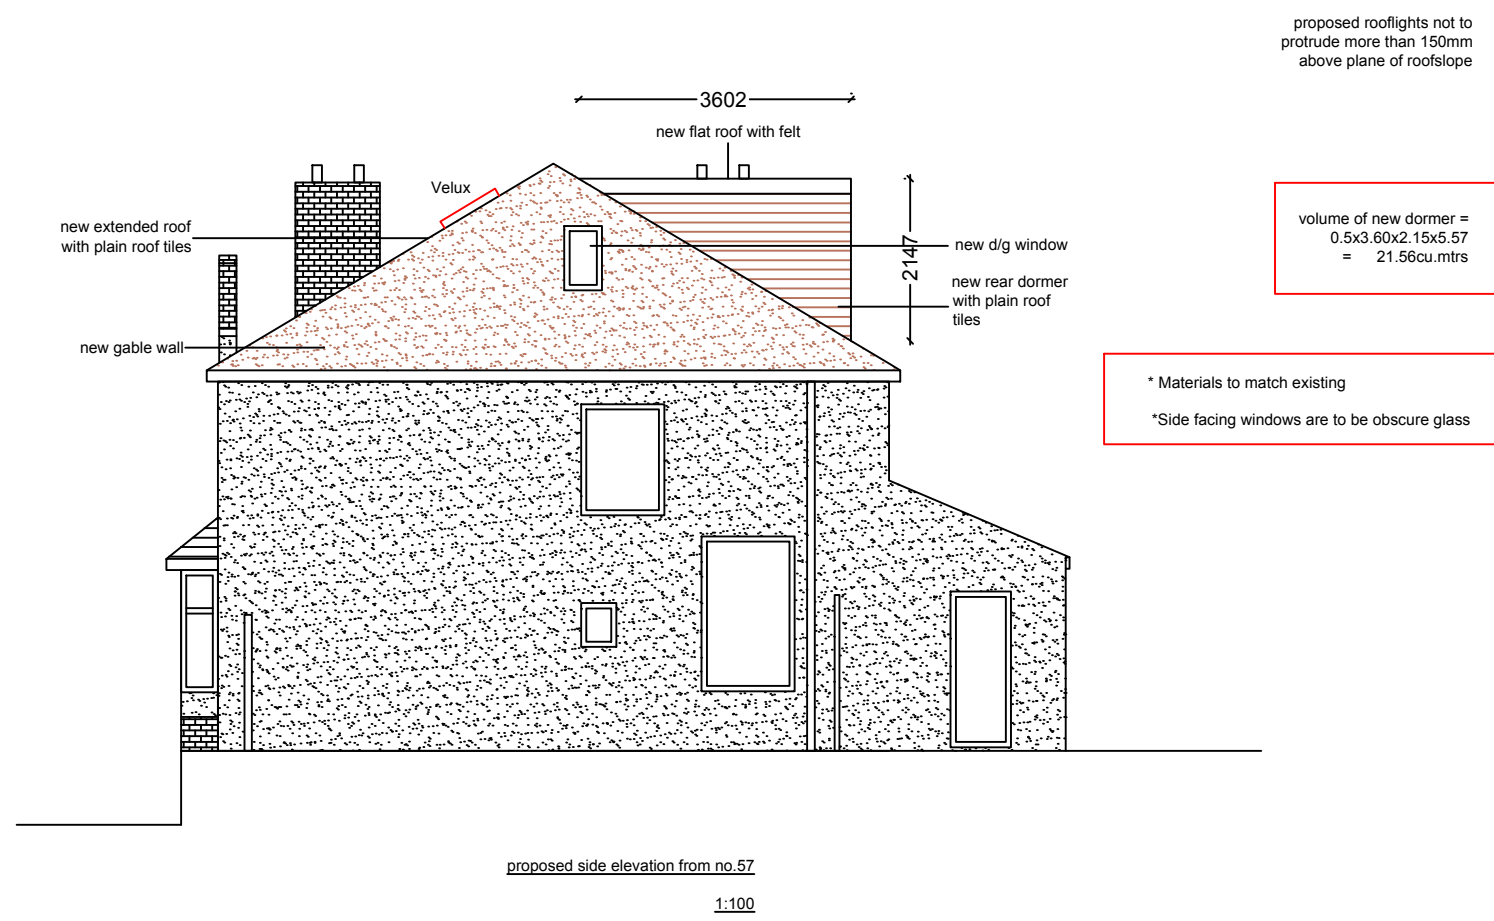
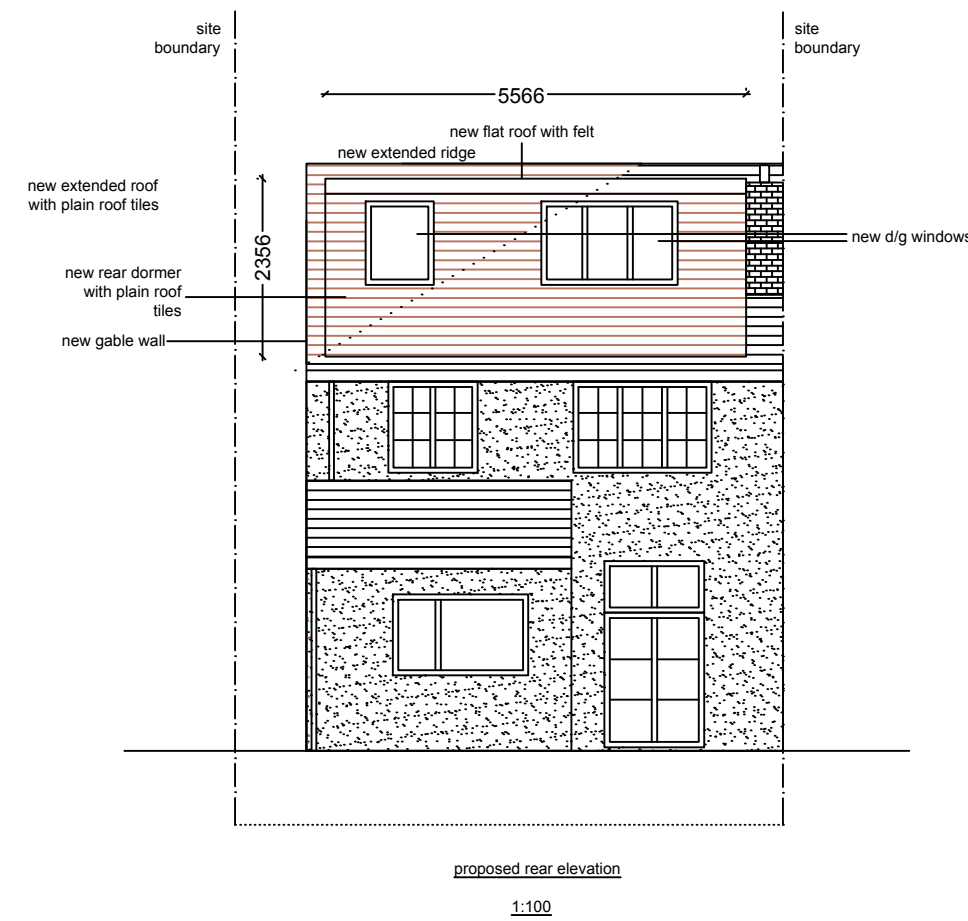
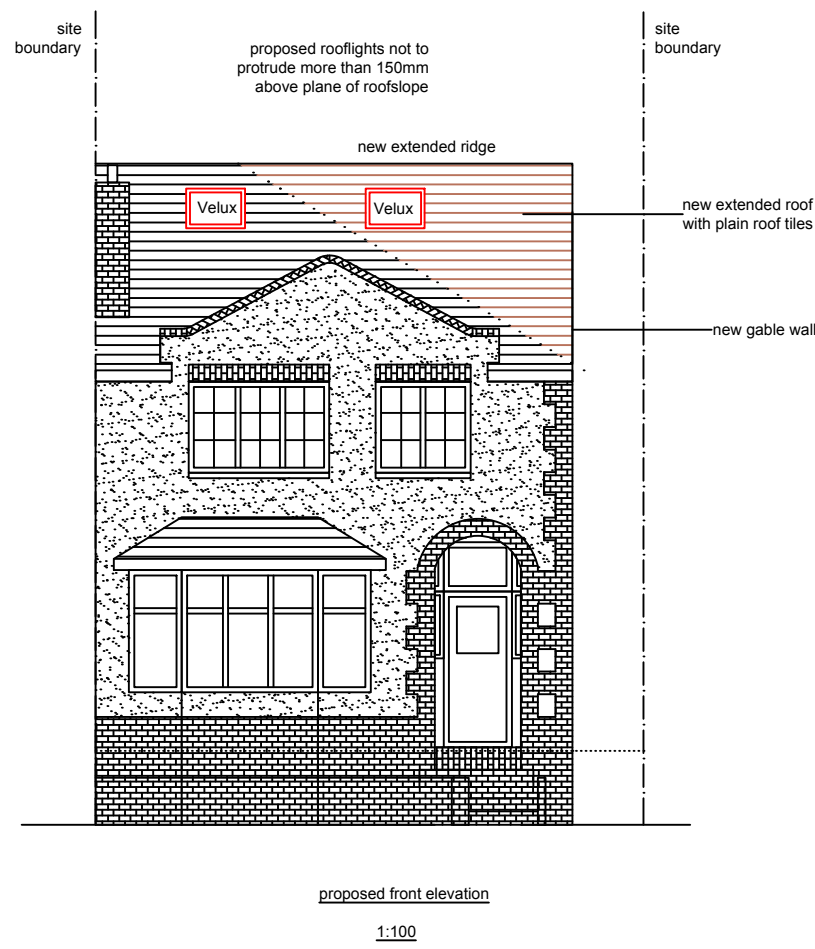


General Notes

	Drg. No. BAR/0703/PD	
No.	Revision/Issue	Date

Firm Name and Address

Middlesex & Herts
7 Elgin Drive
Northwood
Middlesex
HA6 2YR

01923 826280

Project Name and Address

Mr and Mrs Watson
55 Hallowell Road
Northwood
HA6 1DT

Project

loft conversion

Date

07-01-22

Scale

1:100

Sheet

04