


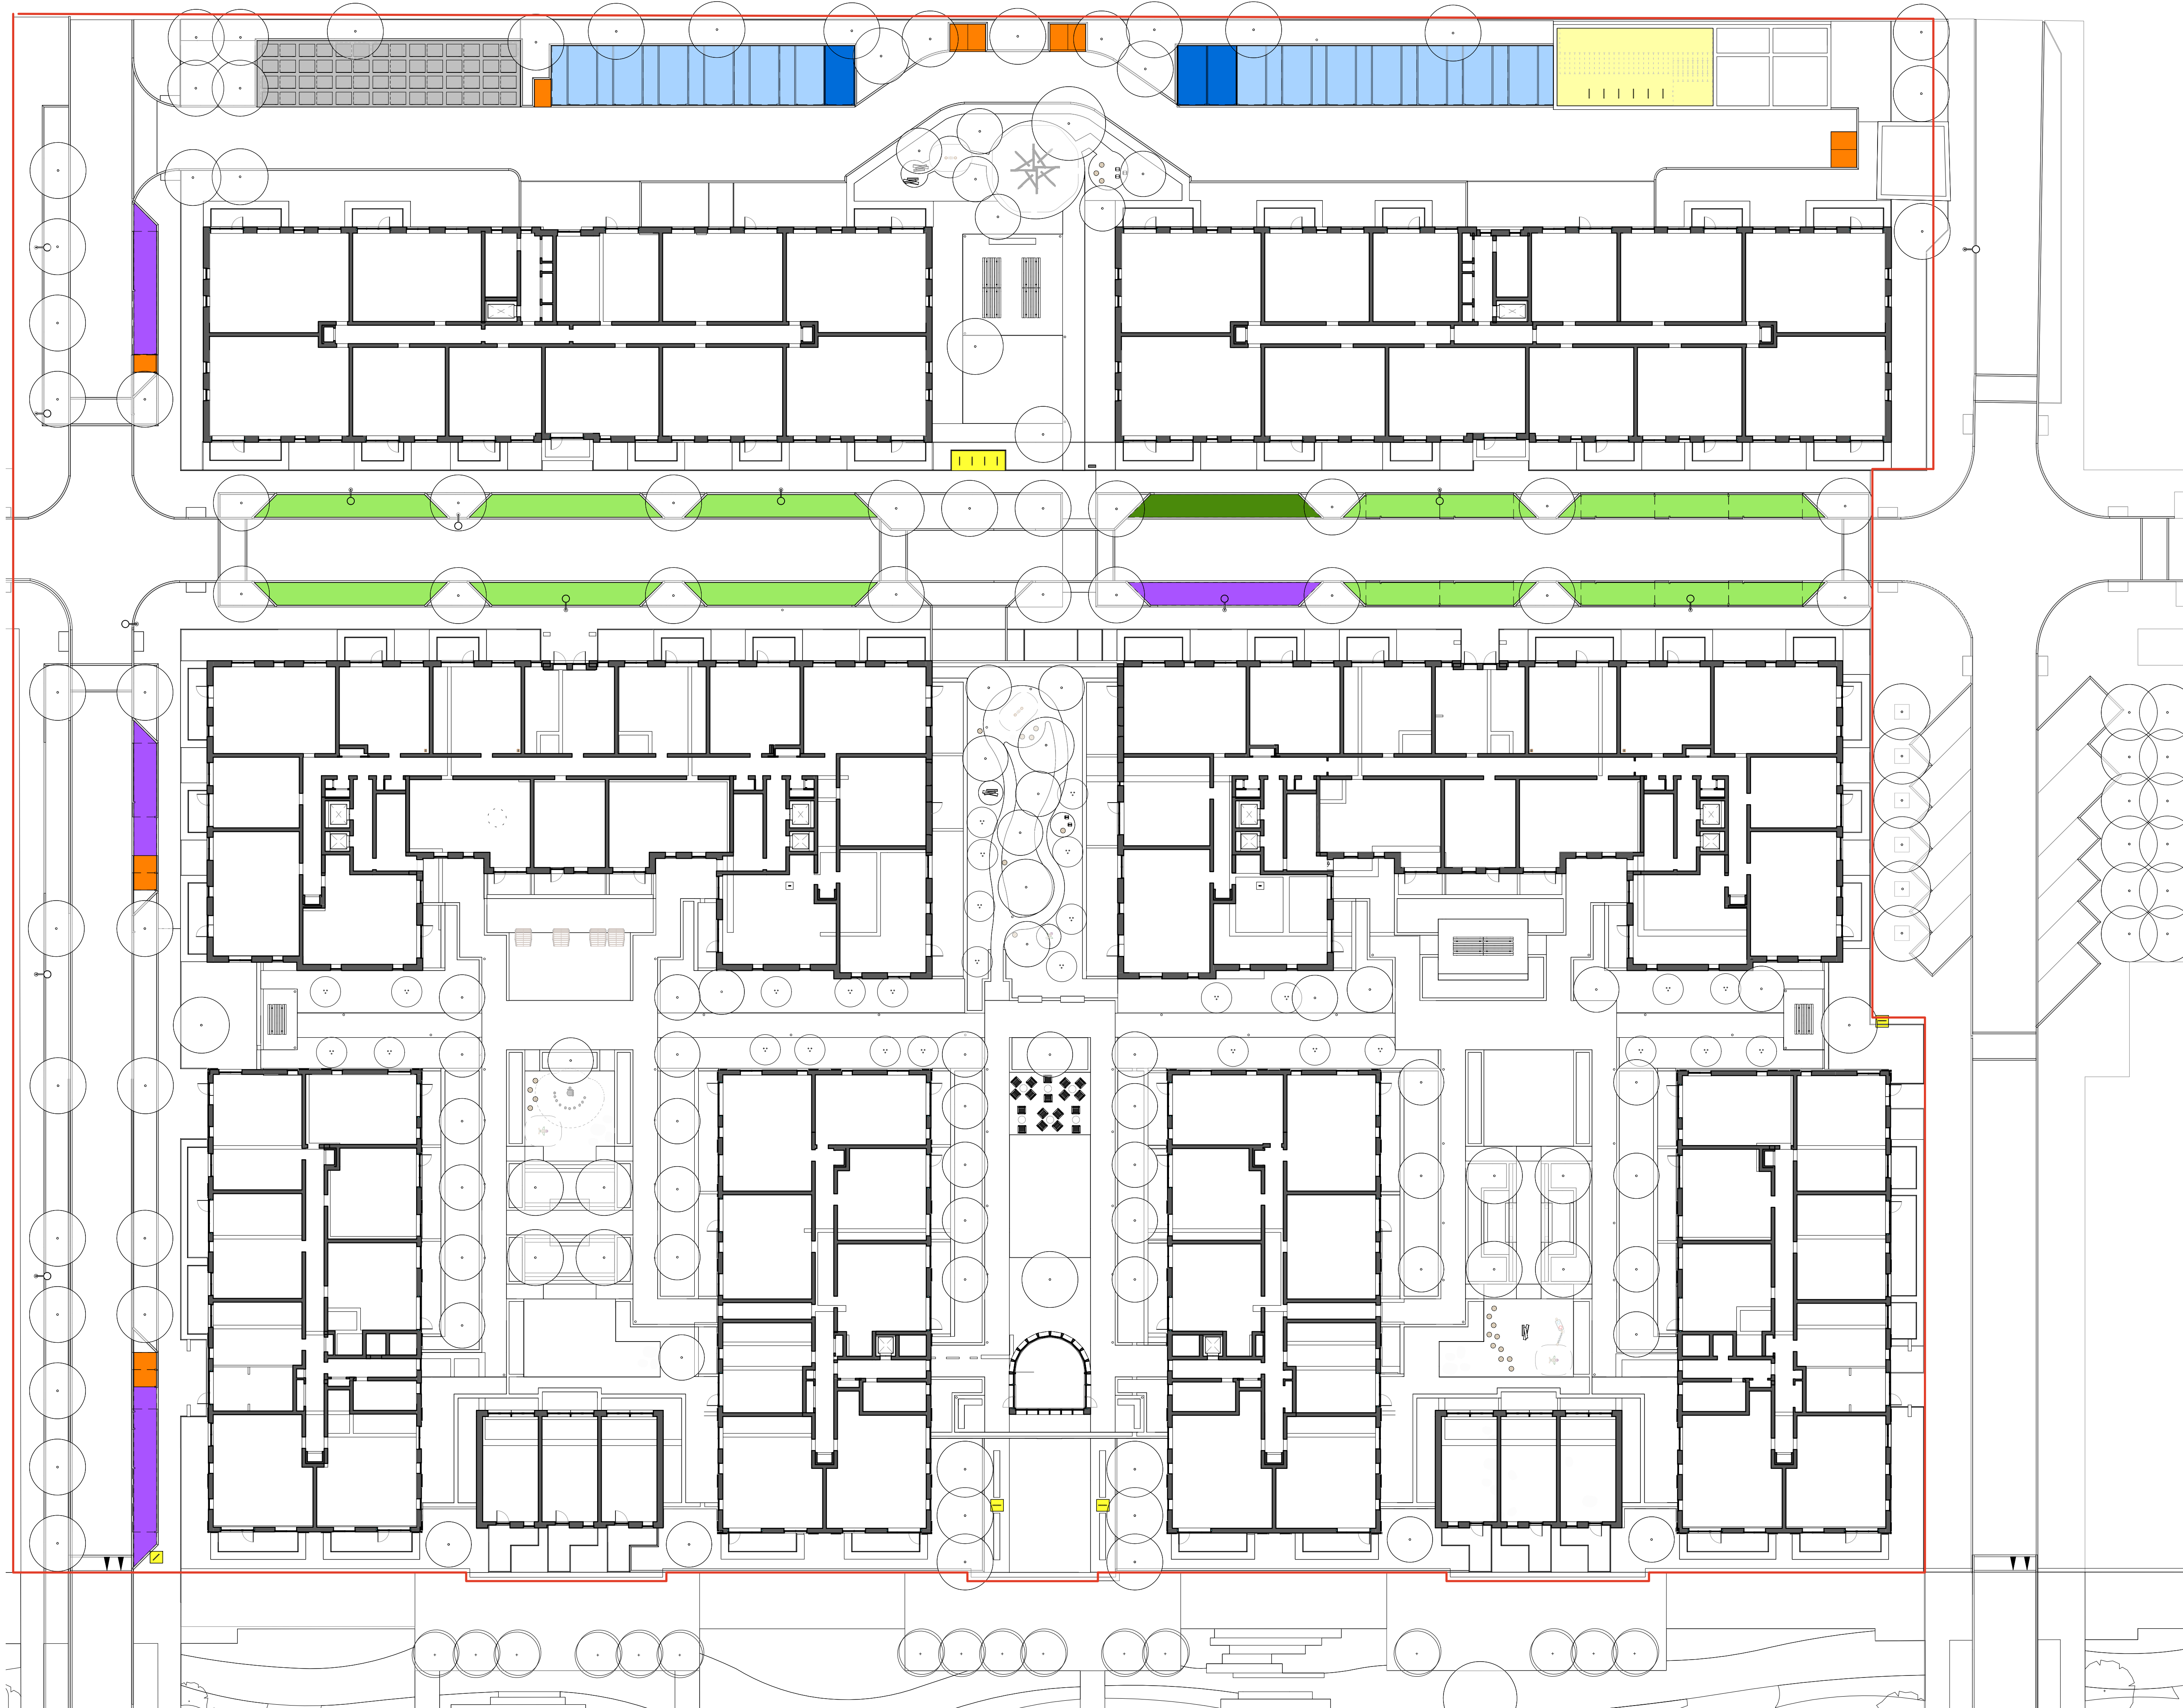

- Key**
- Phase 3 site boundary
 - Cycle stands: 16
 - Secure cycle store: 90 (refer to Architects Drawings)
 - Standard resident spaces: 3
 - Accessible resident spaces: 13
 - Visitor parking spaces: 22
 - Car club spaces: 2
 - Pull-in/service spaces: 5
 - Motor cycle spaces: 12
 - Refuse store

P3	20.11.20	DBI	Issued for Planning
P2	18.11.20	DBI	For Information
P1	16.11.20	DBI	For Information
revision	date	drawn	description

Parking Strategy

A726-HTA-C0- PS-A-DR-91006 P3
revision

Berkeley West Thames
Southall Waterside Phase C

BKH-SWE-PHC 1 : 250 @ A1 DBI
job scale drawn
reference 0m 5m 10m 15m 20m 25m
78 Chamber Street London, E1 9BL 99 McDonald Road Edinburgh, EH7 4NS
020 7485 8655 0131 344 4742
www.hta.co.uk info@hta.co.uk

