


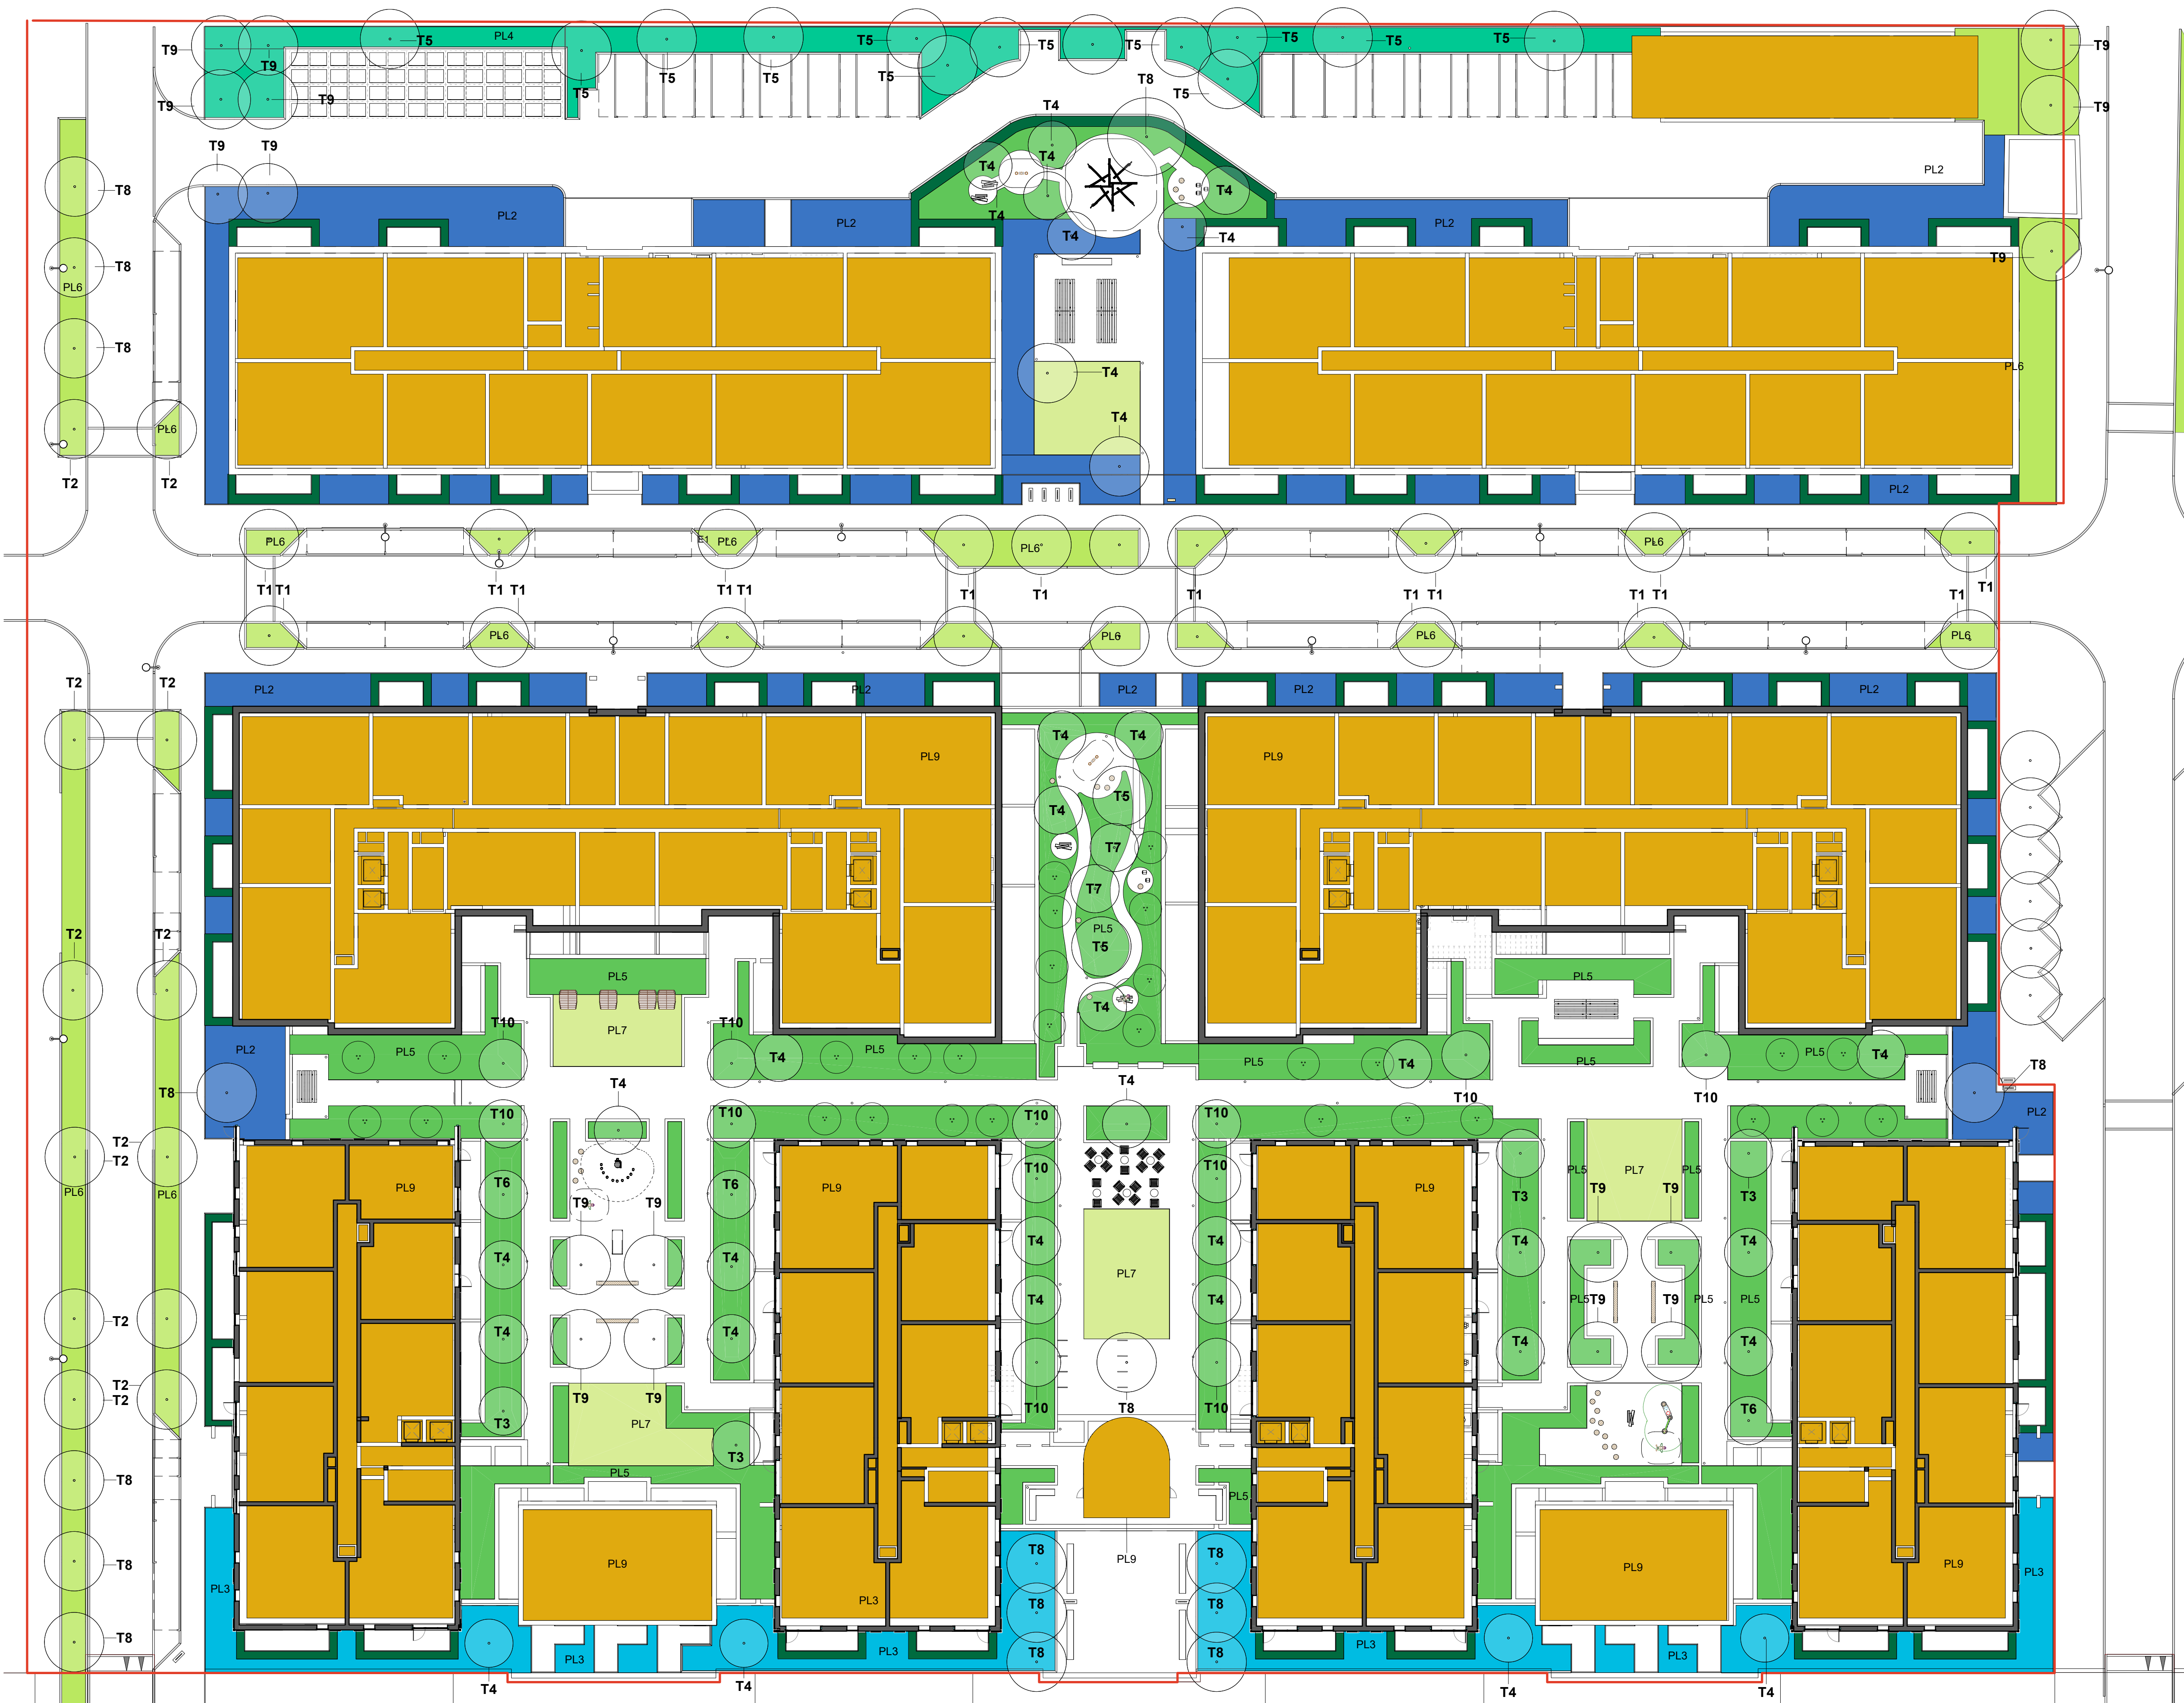

Key		
Phase 3 site boundary		
Code	Species	Stock
T1	Acer campestre	Semi-mature
T2	Acer freemanii	Semi-mature
T3	Amelanchier lamarckii Serviceberry	Multi-stem
T4	Betula nigra	Multi-stem
T5	Betula pendula	Semi-mature
T6	Cornus Kousa	Multi-stem
T7	Pinus nigra	Multi-stem
T8	Prunus 'Accolade'	Multi-stem
T9	Prunus avium 'Plena'	Semi-mature
T10	Prunus serrula	Multi-stem

Mix	Species	Specification / Density
PL 1 Hedge	Ilex Crenata'	C. 10L. 3/m

PL 2	w s s a w s s a		C. 5L/10L. 9/sqm
------	-----------------	--	------------------

PL 3	w s s a w s s a		C. 10L. 9/sqm
------	-----------------	--	---------------

PL 4	w s s a w s s a		C. 3L. 12/sqm
------	-----------------	--	---------------

PL 5	w s s a w s s a		C. 10L/15L. 9/sqm
------	-----------------	--	-------------------

PL 6	w s s a w s s a		C. 10L. 9/sqm
------	-----------------	--	---------------

PL 7 - Amenity Grass
PL 8 - Biodiverse Green Roof

P4	20.11.20 DBI	Issued for Planning
P3	16.11.20 DBI	For Information
P2	22.11.19 AHE	Planning Issue
P1	29.10.19 AHE	First Issue - Version of A726-HTA-PS-A-DR-90016
revision	date	drawn description

Planting Strategy

A726-HTA-C0- PS-A-DR-91002 P4
revision