


Setting out dimensions,
walls and levels to
architects' drawings


GENERAL NOTES

- The drawing is copyright (C).
- The drawing is to be used in conjunction with all relevant drawings and specifications.
- Dimensions shall be taken to the face of the wall unless otherwise stated. All dimensions are shown in millimetres unless otherwise stated.
- Dimensions and conditions shall be verified on site. Any discrepancy between the drawing and the site conditions shall be brought to the attention of the Engineer for resolution prior to starting work on the work.
- All work shall comply with the Building Regulations and the requirements of the Local Authority.
- Dimensions indicated shall be to be confirmed on site.
- For materials of other size see the specification.
- The design is based upon the assumption that the ground is firm and stable. It is the responsibility of the contractor to ensure that the ground is suitable for the proposed work. The contractor shall be responsible for any ground improvement work required.
- Materials shall be of the best quality and shall be suitable for the intended use.
- Site requirements to new steel frame to be checked for compliance with relevant design.
- Structural steelwork shall be of the best quality and shall be suitable for the intended use.
- Structural steelwork shall be of the best quality and shall be suitable for the intended use.
- Site of all materials and fittings (except those noted otherwise) shall be in accordance with the relevant specifications.
- Steel frame ground level shall be confirmed on site.

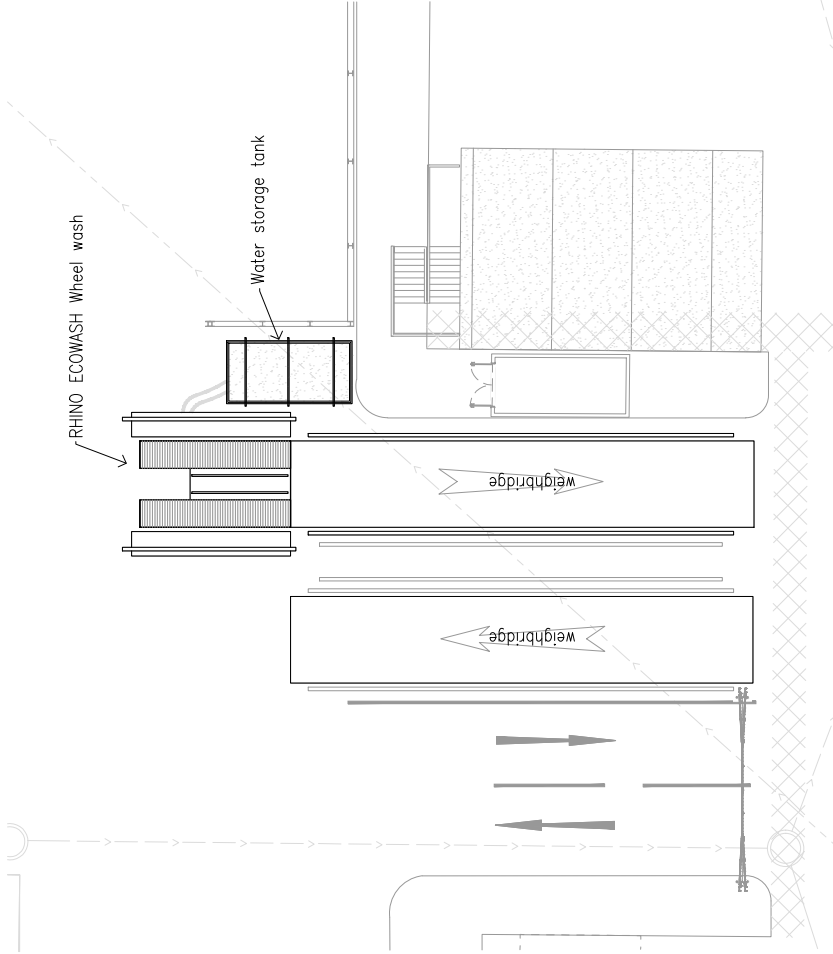

WHEEL WASH PLAN

1:200

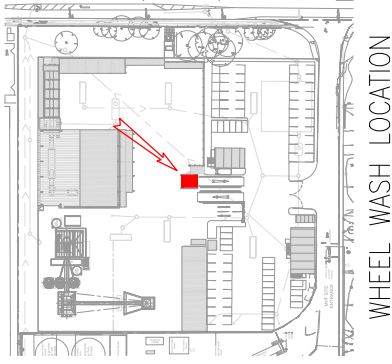

WHEEL WASH LOCATION

PROPOSED

F	Updated layout to client's requirements	FR	25/04/20	OK	OK
G	Update to comments	FR	25/04/20	OK	OK
H	Update to comments	FR	16/03/20	OK	OK
I	Update to comments	FR	16/03/20	OK	OK
CONSULTING STRUCTURAL AND CIVIL ENGINEERS

Client

QUATTRO


Project

SOUTHALL LANE, HAYES
UB2 5XJ

File

WHEEL WASH

Sheet Size	Original Scale	Designed/Drawn	Checked	Authorised
A3	As Shown	PR	GN	GN
		Date 13.03.18	Date 13.03.18	Date 13.03.18
Status	Drawing Number	Rev		
P	H11930-PC4	F		

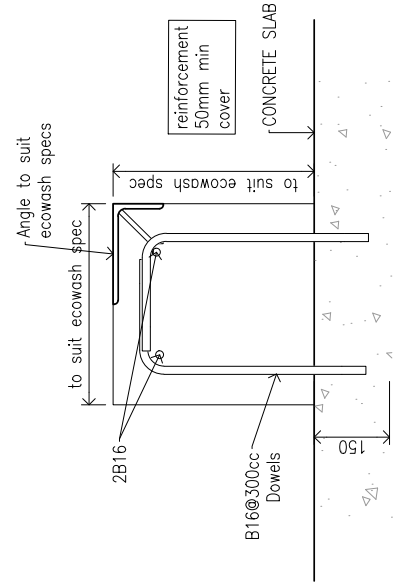

CONCRETE PLINTH TO ECOWASH SPECS



CONCRETE PLINTH TO ECOWASH SPECS
(dimensions to ECOWASH specs)




TYPICAL WHEEL WASH PHOTOS



Setting out dimensions,
walls and levels to
architects' drawings

GENERAL NOTES

1. The drawing is to be used in conjunction with all relevant drawings and specifications.
2. This drawing shall be the basis for all construction. All dimensions are shown in millimetres unless otherwise stated.
3. Dimensions and conditions shall be verified on site. Any discrepancies between the drawing and the site shall be reported to the Engineer for resolution prior to starting work on construction.
4. All work shall comply with the Building Regulations and the requirements of the Local Authority.
5. Dimensions indicated shall be to be confirmed on site.
6. For materials of other size see any contract.
8. Materials shall conform to the relevant standards. All materials shall be of the highest quality and shall be suitable for the intended use.

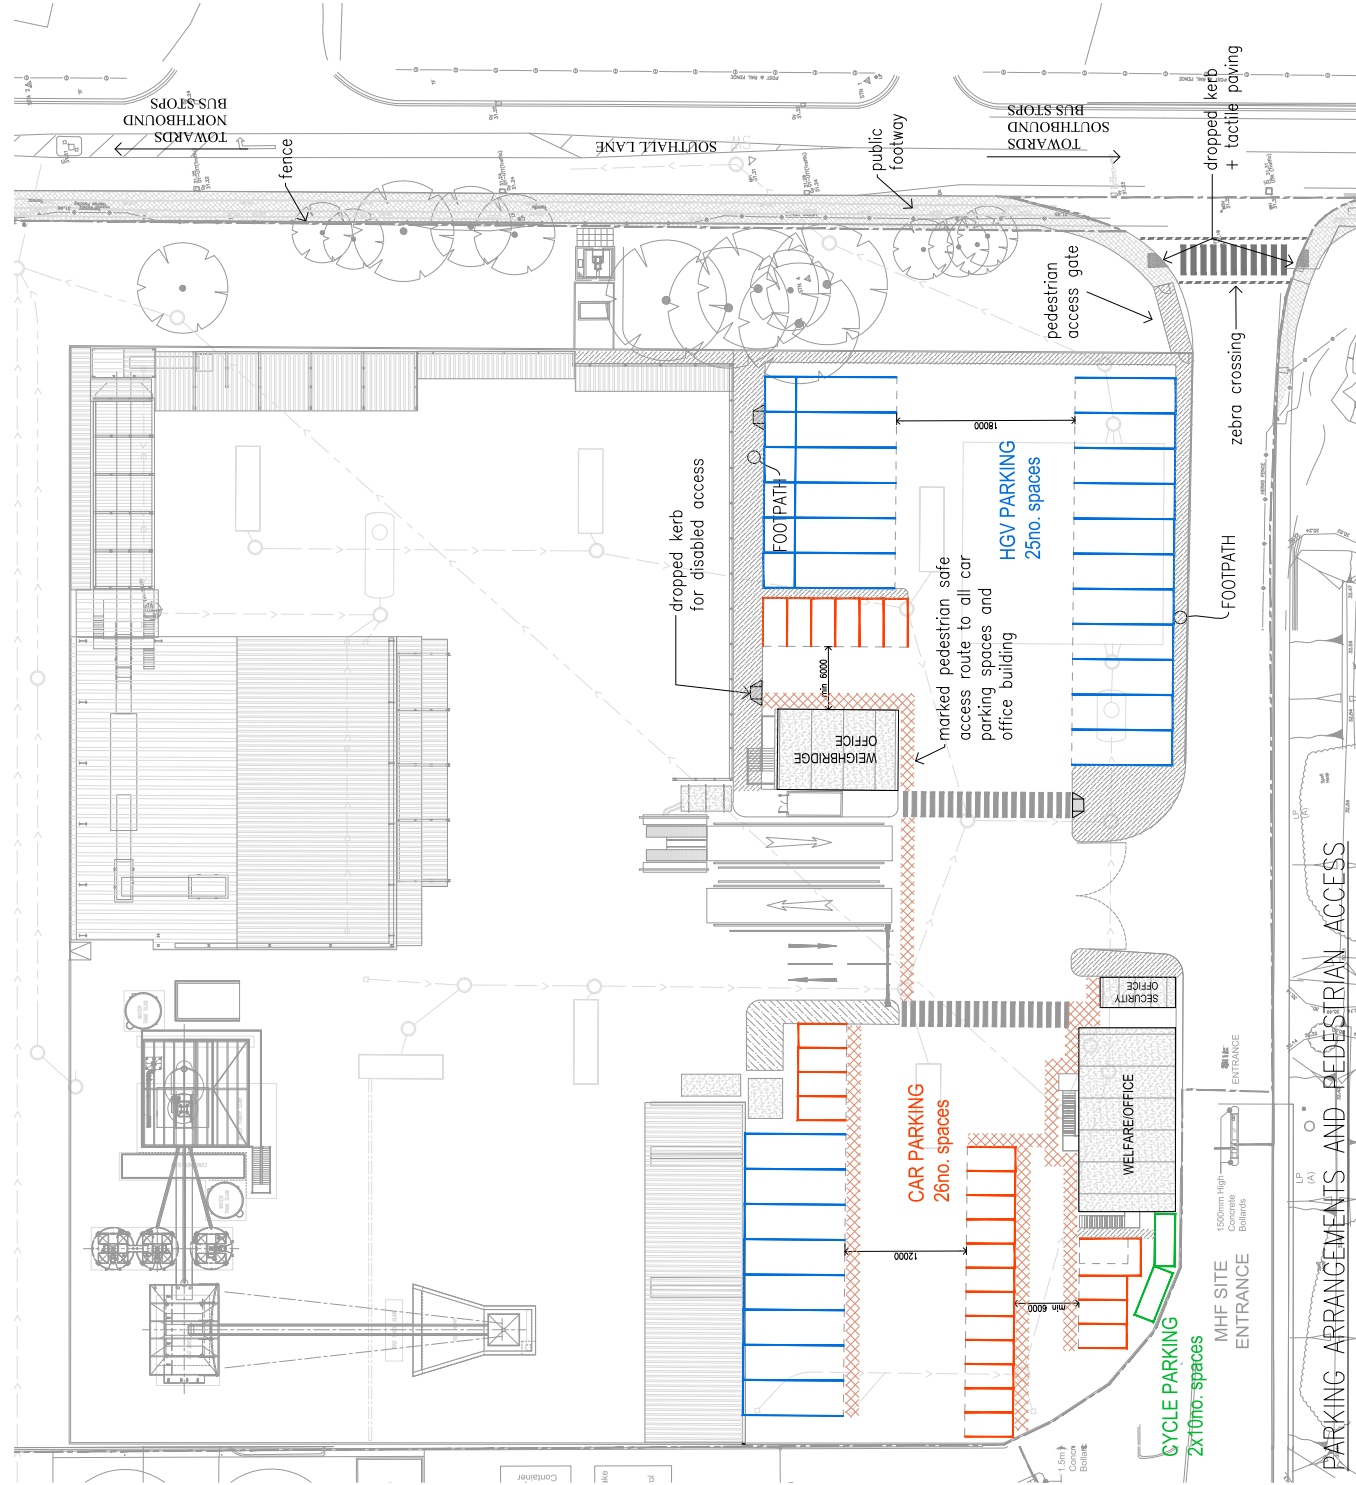

PROPOSED

F	Updated to client's requirements	FR	20/03/20	OK	OK
E	Update to comments	FR	16/03/20	OK	OK
D	Submission time	FR	03/03/20	OK	OK
C	Design updated to planning notes, clarification provided	FR	02/03/19	OK	OK
B	Revised to client's requirements	FR	15/07/18	OK	OK
A	Revised to planning requirements	FR	05/05/18	OK	OK
New	Description	FR	05/05/18	OK	OK


Client: QUATTRO

Project: SOUTHALL LANE, HAYES
UB2 5XJ

Access Arrangements

Sheet Size: Original Scale: A3 As Shown

Drawn: 12/03/18

Checked: 12/03/18

Authorised: 12/03/18

Drawn: 12/03/18

Checked: 12/03/18

Authorised: 12/03/18

Setting out dimensions,
walls and levels to
architects drawings

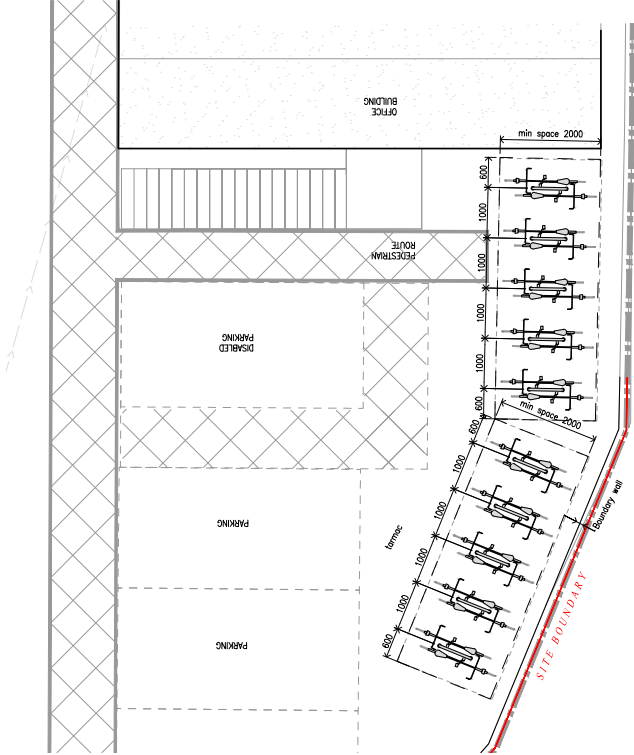

CYCLE PARKING PLAN – using PVC covered frames
1:100

Provision for 20no. cycle
parking places, in accordance
with transport assessment
study reference no.
GM/MD/iTL11348–001BR
dated Dec2016

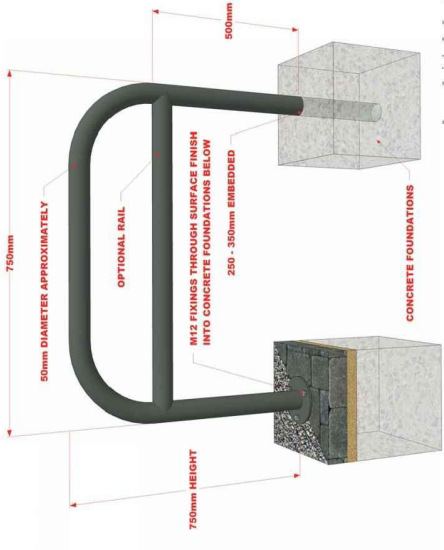

SHEFFIELD STANDS DIAGRAM



PHOTO OF TYPICAL
SHEFFIELD STANDS


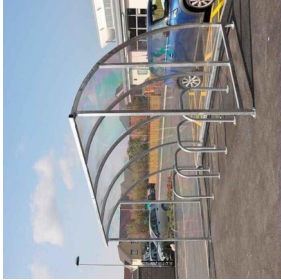


PHOTO OF TYPICAL
PVC COVERED FRAME

- GENERAL NOTES:
- The drawing is copyright (C).
 - This drawing is to be used in conjunction with all relevant drawings and specifications.
 - Dimensions shall be in millimetres unless otherwise stated. Dimensions are shown in millimetres unless otherwise stated.
 - Dimensions and conditions shall be verified on site. Any discrepancies between the drawing and the site shall be reported to the Engineer for resolution prior to starting work or construction.
 - All work shall comply with the Building Regulations and the requirements of the Local Authority.
 - Dimensions indicated shall - unless otherwise stated - be as indicated on this drawing.
 - For materials of other size see the manufacturer's details.

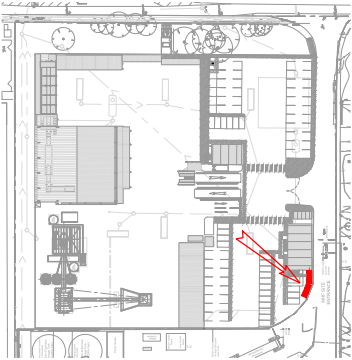

CYCLE PARK LOCATION

PROPOSED

C	Updated layout to client's requirements	FR	25/03/20	OK	OK
F	Update to comments	FR	16/03/20	OK	OK
E	Submission issue	FR	05/03/20	OK	OK
D	Clarification provided	FR	02/03/19	OK	OK
C	Revised to show PVC covered frame	FR	17/02/19	OK	OK
B	Revised to show Sheffield stands	FR	05/02/19	OK	OK
A	Revised to reflect transport assessment data	FR	04/02/19	OK	OK
Rev	Description	#	Date	Drawn	Checked



CONSULTING STRUCTURAL AND CIVIL ENGINEERS

Client	QUATTRO
Project	SOUTHALL LANE, HAYES UB2 5XJ
File	CYCLE PARKING
Sheet No	Original Scale
A3	As Shown
Drawn	13/03/18
Checked	13/03/18
Authorised	13/03/18
Project Number	H11930-PC2
Page	F


Setting out dimensions, walls and levels to architects' drawings

GENERAL NOTES

- [illegible]

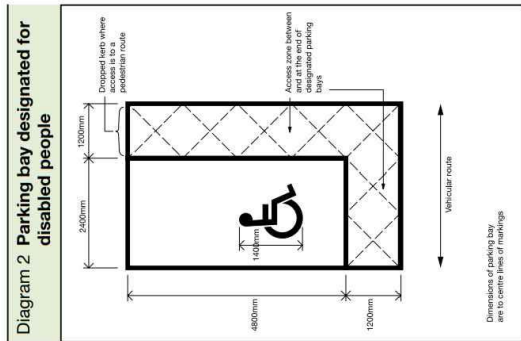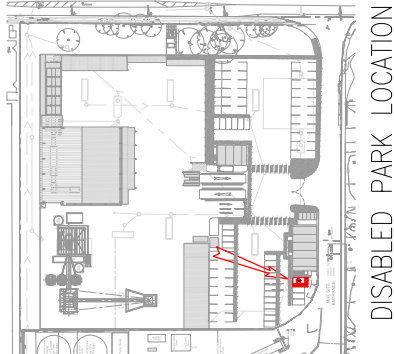

BUILDING REGULATIONS EXTRACT

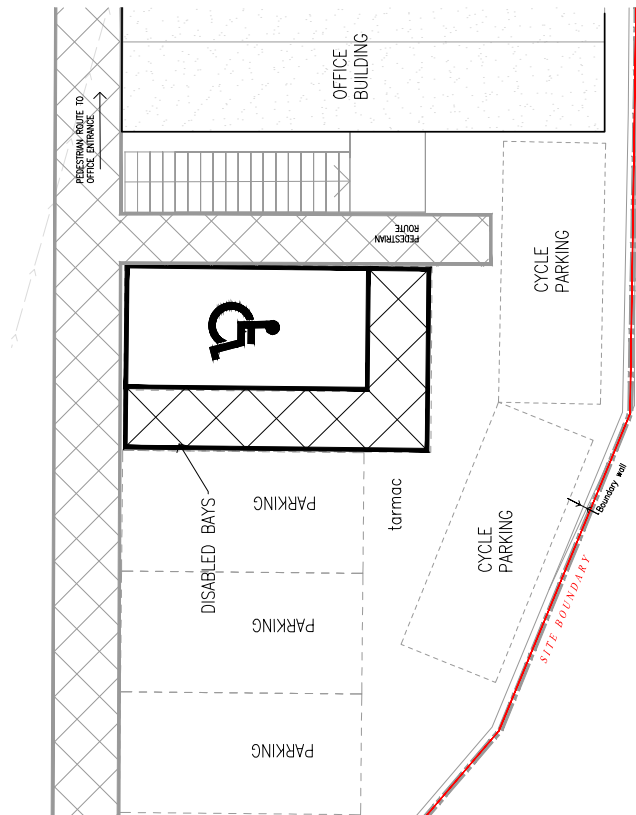

DISABLED PARKING - 1no. total

(parking dimensions in accordance with building regulations, part M)

1:100

PROPOSED














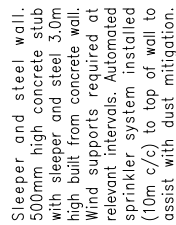


WOOD/STEEL WALL

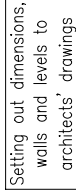[illegible]

1:50

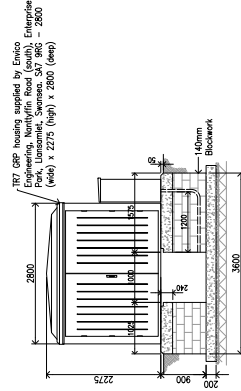


1:50

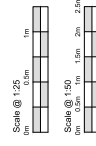

PROPOSED

Sheet Size	Original Scale	Designed/Drawn	Checked	Authorized
A1	AS SHOWN	PR	GN	GN
Drawing Number		Date	Date	Date
H11930-200		12.12.17	12.12.17	12.12.17
Status	P	File		
D				

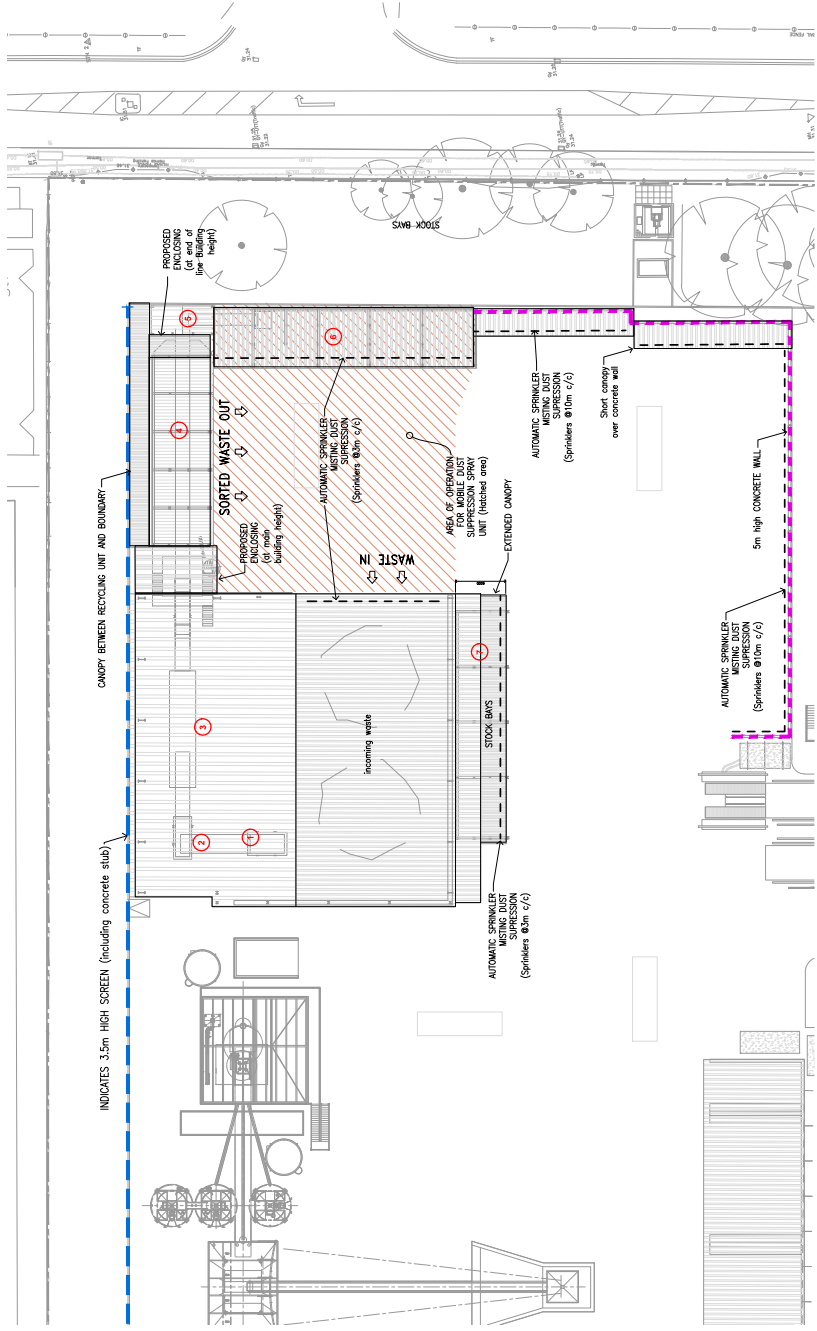

LEGEND

- 1 CONVEYOR
- 2 TROMMEL SCREEN
- 3 CONVEYOR
- 4 PICKING STATION (5 units)
- 5 FINAL PRODUCT – END OF LINE
- 6 RECYCLED MATERIAL STOCK BAYS
- 7 AGGREGATE STOCK BAYS

PROPOSED

RECYCLING PLANT PLAN
1:500

Setting out dimensions,
walls and levels to
architects' drawings



GENERAL NOTES







Client	QUATTRO
Project	SOUTHALL LANE, HAYES UB2 5XJ
Rev	RECYCLING PLANT PLAN
Sheet No	Original Scale
A3	As Shown
Scale	1:500
Drawn	111930-100
Checked	111930-100
Authorised	111930-100

LEGEND

- 1 SCREEN AND CONVEYOR
- 2 TROMMEL SCREEN
- 3 CONVEYOR
- 4 LARGE PICKING STATION (10 units)
- 5 FINAL PRODUCT – END OF LINE

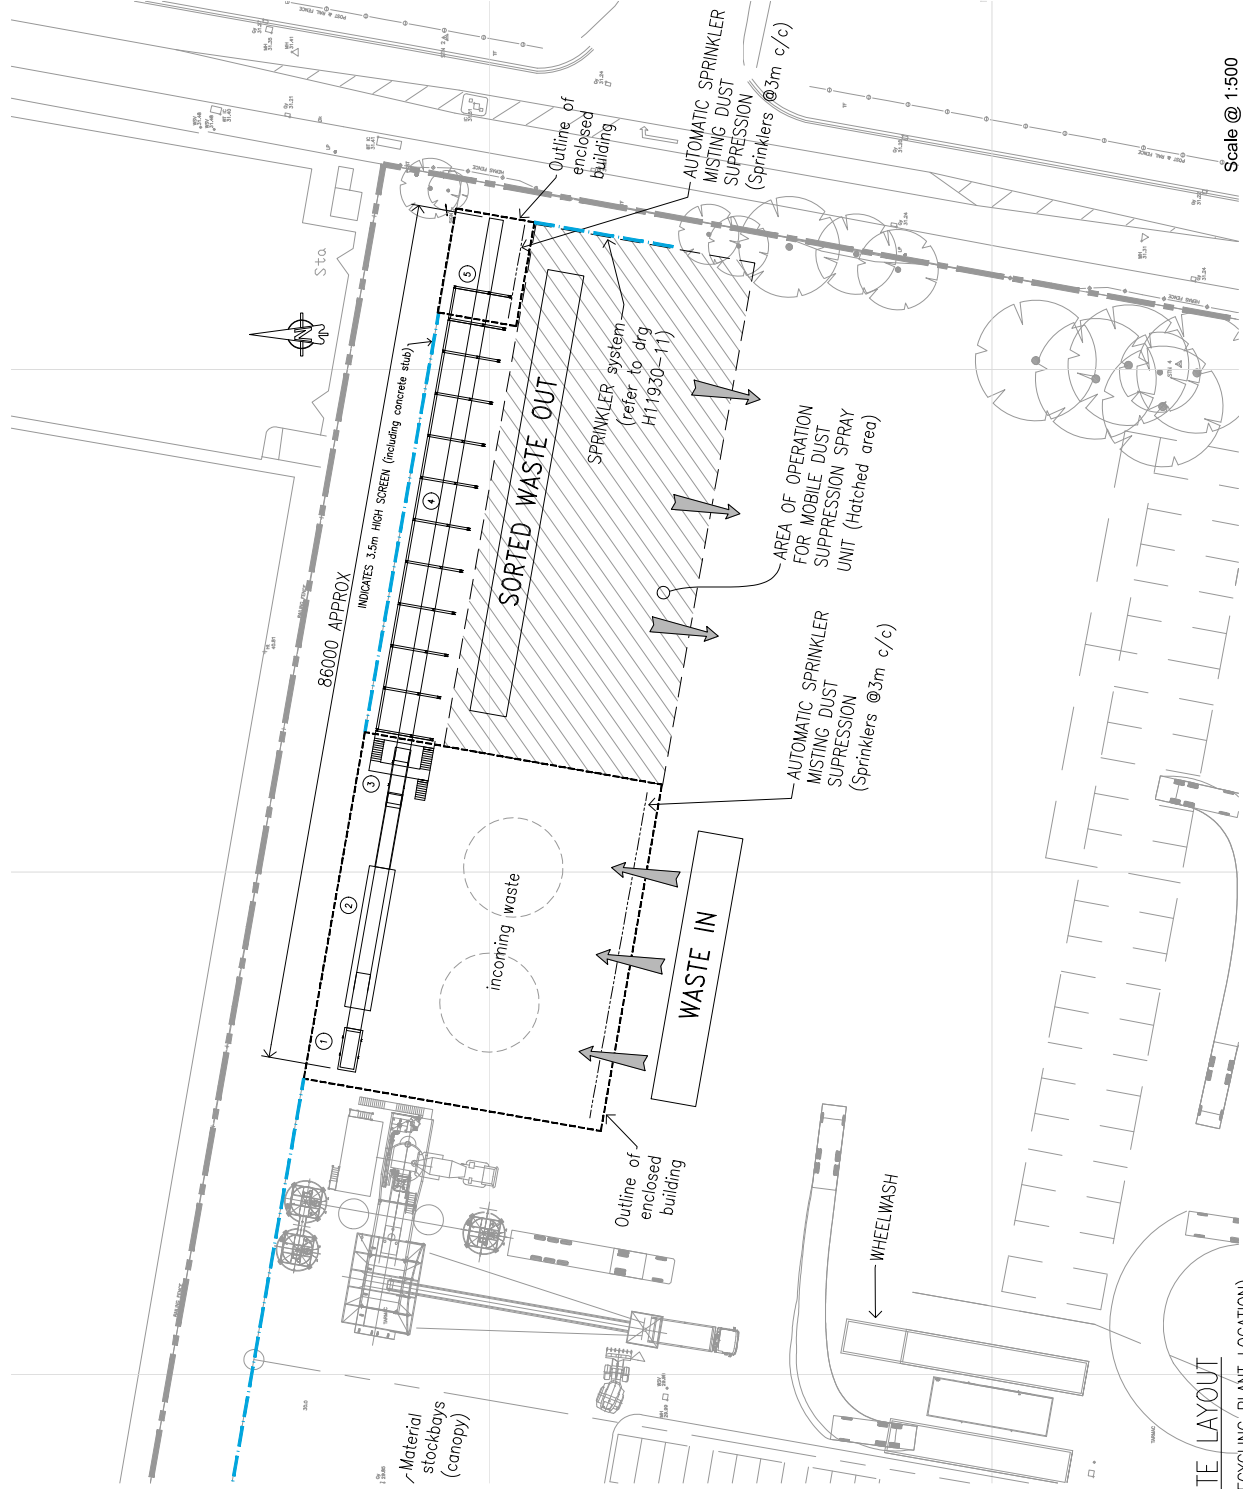

Scale @ 1:500

0m	5m	10m	15m	20m	25m
----	----	-----	-----	-----	-----

SITE LAYOUT
(RECYCLING PLANT LOCATION)
1:500

Existing / Approved
(App. Ref:01032/E/P44 18.01.18)

Rev	Description	By	Date
C	Note added	PR	27.03.17
B	Minor adjustments	PR	27.03.17
A	Minor adjustments	PR	24.03.17



PROJECT:
SOUTHALL LANE, HAYES
UB2 5XJ

TITLE:
RECYCLING PLANT
LAYOUT













CONSULTING STRUCTURAL AND CIVIL ENGINEERS

Scale:	A3	Status:	P	REVISION	C
Drawn:	PR	23.03.17	DRG. No.		
Checked:	ON	23.03.17			
Auth:	ON	23.03.17			

H11930-100

A	Drawing adjustments	PR	27.03.17
Rev	Description	By	Date
			
PROJECT: SOUTHALL LANE, HAYES UB2 5XJ			
TITLE: BATCHING PLANT and AGGREGATE BAYS ELEVATIONS			
Scale:	As Shown	Sheet: A3	Status: P REVISION: A
Drawn:	PR	23.03.17	DRG. No.
Checked:	GN	23.03.17	H11930-13
Auth:	GN	23.03.17	

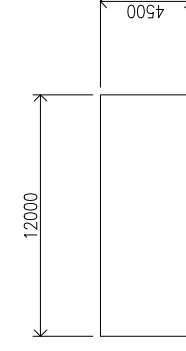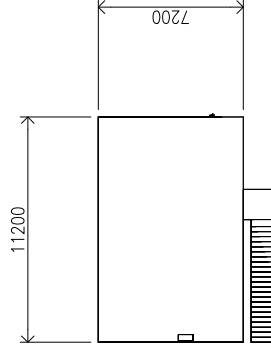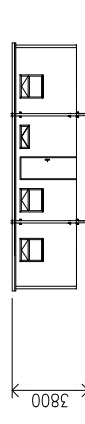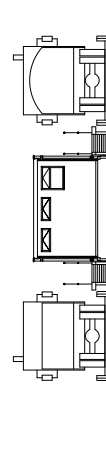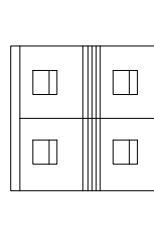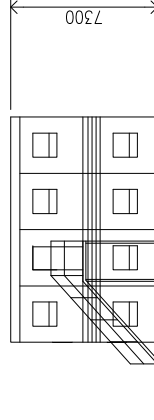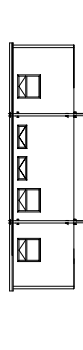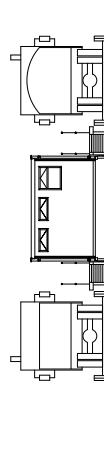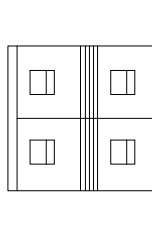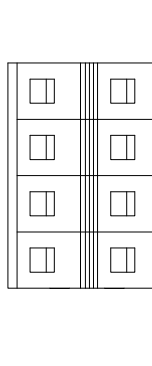

Existing / Approved
(App. Ref:01032/E/P44 18.01.18)

(App. Ref:01032/E/P44 18.01.18)

	A	Minor clarifications provided	PR	27.03.17
			By	Date



PROJECT: SOUTHALL LANE, HAYES
UB2 5XJ

TITLE: OFFICE ELEVATIONS




Scale:	As Shown	Sheet: A3	Status:	P	Revision:	A
Drawn:	PR	23.03.17	DRG. No. H11930-14			
Checked:	ON	23.03.17				
Auth:	ON	23.03.17				

Scale @ 1:250

0m	2m	4m	6m	8m	10m	12m

1:250

FINAL BATCHING PLANT
DRAWINGS AND DIMENSIONS
TO D&C ENGINEERING SPECS

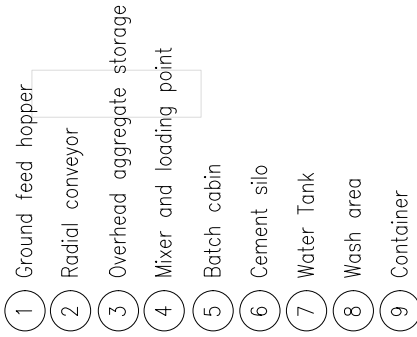

RECYCLING PLANT



PROPOSED

**MAKES
BETTER**

THE STABLES
CANNONS MILL LANE
BISHOPS STORTFORD
HERTFORDSHIRE SG12 2BN
01279 465900
TELEPHONE: 01279 465999
FACSIMILE: 01279 465999

©

CONSULTING STRUCTURAL AND CIVIL ENGINEERS


BATCHING PLANT PLAN

Sheet Size	Original Scale	Designed/Drawn	Checked	Authorized
A3	As Shown	PR	GN	GN
Status	Drawing Number	Date	Date	Date
P	H11930-13.1	23.03.17	23.03.17	23.03.17
				Rev
				J

[illegible]


① CONVEYOR

② THROUGH SCREEN


3 CONVEYOR

4 PICKING STATION (5 units)

5) FINAL PRODUCT - END OF LINE

6 RECYCLED MATERIAL STOCK RAYS

7 AGGREGATE STOCK RAYS

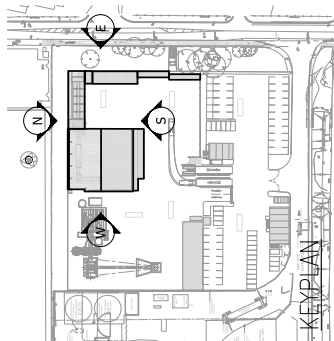

PROPOSED

K	Updated beyond to client's requirements	PR	29/04/20	ON
J	Update to comments	PR	16/03/20	ON
I	Submission issue	PR	05/03/20	ON
H	Minor adjustments	PR	06/02/20	ON
G	Update to comments	PR	31/01/20	ON
F	Update to comments	PR	27/01/20	ON
E	Update to comments	PR	14/01/20	ON
D	Proposed adjustments to improvements shown	PR	03/12/19	ON
C	Proposed improvements shown	PR	02/10/19	ON
B	All built issues	PR	02/10/19	ON
A	Clarifications adjustments	PR	27/03/17	ON
Rev	Description	By	Date	On/Off Auth

MAKES THE LIFES

THE STABLES
CANONS MILL LANE
BISHOPS STORTFORD
HERTFORDSHIRE MK23 2SN
TELEPHONE: 01278 445800
FACSIMILE: 01278 445899
E-MAIL: info@canonsmill.com


QUATTRO

QUATTRO SITE, SOUTHALL LANE,
HAYES. UB2 5XJ


RECYCLING PLANT ELEVATIONS

Status	P	Drawing Number	H11930-12				Rev	K
Sheet Size	A3	Original Scale	As Shown		Designed/Drawn	Checked	Authorised	
					PR	GN	GN	
					Date 23.03.17	Date 23.03.17	Date 23.03.17	


Scale @ 1:250




Setting out dimensions, walls and levels to architect's drawings

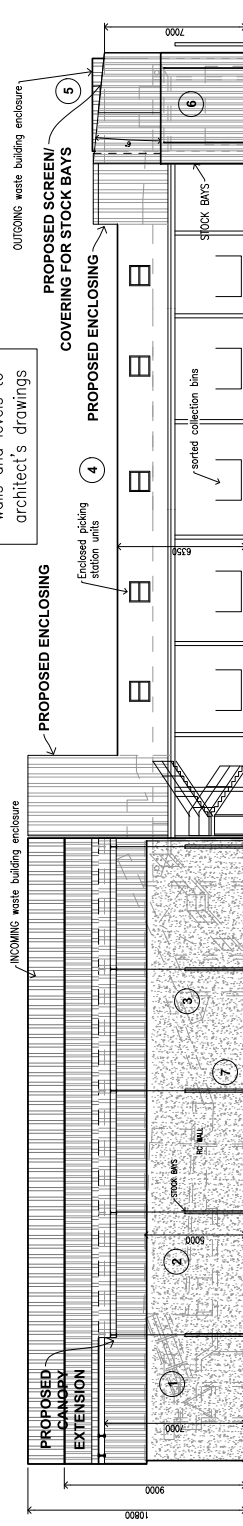


SOUTH ELEVATION 1:250

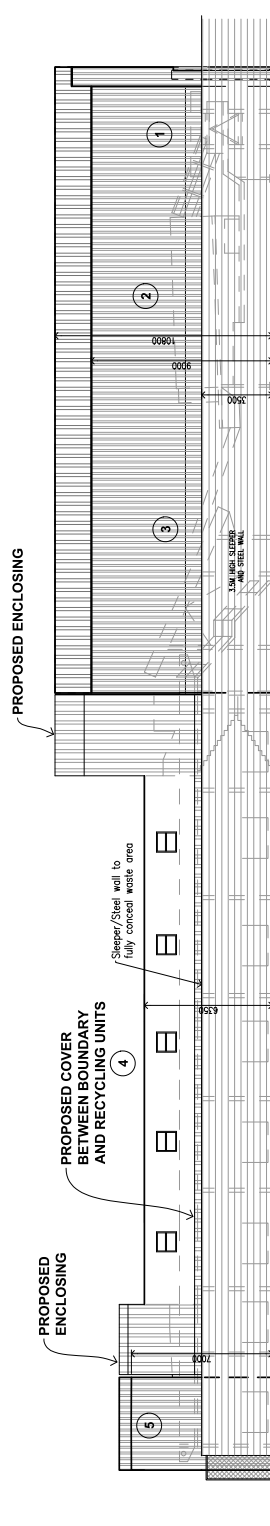

NORTH ELEVATION 1:250

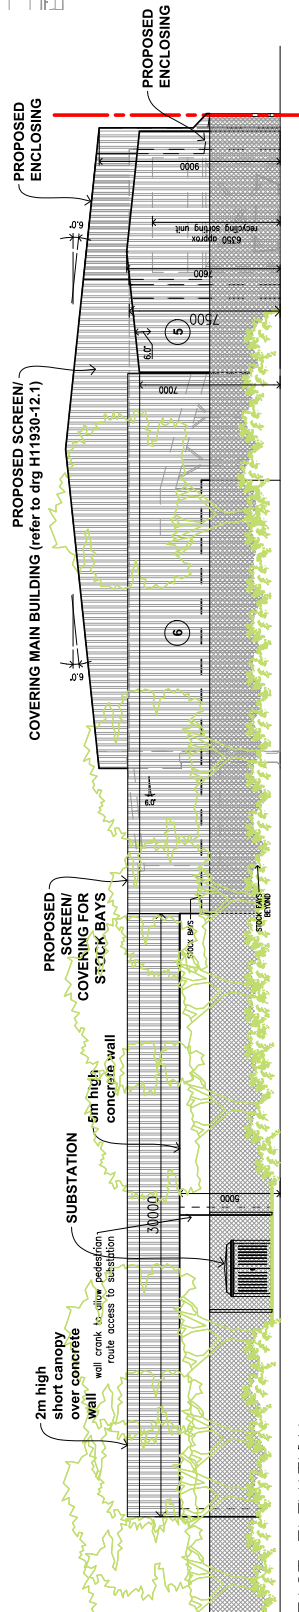

EAST ELEVATION 1:250

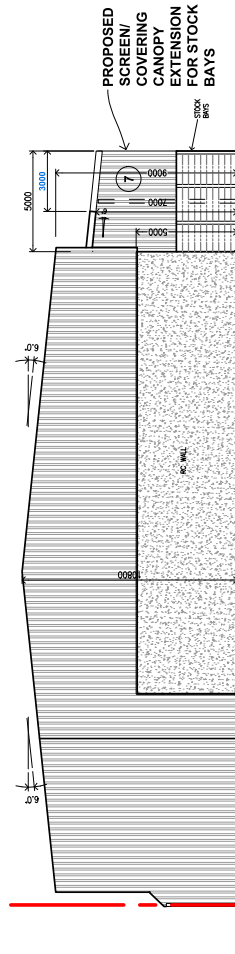

WEST ELEVATION 1:250


1. This drawing is essential (CL).





INDEX

7

 

PROPOSED

Rev	Description	By	Date	chk'd	Auth
	A. Improvement adjustment shows	PR	14.01.20	GN	GN
	B. Upgraded to comments	PR	27.01.20	GN	GN
	C. Updated to comments, added decision	PR	31.01.20	GN	GN
	D. Minor adjustment	PR	06.02.20	GN	GN
	E. Submission issue	PR	05.03.20	GN	GN
	F. Update to comments	PR	16.03.20	GN	GN
	G. Updated layout to client's requirements	PR	29.04.20	GN	GN

MAKES HISTORY

[illegible]

QUATTRO

Discussion

QUATTRO SITE, SOUTHALL LANE,
HAYES. UB2 5XJ

INDEX

6

Y

Study

A


1

015


1

LEGEND:


- 1 Recycling plant (Refer to separate drg)
- 2 Building for incoming waste
- 3 Concrete batching plant (Refer to separate drg)
- 4 Material stockbays canopy and automated sprinkler system installed (10m c/c) to edge of canopy to assist with dust mitigation.
- 5 8m easement for future foul sewer LBH (no build zone)
- 6 'IN' and 'OUT' weighbridges with office
- 7 Office and mess facilities
- 8 Car parking (37 spaces)
- 9 Covered cycle store (20 cycles) with provision for 1 No adapted cycle
- 10 Service parking
- 11 Area of operation for mobile dust suppression spray unit (hatched area)
- 12 Sleeper and steel wall as per attached photo. 500mm high concrete stub with sleeper and steel 3.0m high built from concrete wall. Wind supports required at relevant intervals. Automated sprinkler system installed (10m c/c) to top of wall to assist with dust mitigation.
- 13 Wheelwash
- 14 'Sorted' waste out area
- 15 Building for outgoing waste

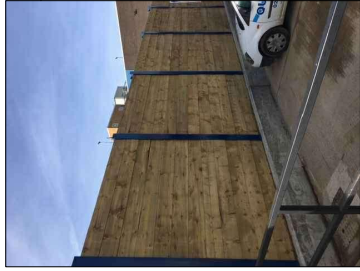

Existing / Approved
(App. Ref:01032/EP44 18.01.18)

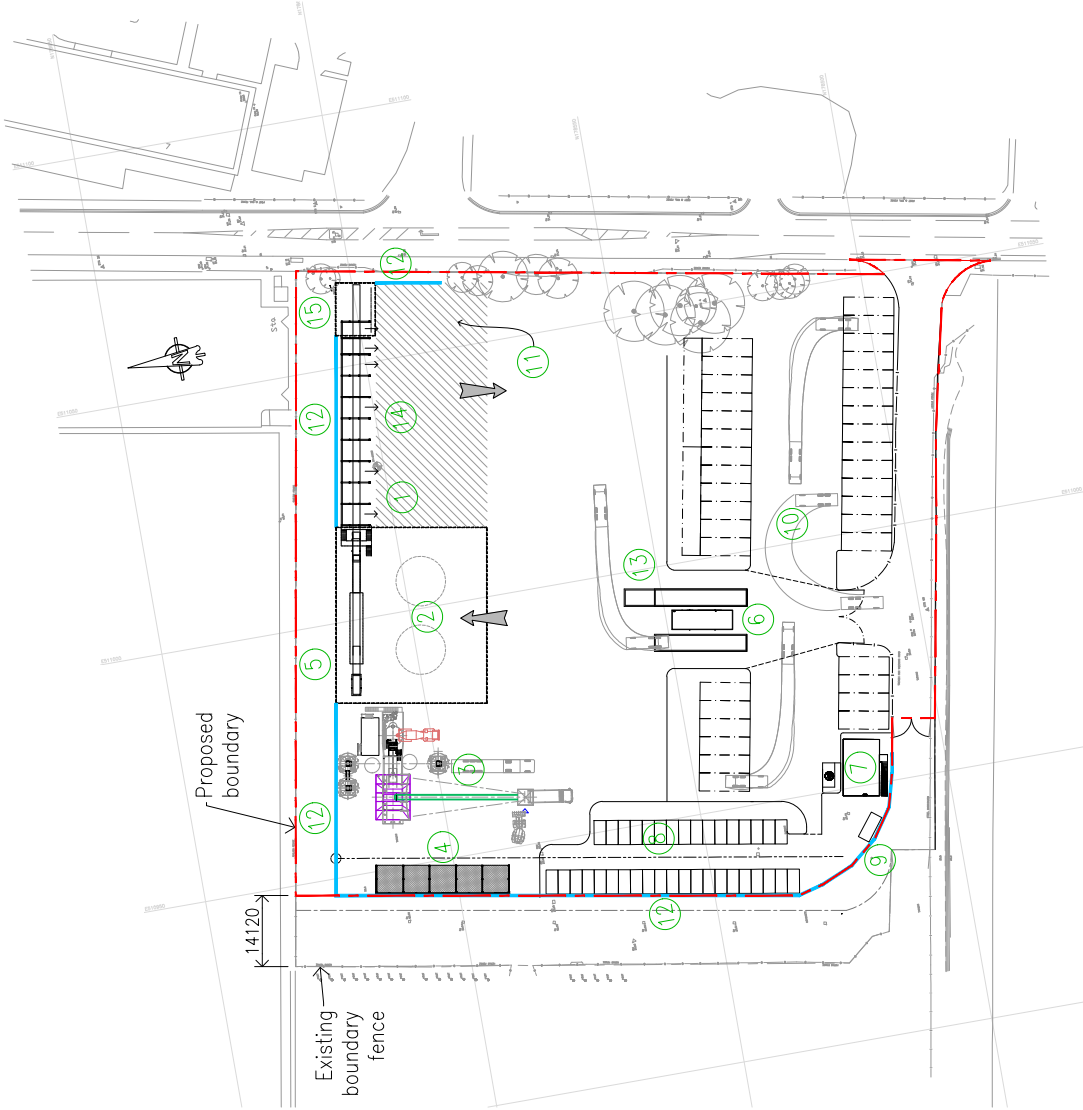

Scale @ 1:1000

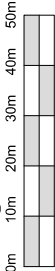

F	Changed layout to client's request	PR	07.06.17
E	Changed layout to client's request	PR	19.05.17
D	Reduced site width	PR	28.04.17
C	Minor adjustment	PR	27.03.17
B	Minor adjustments	PR	27.03.17
A	Minor adjustments	PR	24.03.17
Rev	Description	By	Date



Product:

SOUTHALL LANE, HAYES
UB2 5XJ

Title:

SITE LAYOUT PLAN



Scale:	As Shown	Sheet:	A3	Status:	P	Revision:	F
Drawn:	PR	23.03.17	DRG. No.				
Checked:	GN	23.03.17	H11930-11				
Auth:	GN	23.03.17					

Setting out dimensions, walls and levels to architects' drawings

- GENERAL NOTES
LEGEND

- 1 Recycling plant (Refer to separate drg)
- 2 Building for Incoming waste
- 3 Concrete batching plant (Refer to separate drg)
- 4 Material stockboys - covered and automatic sprinkler system installed (10m cc) to edge of canopy to assist with dust mitigation control
- 4a Aggregate material stockboys
- 4b Recycled material stockboys
- 5 8m easement for future foul sewer LBH (no build zone)
- 6 'IN' and 'OUT' weighbridges
- 7 Welfare/Office
- 8 Car parking (25+ spaces)
- 9 Covered cycle store (20 cycles) with provision for 1 No adopted cycle
- 10 Service parking
- 11 Area of operation for mobile dust suppression spray unit (hatched area)
- 12 *Blue line - Sleeper and steel wall (refer to separate drg). 500mm high concrete stub with sleeper and steel 3.0m high built from concrete wall. Wind supports required at relevant intervals. Automated sprinkler system installed (10m c/c) to top of wall to assist with dust mitigation.
- 13 Wheelwash + water tank
- 14 'Sorted' waste out area
- 15 Building for outgoing waste
- 16 Electrical Substation/Switchroom 01032/E/P46
- 17 Electrical Switchroom
- 18 Barrier controlled in/out concrete transport
- 19 Security Office
- 20 Weighbridge Office (raised structure)
- 21 Pedestrian walking route
- 22 *magenta line - Concrete wall, 5m high. Automated sprinkler system installed (10m c/c) to top of wall to assist with dust mitigation.
- 23 Short canopy cover over concrete wall



PROPOSED




Client

Project

QUATTRO

SOUTHALL LANE, HAYES
UB2 5XJ

PROPOSED SITE LAYOUT

Scale @ 1:1000

0m 10m 20m 30m 40m 50m

PROPOSED SITE LAYOUT

Scale @ 1:1000

0m 10m 20m 30m 40m 50m

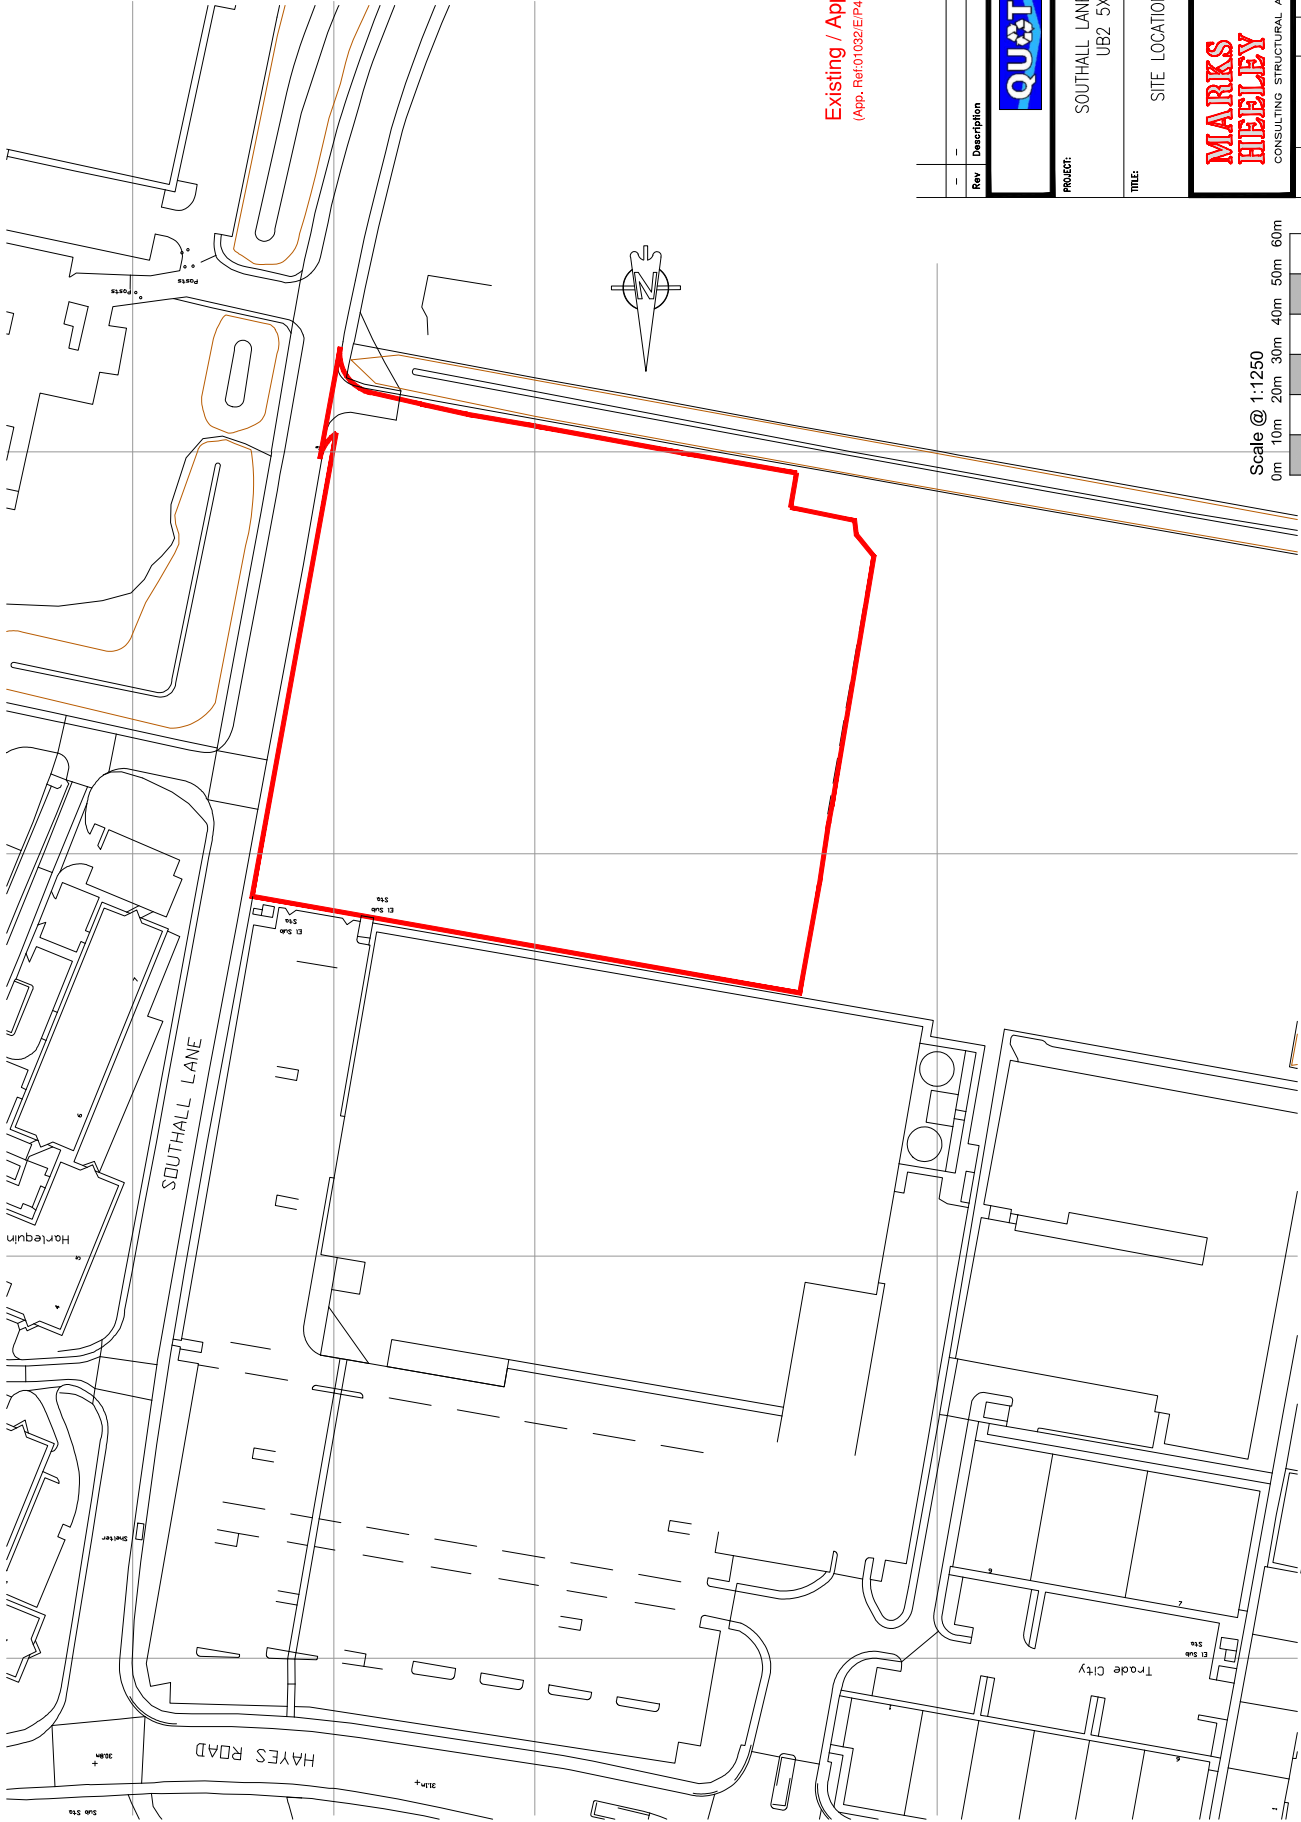

Existing / Approved
(App. Ref:01032/E/P44 18.01.18)

Rev	Description	By	Date



Project: SOUTHALL LANE, HAYES
UB2 5XJ

Title: SITE LOCATION PLAN

©
MARKS
CONSULTING STRUCTURAL AND CIVIL ENGINEERS


Scale:	As Shown	A3	Status:	P	REVISION	
Drawn:	PR	23.03.17	DRG. No.			
Checked:	ON	23.03.17				
Auth:	ON	23.03.17				

H11930-10

