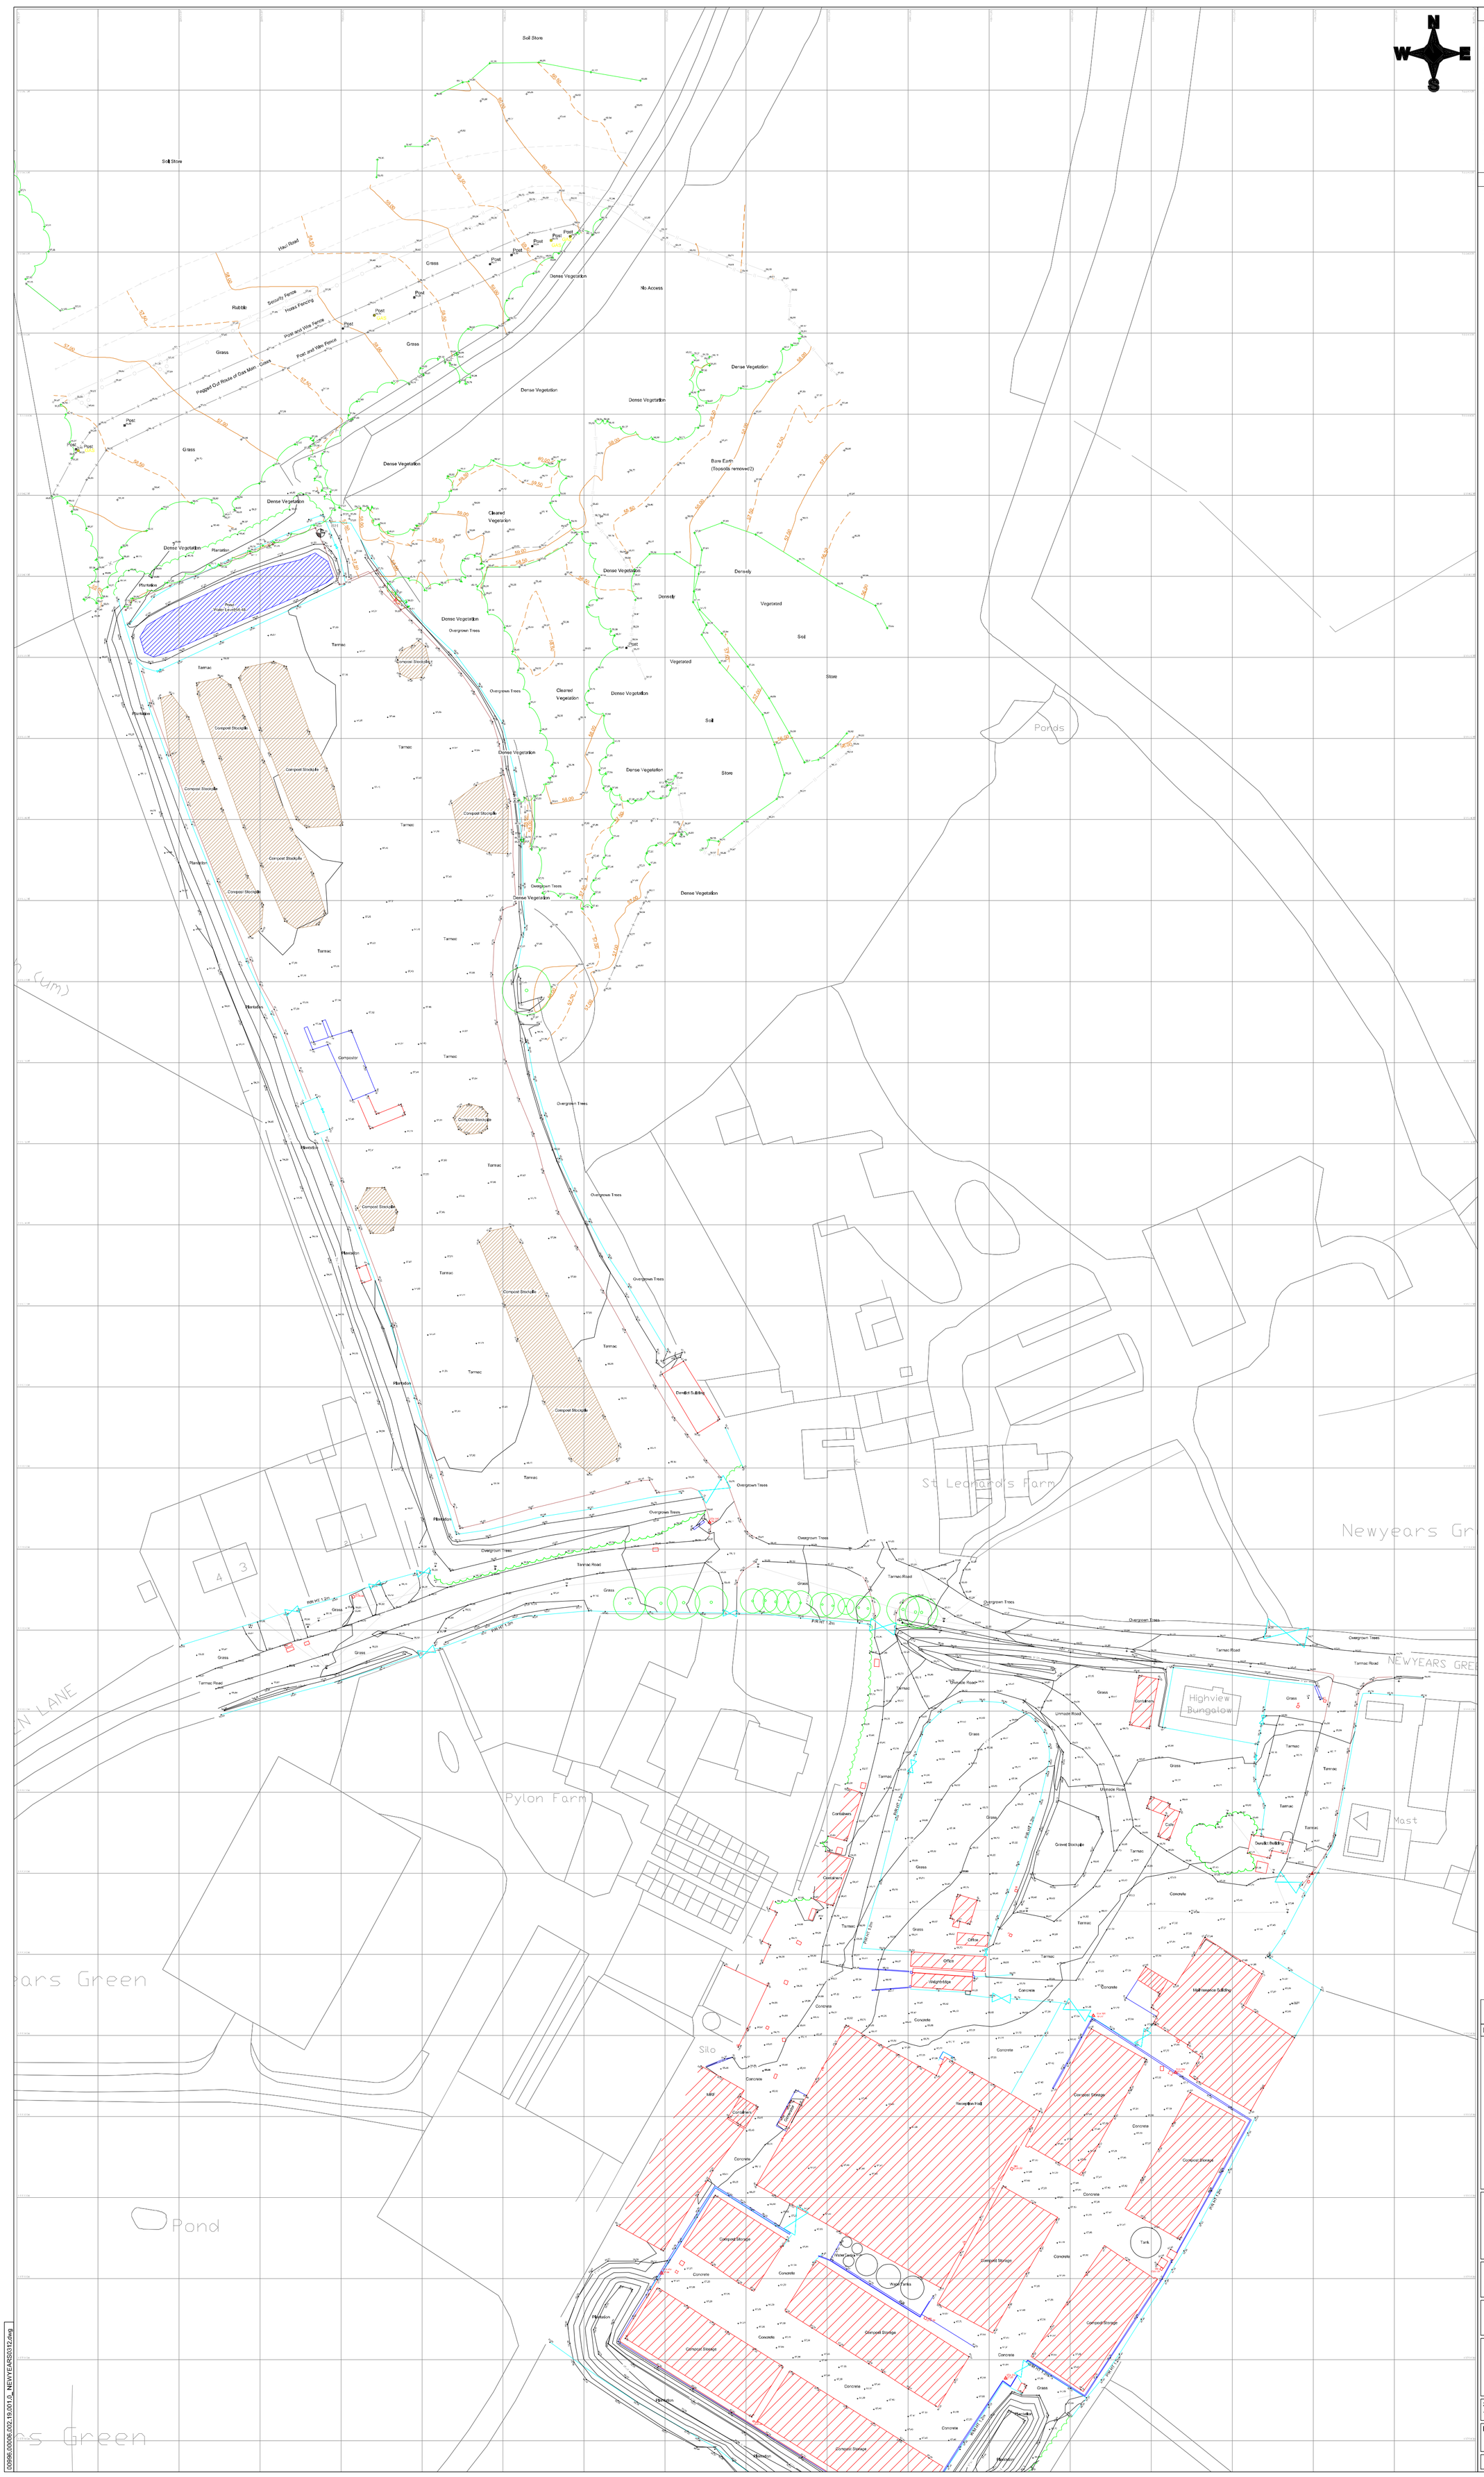
Soil Store
Haul Road
Rubble
Security Fence
Heras Fencing
Post and Wire Fence
Pegged Out Route of Gas Main - Grass
Grass
Post
Dense Vegetation
No Access
Bare Earth
(Topsoils removed?)
Cleared Vegetation
Plantation
Pond
Water Level(04.16)
Tarmac
Compost Stockpile
Overgrown Trees
Densely Vegetated
Soil
Store
Ponds
Compostor
Pylon Farm
St Leonard's Farm
Newyears Gr
NEWYEARS GREE
Tarmac Road
Unmade Road
Highview Bungalow
Containers
Gravel Stockpile
Concrete
Office
Weighbridge
Maintenance Building
Silo
Mill
Reception Hall
Compost Storage
Water Tanks
Tank
Mast
Pond
Pr Rt Ht 1.2m
Pr Rt Ht 2m
Pr Rt Ht 1.8m
Pr Rt Ht 2.5m
Pr Rt Ht 3.5m
Pr Rt Ht