



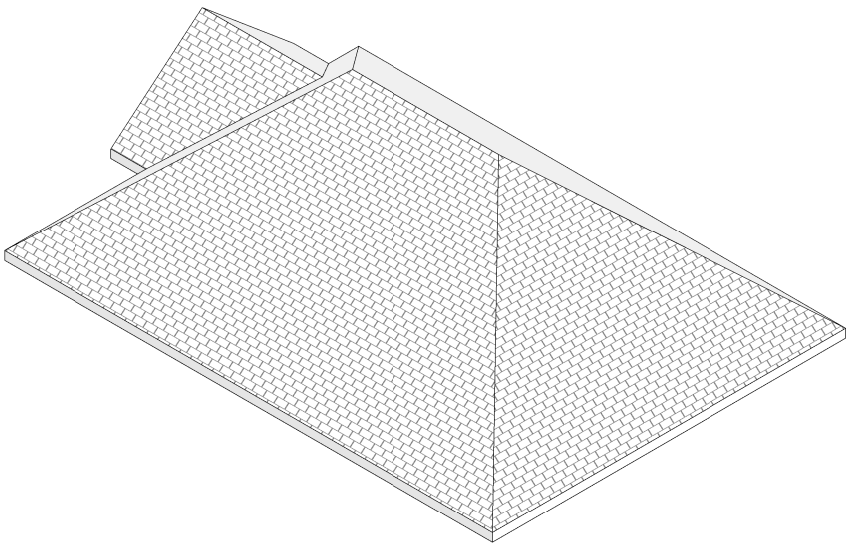


3D View- Existing

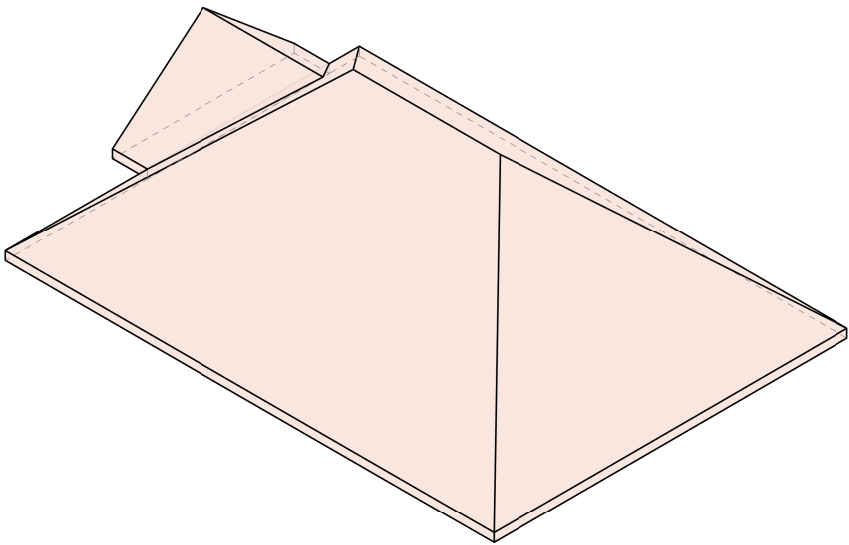


3D Massing - Existing

Existing Total Volume = 79.4 m³

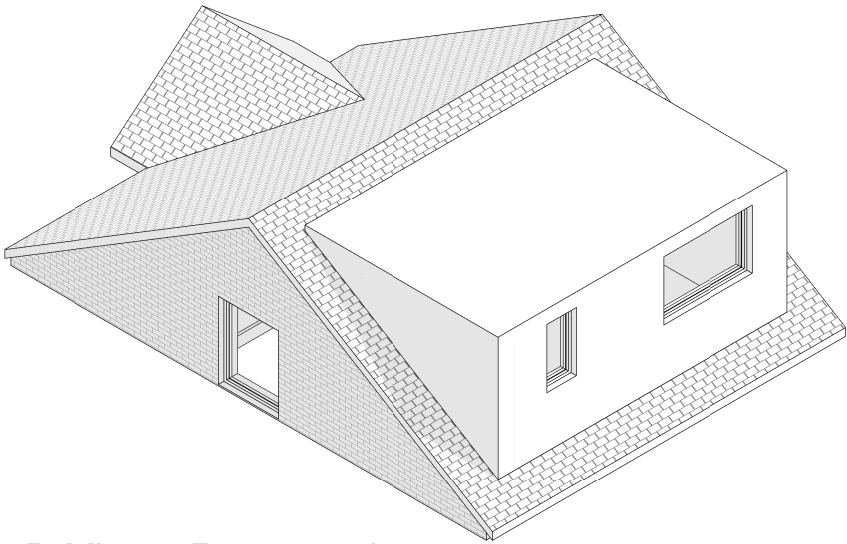

3D View- Proposed

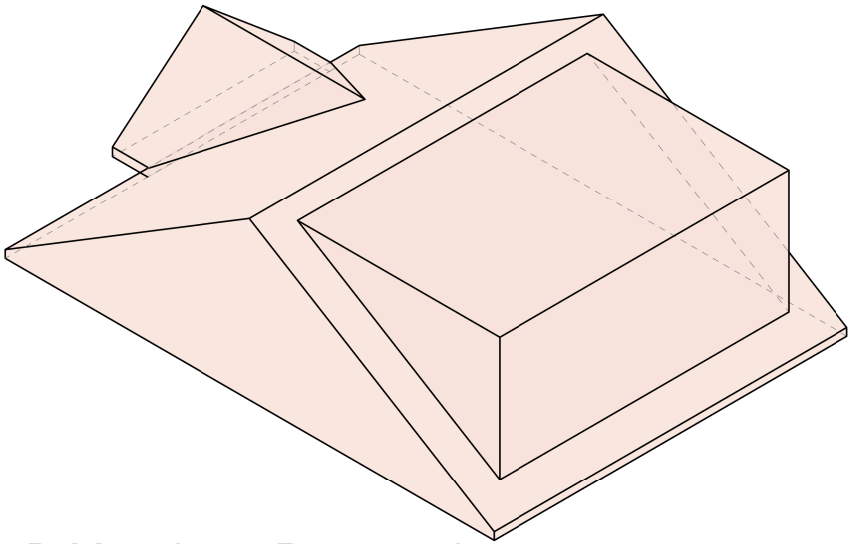

3D Massing - Proposed

Proposed Total Volume = 120.0 m³

Additional Volume = 120-79.4 = **40.6 m³**

NOTE: all gross volumes computed using Revit massing tool

RIBA STAGE 0-3 : NOT FOR CONSTRUCTION

THIS DRAWING HAS BEEN PREPARED FOR PLANNING PURPOSES ONLY. THE DESIGN INFORMATION AND ALL ASSOCIATED AREAS ARE SUBJECT TO MEASURED SURVEY, DESIGN DEVELOPMENT, STATUTORY UNDERTAKER SEARCHES, PLANNING APPROVAL, DETAILED DESIGN DEVELOPMENT, BUILDING REGULATIONS APPROVAL, FIRE ENGINEER REVIEW AND ASSESSMENT BY A STRUCTURAL ENGINEER. THIS DRAWING DOES NOT IMPLY CONFIRMATION OF LEGAL BOUNDARIES OR TITLE.

INFORMATION CONTAINED IN THIS DRAWING IS THE SOLE COPYRIGHT OF METASHAPE ARCHITECTS LTD AND IS NOT TO BE REPRODUCED WITHOUT PERMISSION. DO NOT SCALE, REFER TO FIGURED DIMENSIONS ONLY.

METASHAPE
ARCHITECTS

PROJECT		
5 Southcote Rise Ruislip HA4 7LN		
TITLE		
Roof Volume Calculations		
SCALE		DATE
@ A3		07/10/26
METASHAPE REF	DRAWN	REVIEWED
2019-003	LL	IL
DOCUMENT NUMBER		
2019-003-MET-300		
DOCUMENT PURPOSE	STATUS CODE	REVISION
Planning		P01

1:100

