

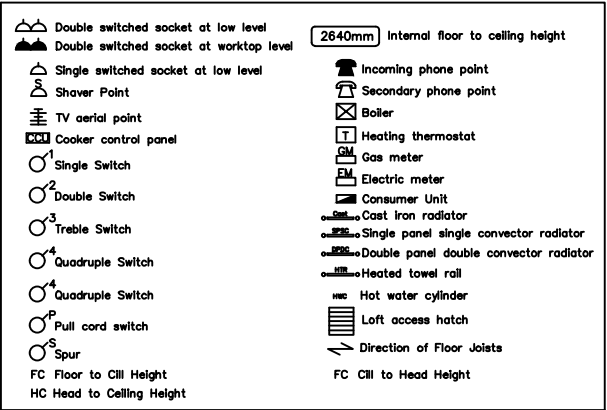



Ground Floor

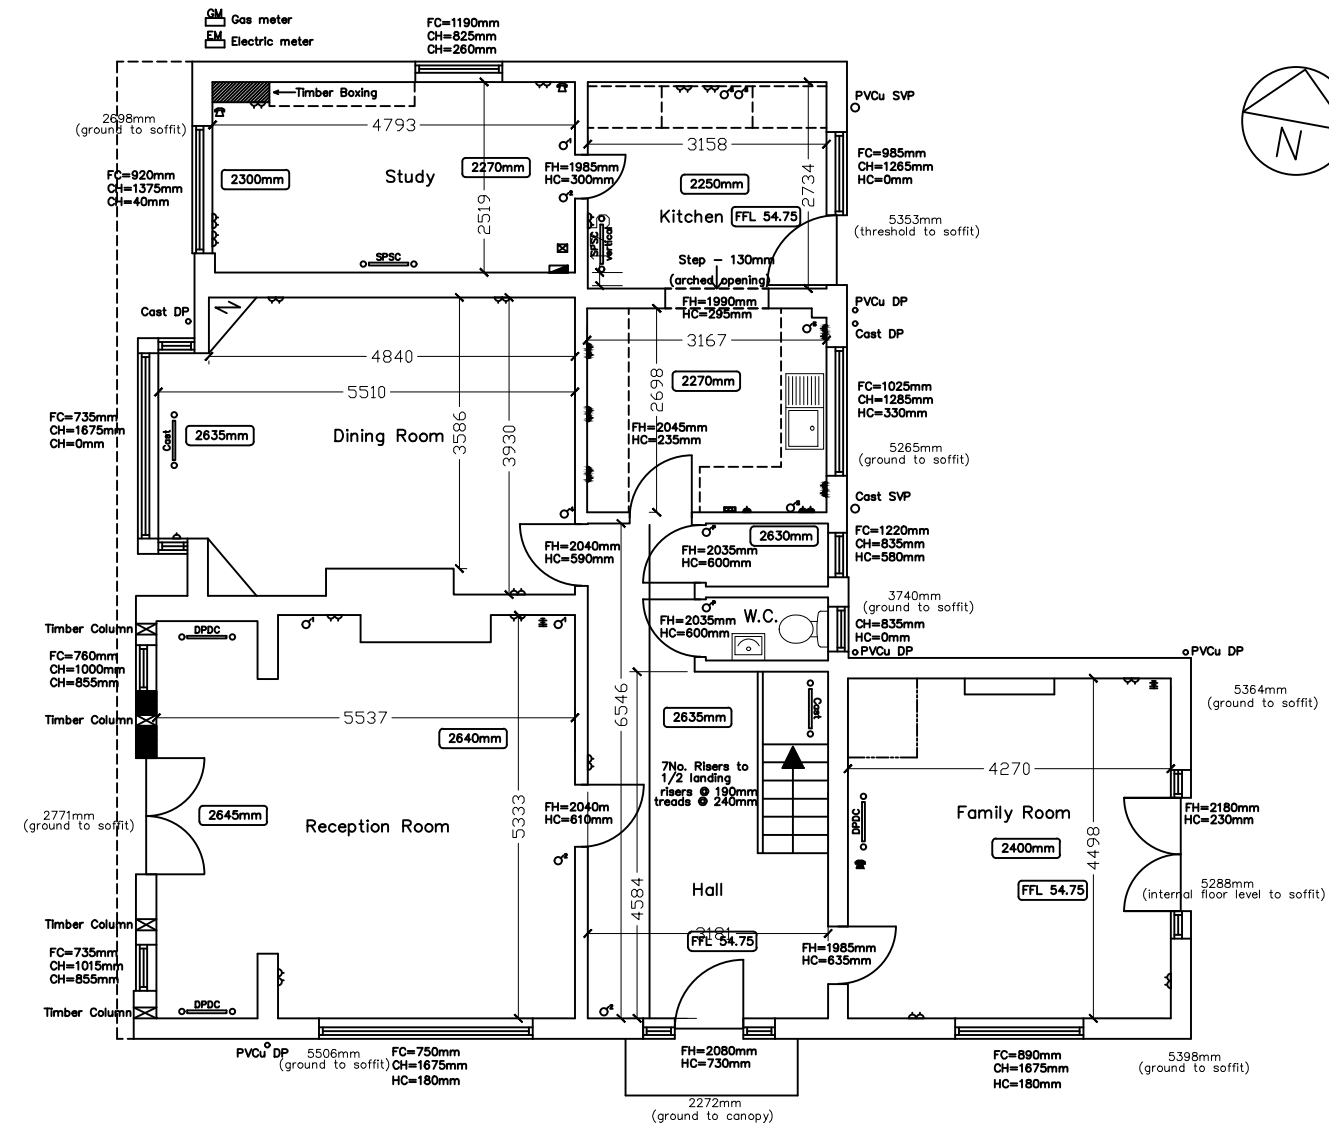

First Floor

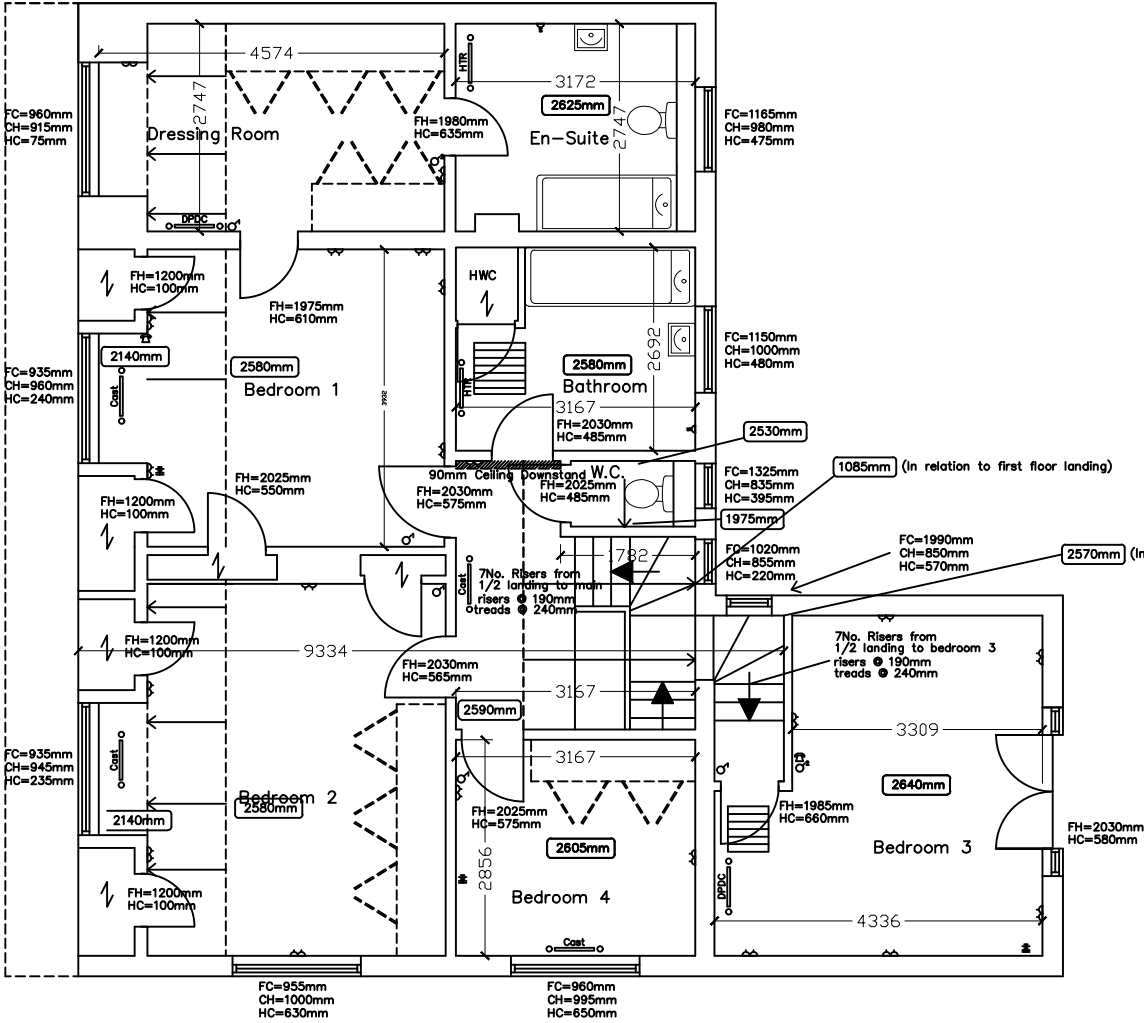

Contractors are to check all dimensions, drain runs and general conditions on site before works commence and inform LIVE Property Consultants immediately upon discovery of any errors, omissions or discrepancies. Works are to be carried out in accordance with current building regulations, British Standards, codes of practices and all local authority requirements. Do not scale from this drawing without first obtaining written authorization of LIVE Property Consultants. The contents of this plan including the printed notes are copyright and reproduction in whole or part is not permitted without prior consent of LIVE Property Consultants in writing.

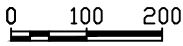

LIVE Property Consultants
114a Lennard Road
Beckenham
London
BR3 1QS
general_enquiries@live.co.uk

Project Name and Address
88 Vine Lane
Uxbridge
UB10 0BE

Project
88 Vine Lane
Date
23/05/19
Scale
1:100 @ A3

Sheet
Existing Plans
Rev B