


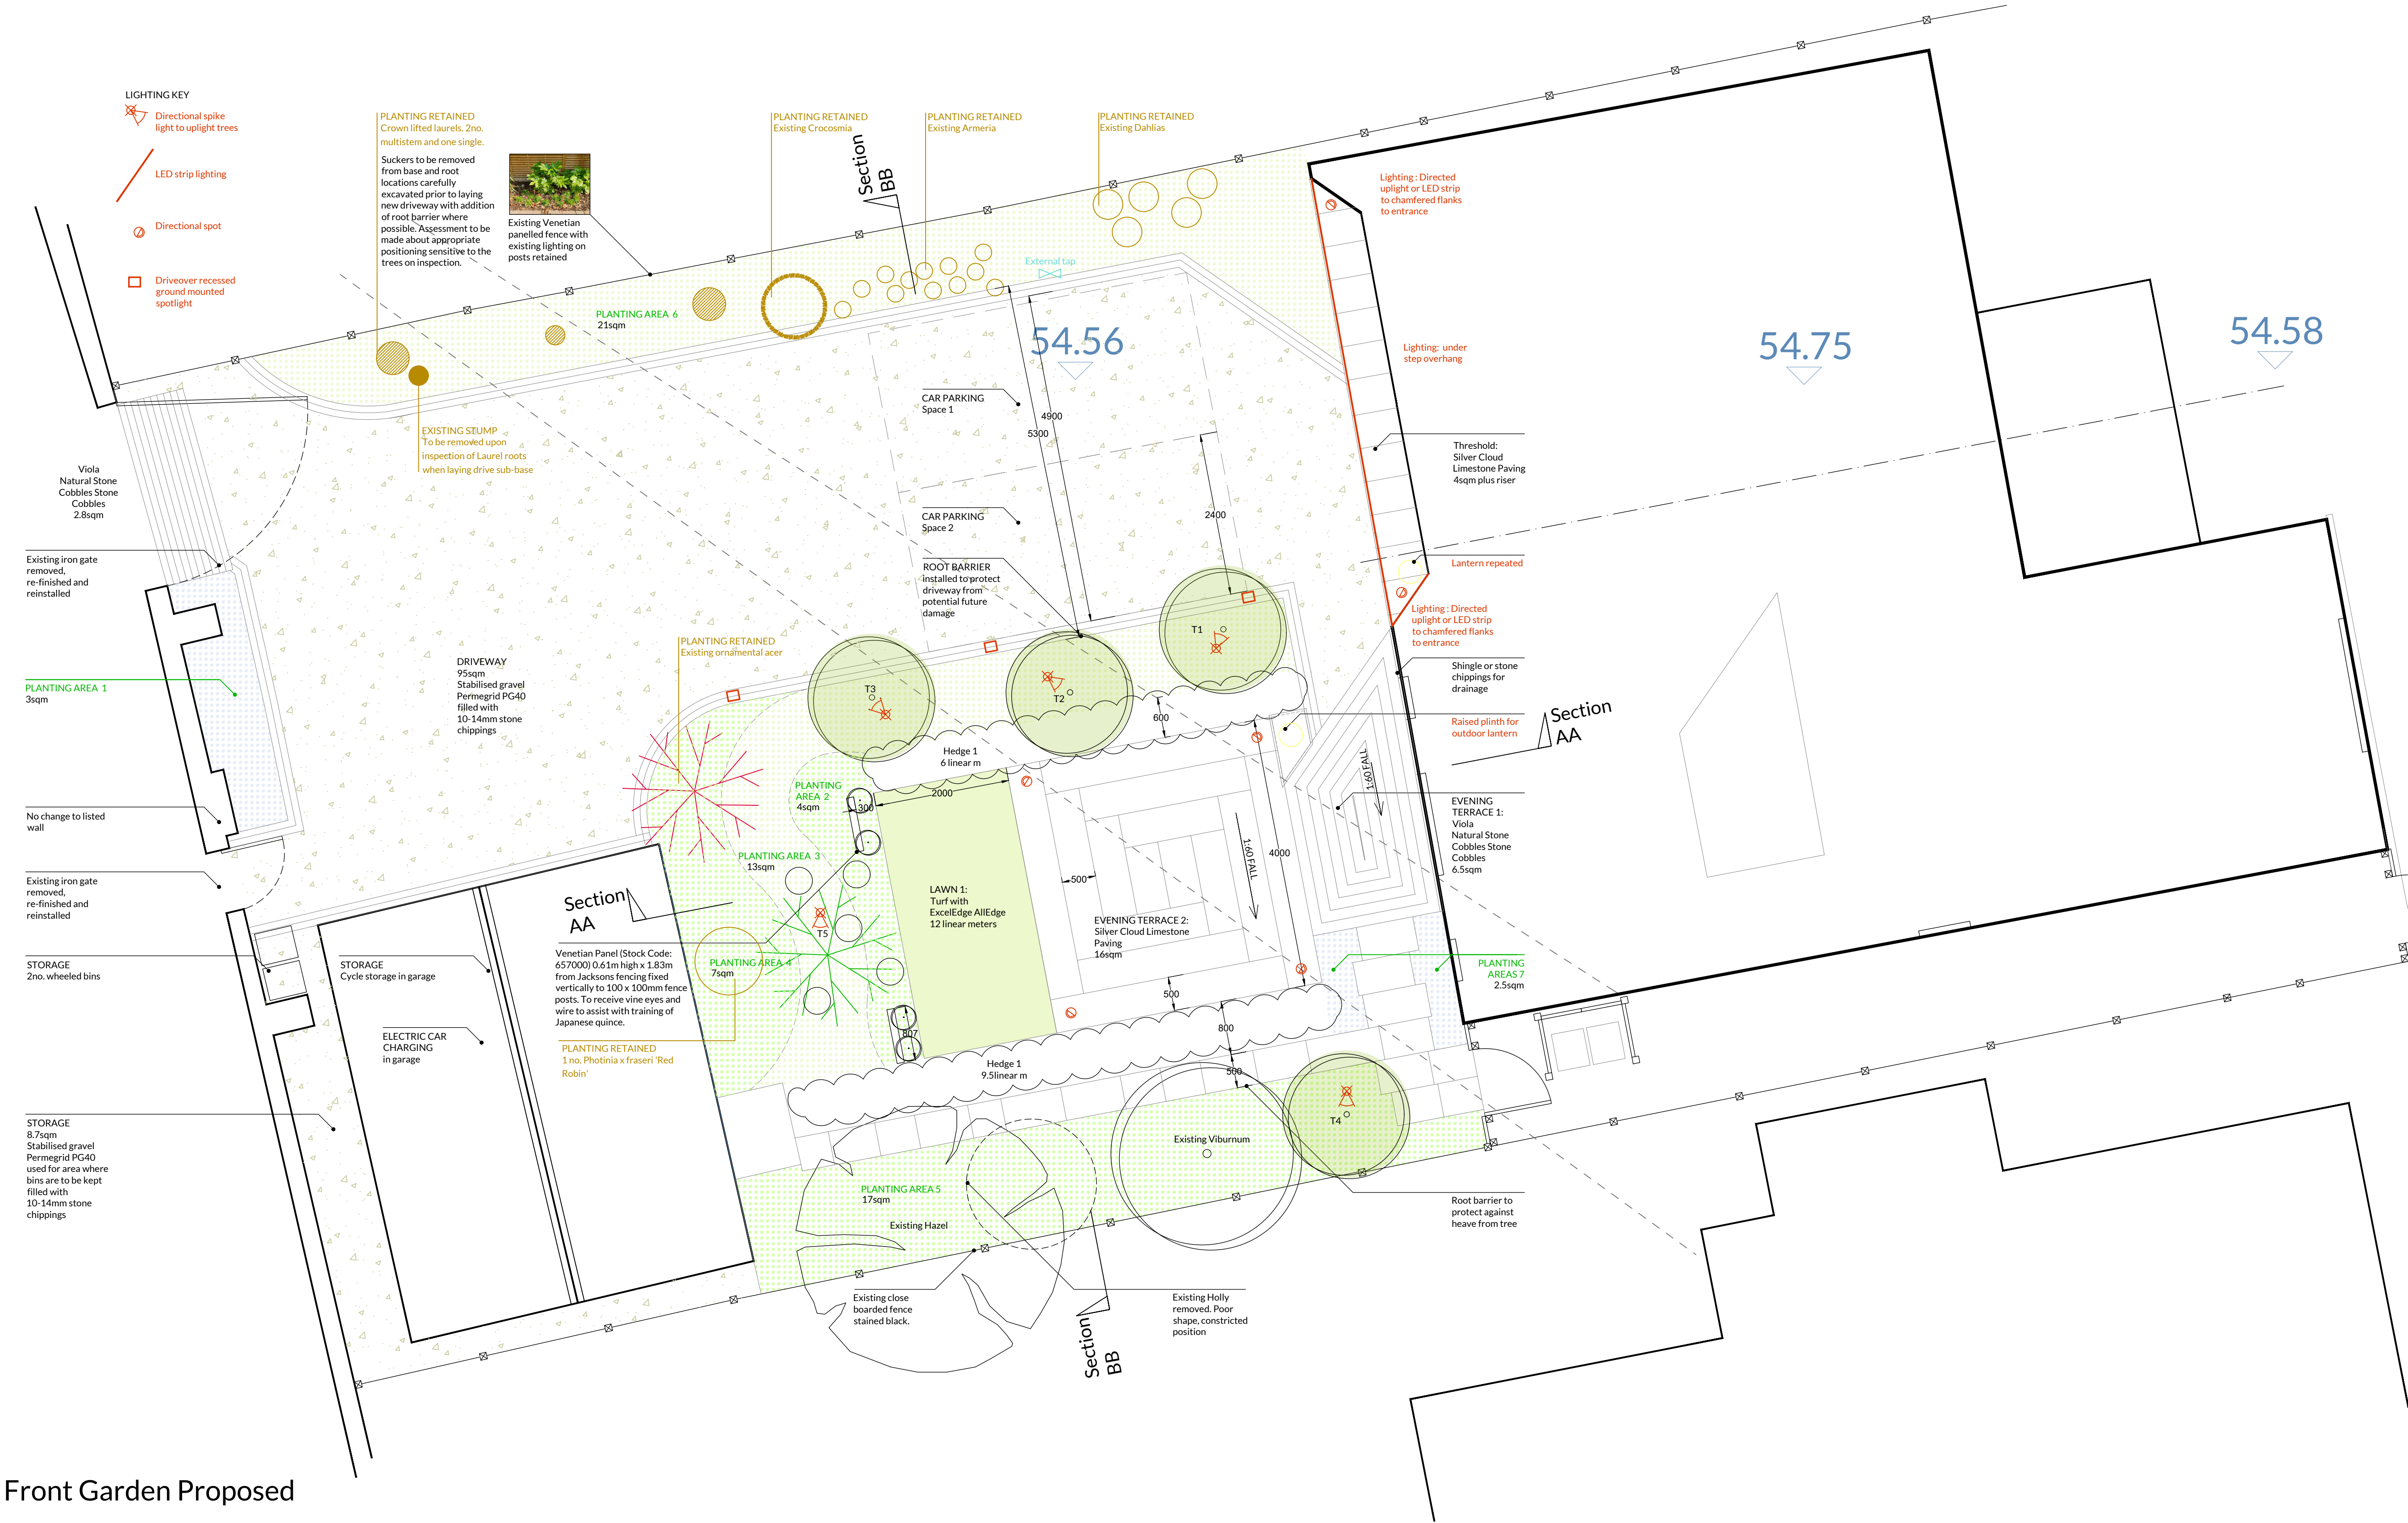

Front Garden Proposed

Trees					
	Latin name	Common & alt. names	Description	Size	Maintenance
T1, to T4	Liquidambar styraciflua 'Slender Silhouette'	Sweet gum	Upright deciduous tree with good autumn colour.	4 number RB min 3m tall.	Formative pruning in late winter or early spring only if necessary. retain leaves for leaf mulch.
T5	Magnolia kobus ISIS (Maraczky)		Upright, white flowered, deciduous tree.	C35-C85. 3-4m tall depending on availability	Prune in midsummer when in full leaf only if required.

Hedge 1 and Hedge 2					
Latin name	Common & alt. names	Description	Size	Density	Maintenance
Taxus baccata	Yew	Evergreen trees clipped and maintained as low hedge approx. 1m high.	60cm-80cm bare root	3 per linear meter	Prune any untidy lateral branches at planting but retain top. Leave growing point until at desirable height. In early years prune sides lightly to encourage bushiness in April, July and Octpber aiming for gently tapered shape.

Scale: 1:50 @ A1



A 27.10.21 updated area near gate		SEM
Rev	Date	Drawn
Issued for:		
DISCHARGE OF CONDITIONS		
Project/Client:		Project No:
Sukh and Preet Sahota		
88 Vine Lane		Dwg No:
		101
		Rev:
		A
Drawing:		
Proposed	1:50	@A1
Front Garden	Drawn By:	Date:
	SEM	10.08.21
	Checked By:	Date: