

Planting Area 1

Lavendula 'Hidcote'	Lavender	Woody evergreen shrub	2l	9 nos.	Prune lightly in late summer after flowering.	Wildlife interest. Its leaves eaten by caterpillars, attracts butterflies.
Nepeta 'Six Hills Giant'	Cat mint	Deciduous Perennial	2l	9 nos.	Trim after flowering to keep plants compact and to encourage a second flowering.	Wildlife interest. Attracts bees and butterflies.
Festucca glauca 'Elijah Blue'	Blue fescue	Evergreen grass	9cm pot	15 nos.		


PLANTING AREA 1



Planting Area 3

Hakonechloa macra	Japanese forest grass	Decidious perennial grass	9cm pot	5 per sqm	Cut foliage down before new growth starts in spring and mulch annually with well-rotted manure or compost.
Tulipa 'Spring Green'	Tulip	Ivory and green perennial bulb	bulb	15 per sqm	None. Leave foliage to die down naturally. In future years when vigour if display fades add more bulbs.
Persicaria amplexicaulis 'Alba'	Bistort	Semi-evergreen perennial	9cm pot	25no.	Divide if becomes overwhelming.
Ilex crenata	Box leaved holly	Evergreen shrub can be clipped into a tight form.	3l pot	5 no. specimens	Light prune in midsummer.


PLANTING AREA 3

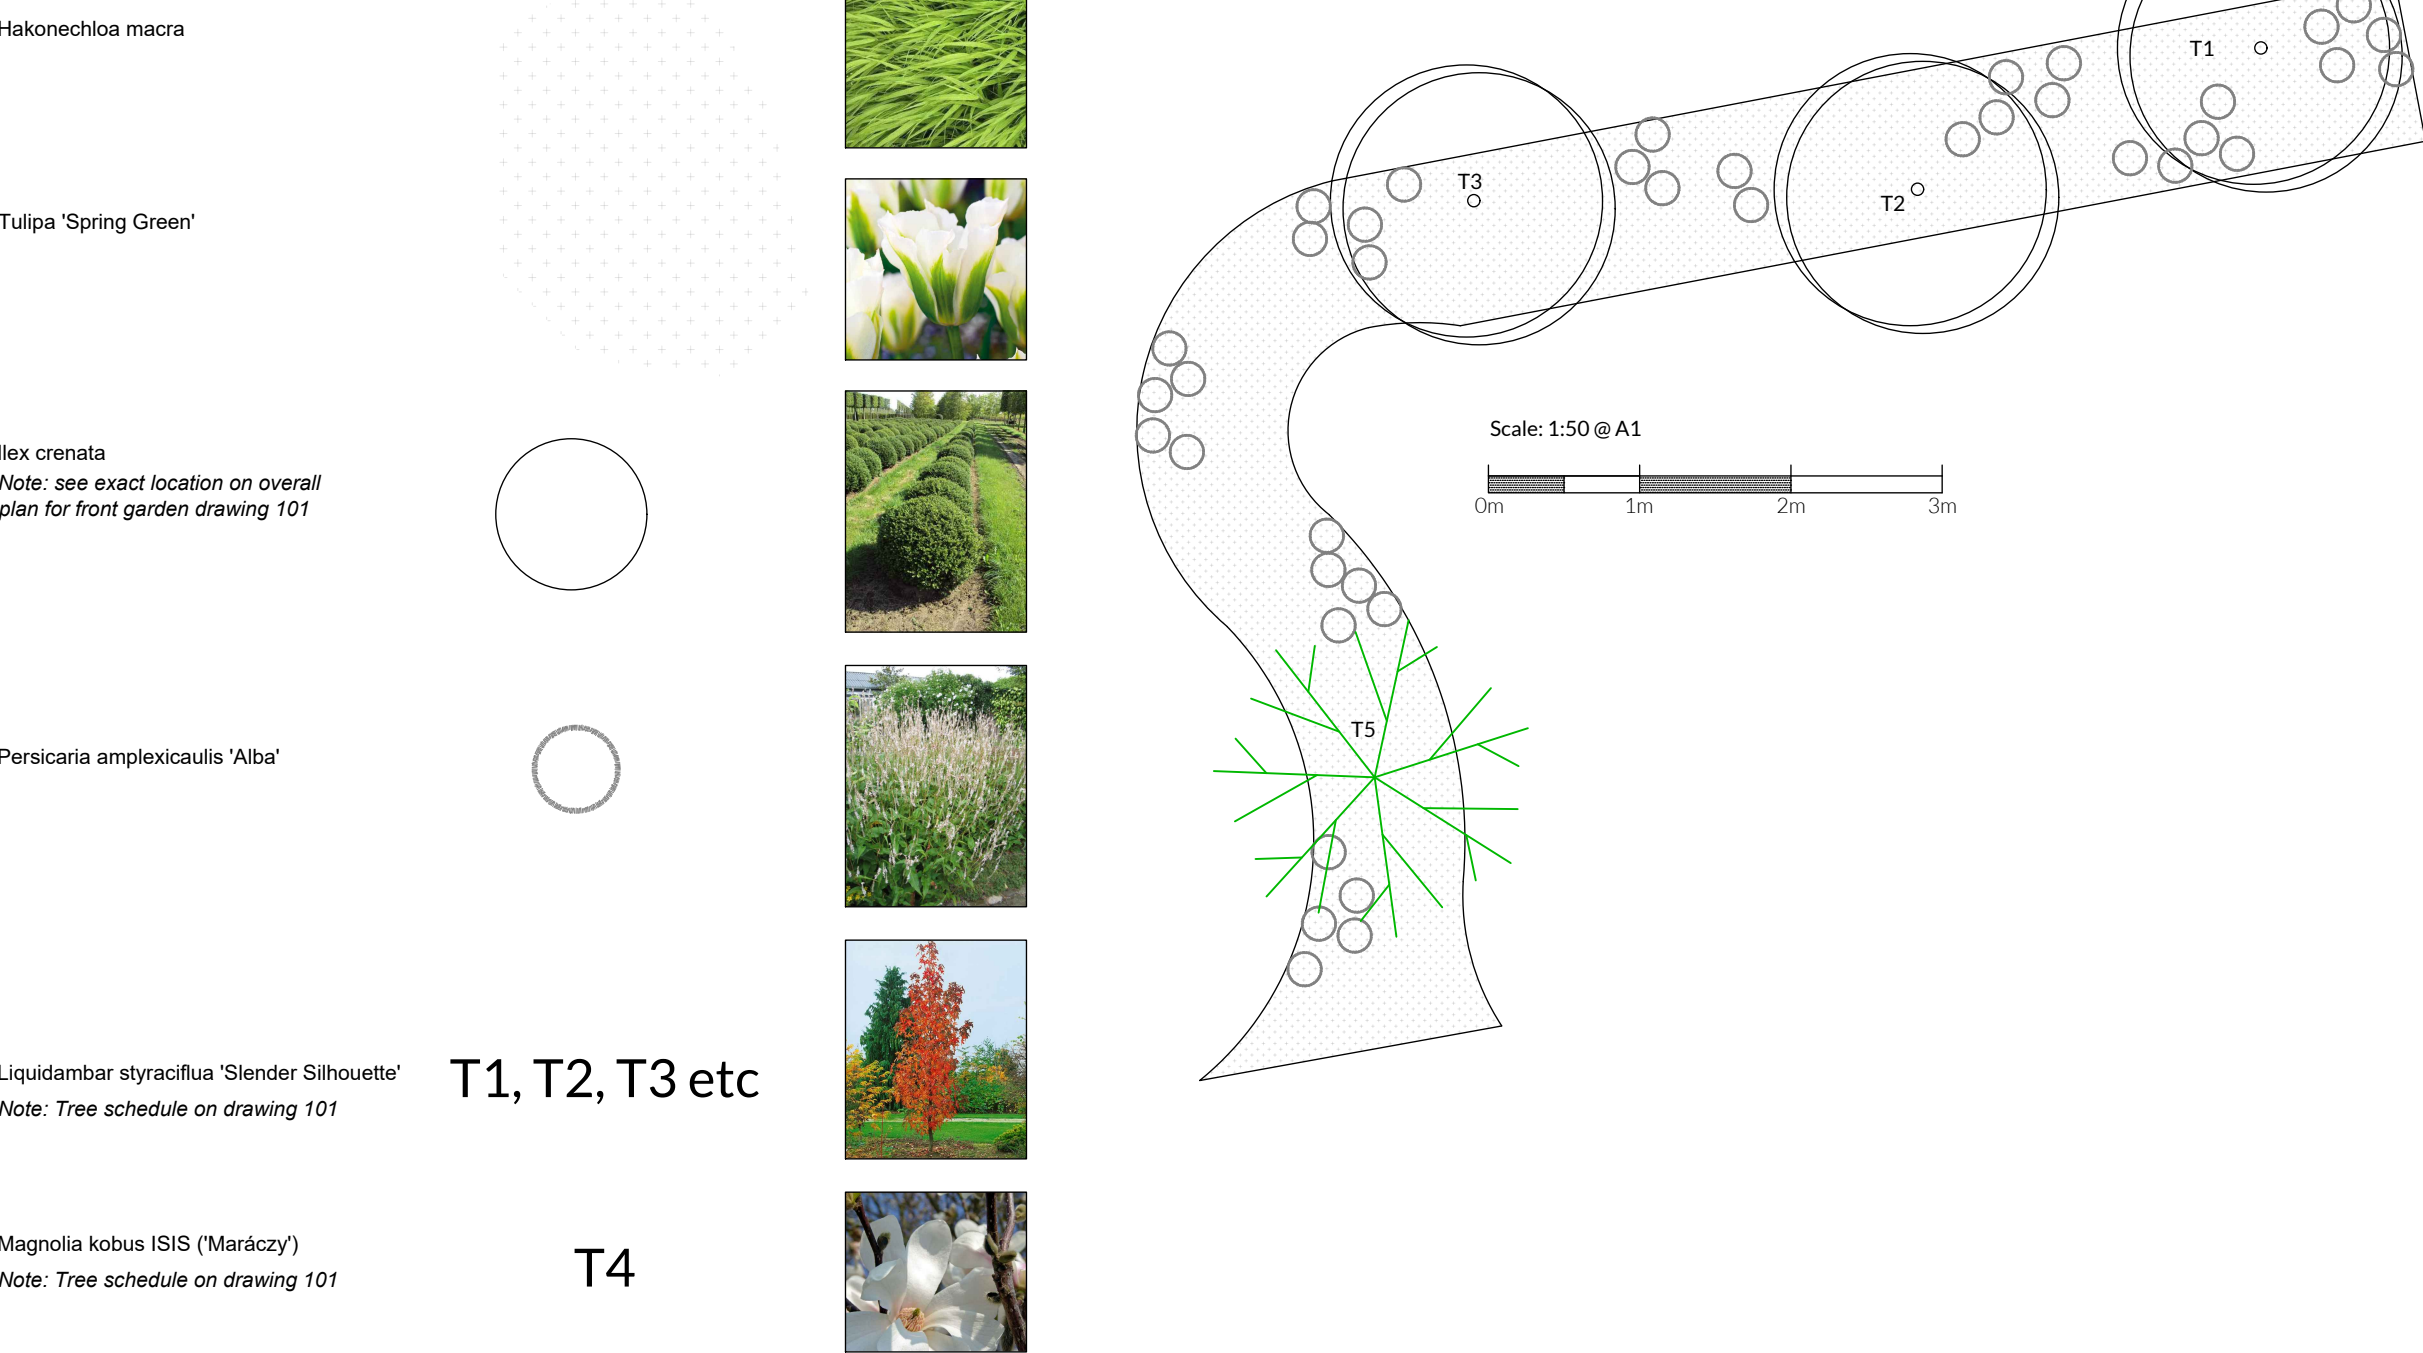

Planting Area 2

Heleborus foetidus	Stinking hellebore	Spring flowering evergreen perennial	2l	10 number at front of bed	Cut foliage down before new growth starts in spring and mulch annually with well-rotted manure or compost.	Native. nectar and pollen for bees and the many other types of pollinating insects
Chaenomeles speciosa 'Nivalis'	Flowering quince	Deciduous flowering climber	2l	2 nos. plant to each screen	Prune immediately after flowering and train to encourage even cover over screens.	
Narcissus 'Actaea'	Daffodil	Small pale daffodil with orange rimmed centre. Perennial bulb.	bulb	15 per sqm for approx 21sqm	None. Leave foliage to die down naturally. In future years when vigour if display fades add more bulbs.	
Ajuga reptans 'Catlin's Giant'	Bugle	Evergreen groundcover perennial with small blue flower	9cm pot	5 per sqm for approx 21sqm	Vigourous plant. Remove when spreading into areas where not desirable.	Native. nectar and pollen for bees and the many other types of pollinating insects
Euphorbia amygdaloides var. robbiae	Spurge	Evergreen perennial.	9cm pot	14 no.	Cut back faded flower stems in autumn. Wear gloves since the milky sap is a potential skin irritant. Remove unwanted seedlings each spring.	

PLANTING AREA 2

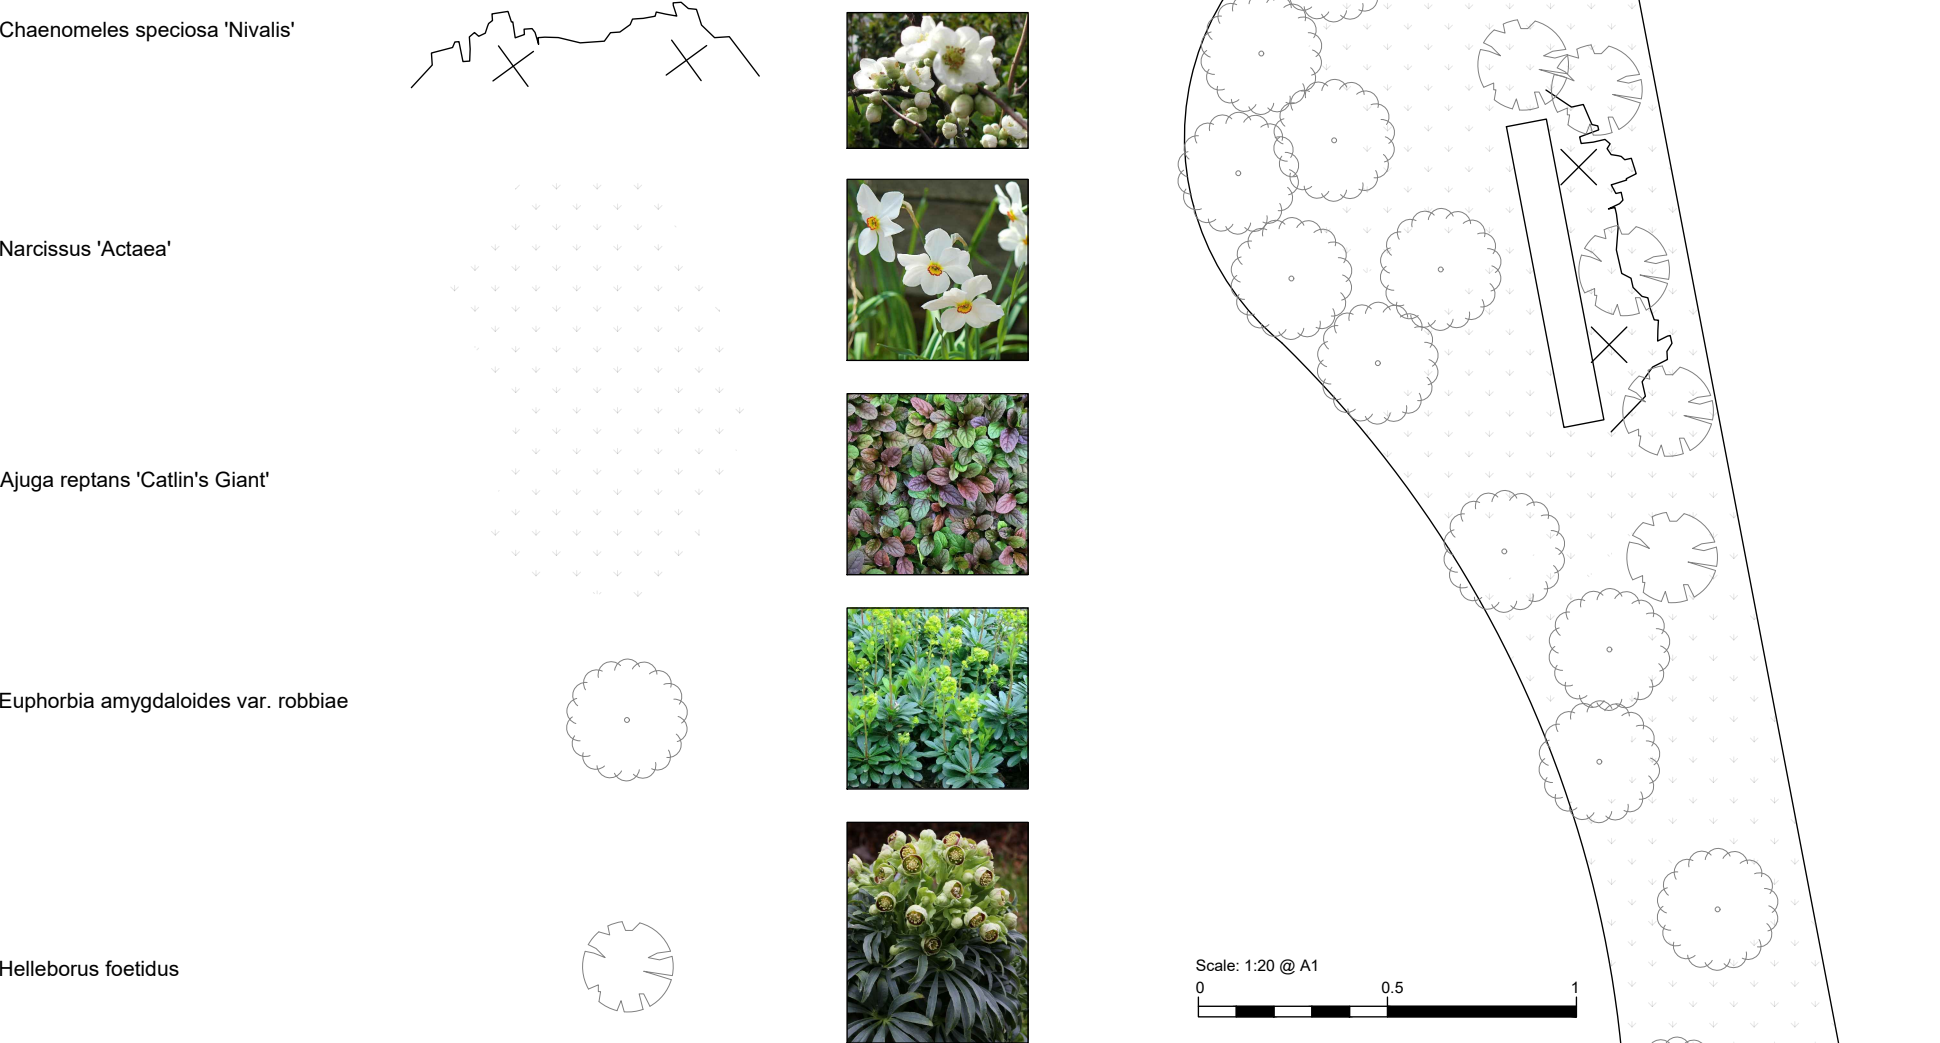

Planting Area 7

Lavendula 'Hidcote'	Lavender	Woody evergreen shrub	2l	13 nos.	Prune lightly in late summer after flowering.	Wildlife interest. Its leaves eaten by caterpillars, attracts butterflies.
---------------------	----------	-----------------------	----	---------	---	---

PLANTING AREA 7

