


Planting Area 4

|                                     |                |                                 |                                     |                           |   |                                                                                            |
|-------------------------------------|----------------|---------------------------------|-------------------------------------|---------------------------|---|--------------------------------------------------------------------------------------------|
| Anemanelthe lessoniana              | Pheasant grass | Semi evergreen ornamental grass | 2L                                  | 3 per sqm for approx 3sqm | In spring, tease out dead foliage. Remove unwanted seedlings.                                                                                               | Wildlife interest. Seedheads provide food for finches and other seed-eating birds.         |
| cornus sanguinea 'Midwinter Fire'   | Dogwood        | Deciduous shrub                 | 2l or bare root dependent on season | 8 number                  | Prune all stems back to two buds in spring. This promotes young, new growth with good colour for interest in winter. This process is called stooling.       | Native. Berries provide food for birds.                                                    |
| Euphorbia amygdaloides var. robbiae | Spurge         | Evergreen perennial.            | 9cm pot                             | 19 number                 | Cut back faded flower stems in autumn. Wear gloves since the milky sap is a potential skin irritant. Remove unwanted seedlings each spring.                 |                                                                                            |
| Viburnum opulus                     | Guelder rose   | Deciduous shrub                 | 4l                                  | 3 number                  | Prune lightly at any time of the year. Water in dry periods. For rejuvenating pruning remove one third of branches to 30-40cm over a period of three years. | Native. Berries attract birds. Flowers attract hoverflies. Food for bees and caterpillars. |


PLANTING AREA 4

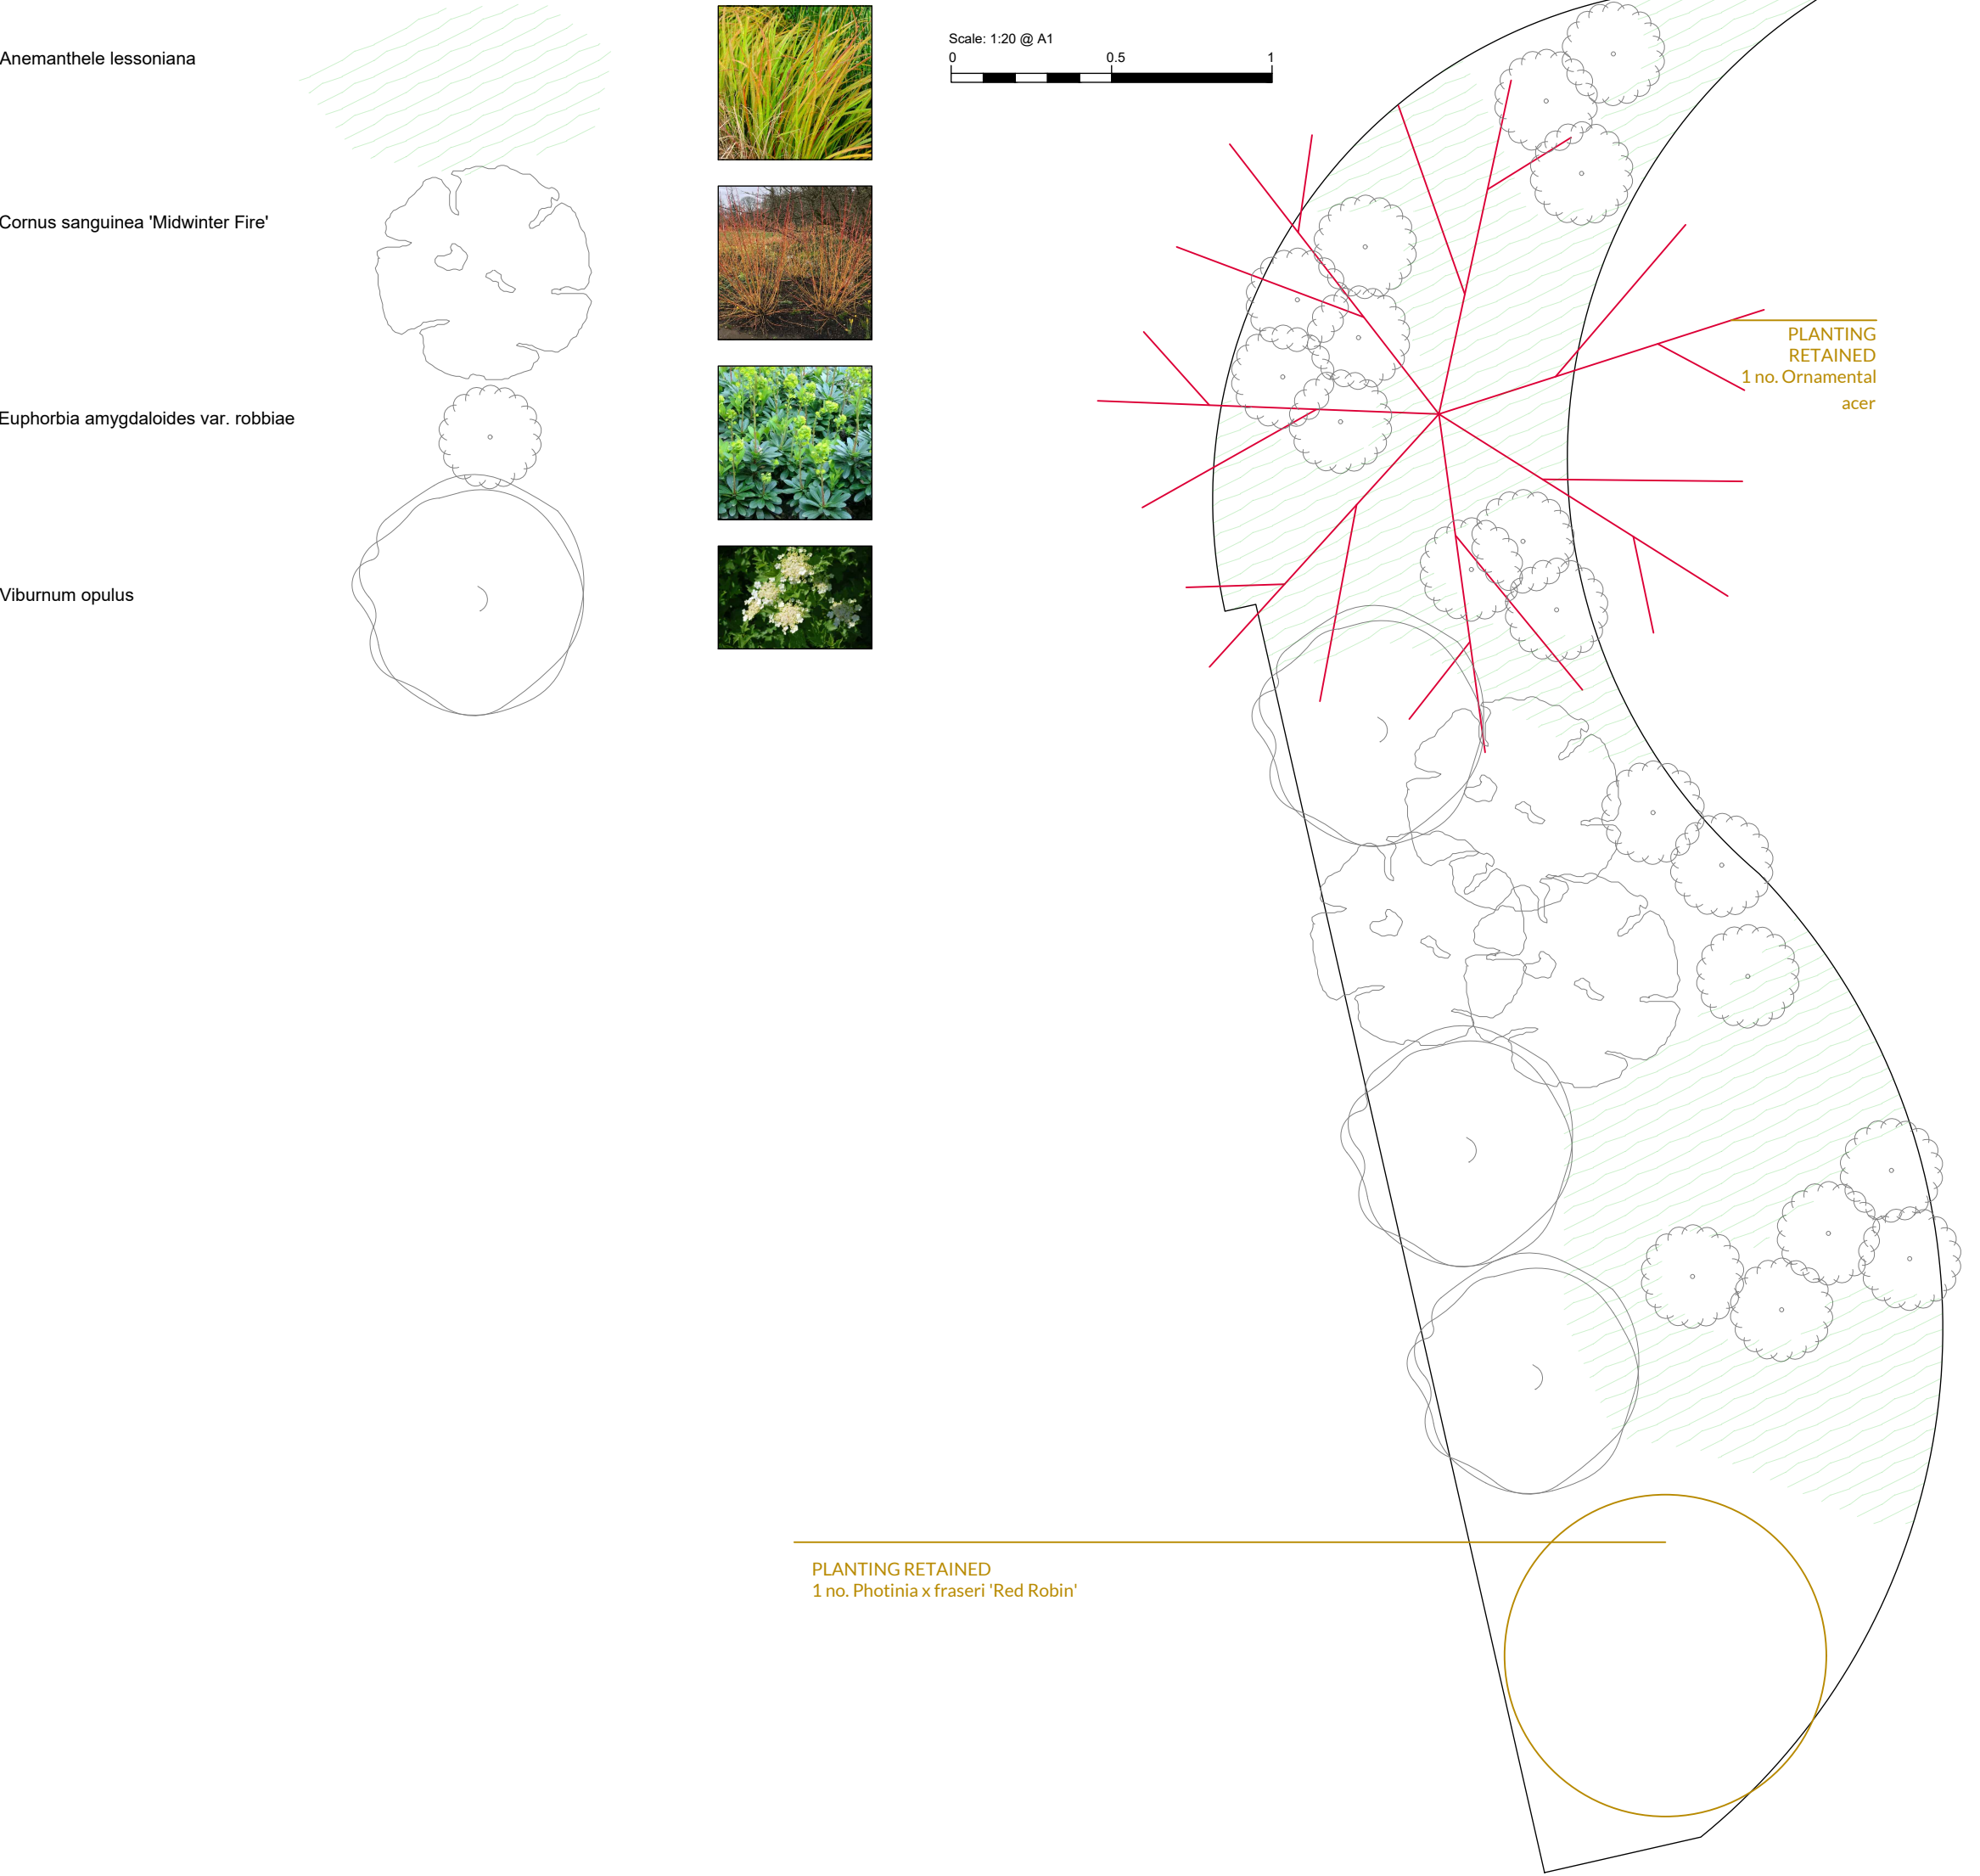

Planting Area 5

|                                |                       |                                                                |         |                            |   |
|--------------------------------|-----------------------|----------------------------------------------------------------|---------|----------------------------|---|
| Narcissus 'Actaea'             | Daffodil              | Small pale daffodil with orange rimmed centre. Perennial bulb. | bulb    | 15 per sqm for approx 8sqm | None. Leave foliage to die down naturally. In future years when vigour if display fades add more bulbs.                                                     |
| Ajuga reptans 'Catlin's Giant' | Bugle                 | Evergreen groundcover perennial with small blue flower         | 9cm pot | 5 per sqm for approx 8sqm  | Vigorous plant. Remove when spreading into areas where not desirable.                                                                                       |
| Viburnum opulus                | Guelder rose          | Deciduous shrub                                                | 4l      | 3 number                   | Prune lightly at any time of the year. Water in dry periods. For rejuvenating pruning remove one third of branches to 30-40cm over a period of three years. |
| Hakonechloa macra              | Japanese forest grass | Decidious perennial grass                                      | 9cm pot | 5 per sqm for approx 6sqm  | Cut foliage down before new growth starts in spring and mulch annually with well-rotted manure or compost.                                                  |
| Tulipa 'Spring Green'          | Tulip                 | Ivory and green perennial bulb                                 | bulb    | 15 per sqm for approx 6sqm | None. Leave foliage to die down naturally. In future years when vigour if display fades add more bulbs.                                                     |


PLANTING AREA 5

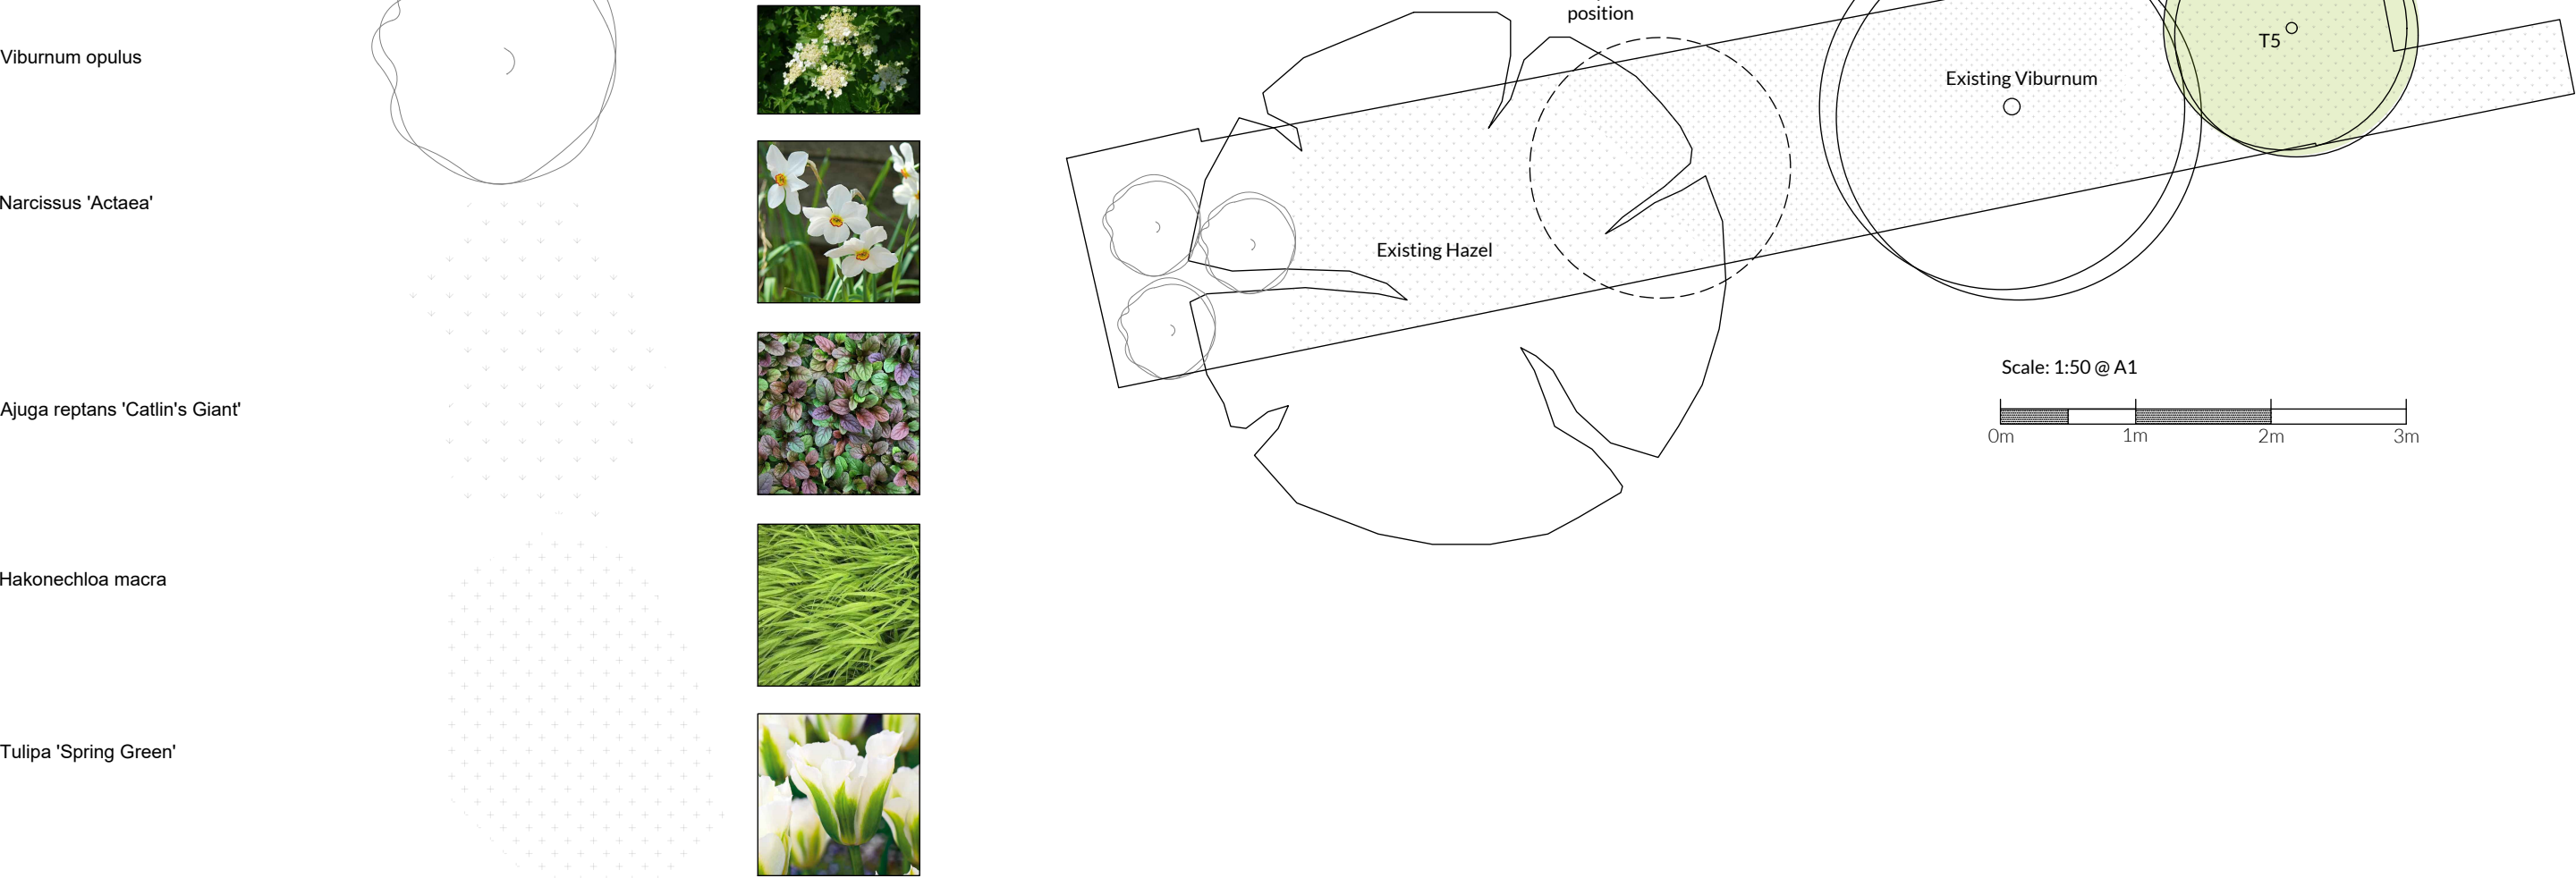

Planting Area 6

|                                   |                       |                             |                                     |                                               |   |                                         |
|-----------------------------------|-----------------------|-----------------------------|-------------------------------------|-----------------------------------------------|---|-----------------------------------------|
| Polystichum polyblepharum         | Japanese lace fern    | Evergreen fern              | 9cm pot                             | 6 per sqm for approx 6sqm 25%, 25%, 25% split | Very little. Remove dead fronds before new ones unfurl.                                                                                               |                                         |
| Asplenium scolopendrium           | Hart's tongue fern.   | Evergreen fern              | 9cm pot                             |                                               | Very little. Remove dead fronds before new ones unfurl.                                                                                               | Native.                                 |
| Blechnum spicant                  | Deer fern             | Evergreen fern              | 9cm pot                             |                                               | Very little. Remove dead fronds before new ones unfurl.                                                                                               | Native.                                 |
| Dryopteris erythrosora            | Japanese shield fern  | Semi-evergreen fern         | 9cm pot                             |                                               | Very little. Remove dead fronds before new ones unfurl.                                                                                               |                                         |
| cornus sanguinea 'Midwinter Fire' | Dogwood               | Deciduous shrub             | 2l or bare root dependent on season | 7 number                                      | Prune all stems back to two buds in spring. This promotes young, new growth with good colour for interest in winter. This process is called stooling. | Native. Berries provide food for birds. |
| Hakonechloa macra                 | Japanese forest grass | Decidious perennial grass   | 9cm pot                             | 5 per sqm for approx 9sqm                     | Cut foliage down before new growth starts in spring and mulch annually with well-rotted manure or compost.                                            |                                         |
| Galanthus nivalis                 | Snowdrops             | Early spring flowering bulb | bulb                                | 20 per sqm for approx 9sqm                    | Remove dead foliage if you wish or leave to be covered by new growth of hakonechloa.                                                                  |                                         |

Planting Area 7

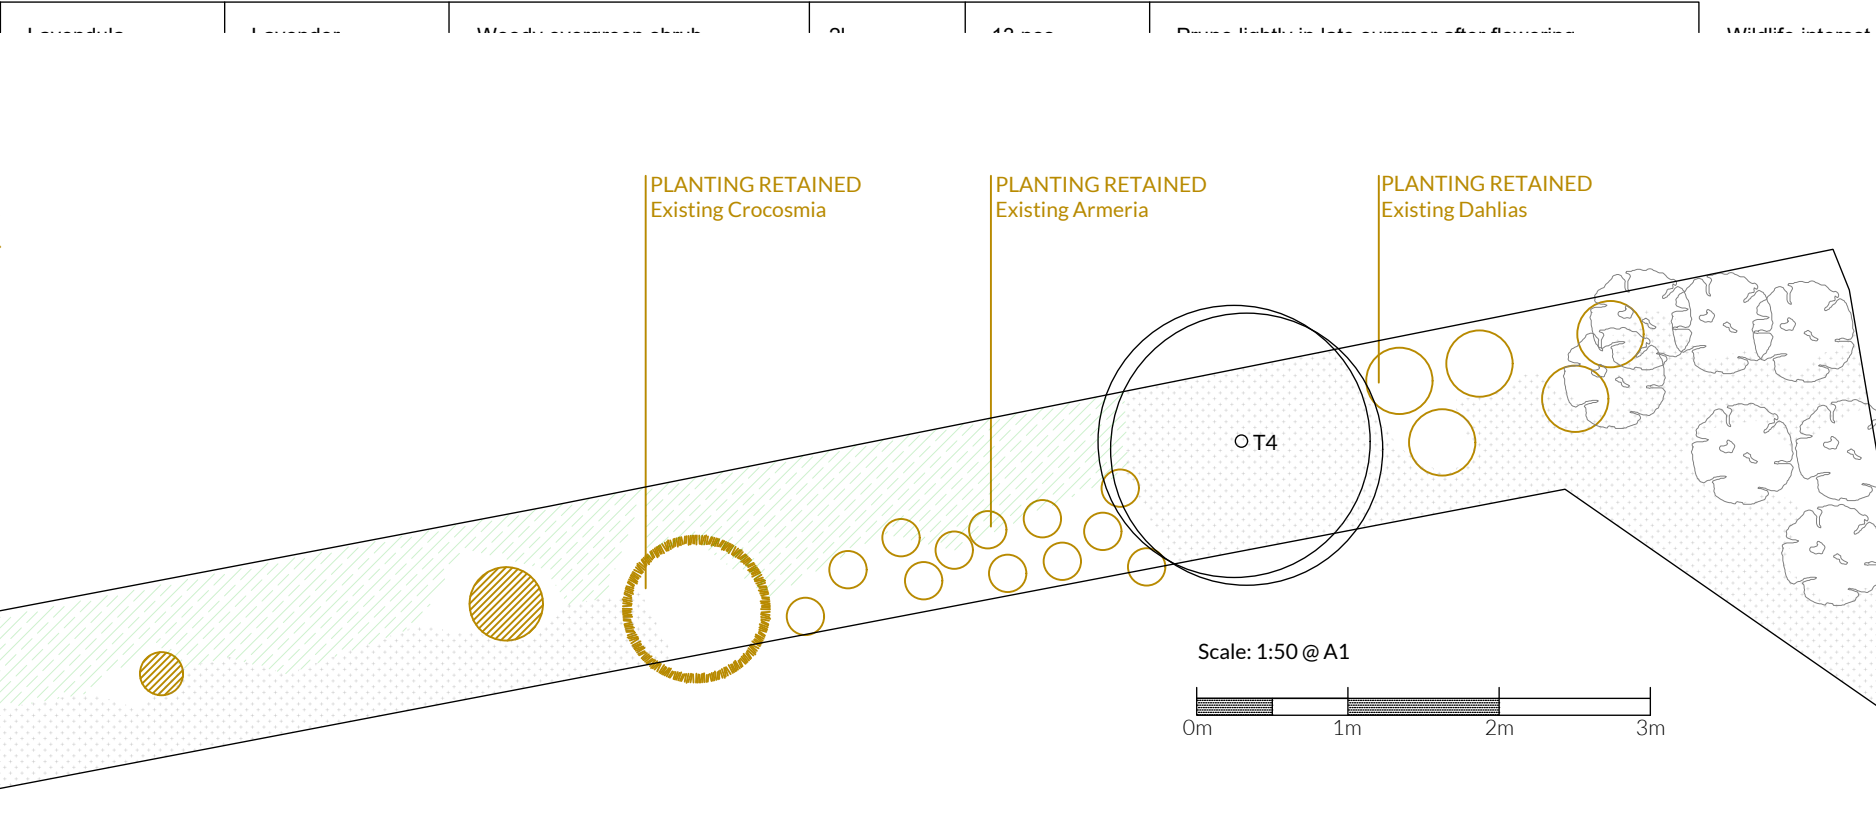

PLANTING AREA 6



A 27.10.21 updated area near gate SEM

|                         |      |             |       |         |
|-------------------------|------|-------------|-------|---------|
| Rev                     | Date | Details     | Drawn | Checked |
| Issued for:             |      |             |       |         |
| DISCHARGE OF CONDITIONS |      |             |       |         |
| Project/Client:         |      | Project No: |       |         |
| Sukh and Preet Sahota   |      | 103         |       |         |
| 88 Vine Lane            |      | Rev:        |       |         |
|                         |      | A           |       |         |

|              |             |             |  |
|--------------|-------------|-------------|--|
| Drawing:     |             | Various @A1 |  |
| Proposed     | Drawn By:   | Date:       |  |
| Front Garden | SEM         | 10.08.21    |  |
| Planting 2   | Checked By: | Date:       |  |