


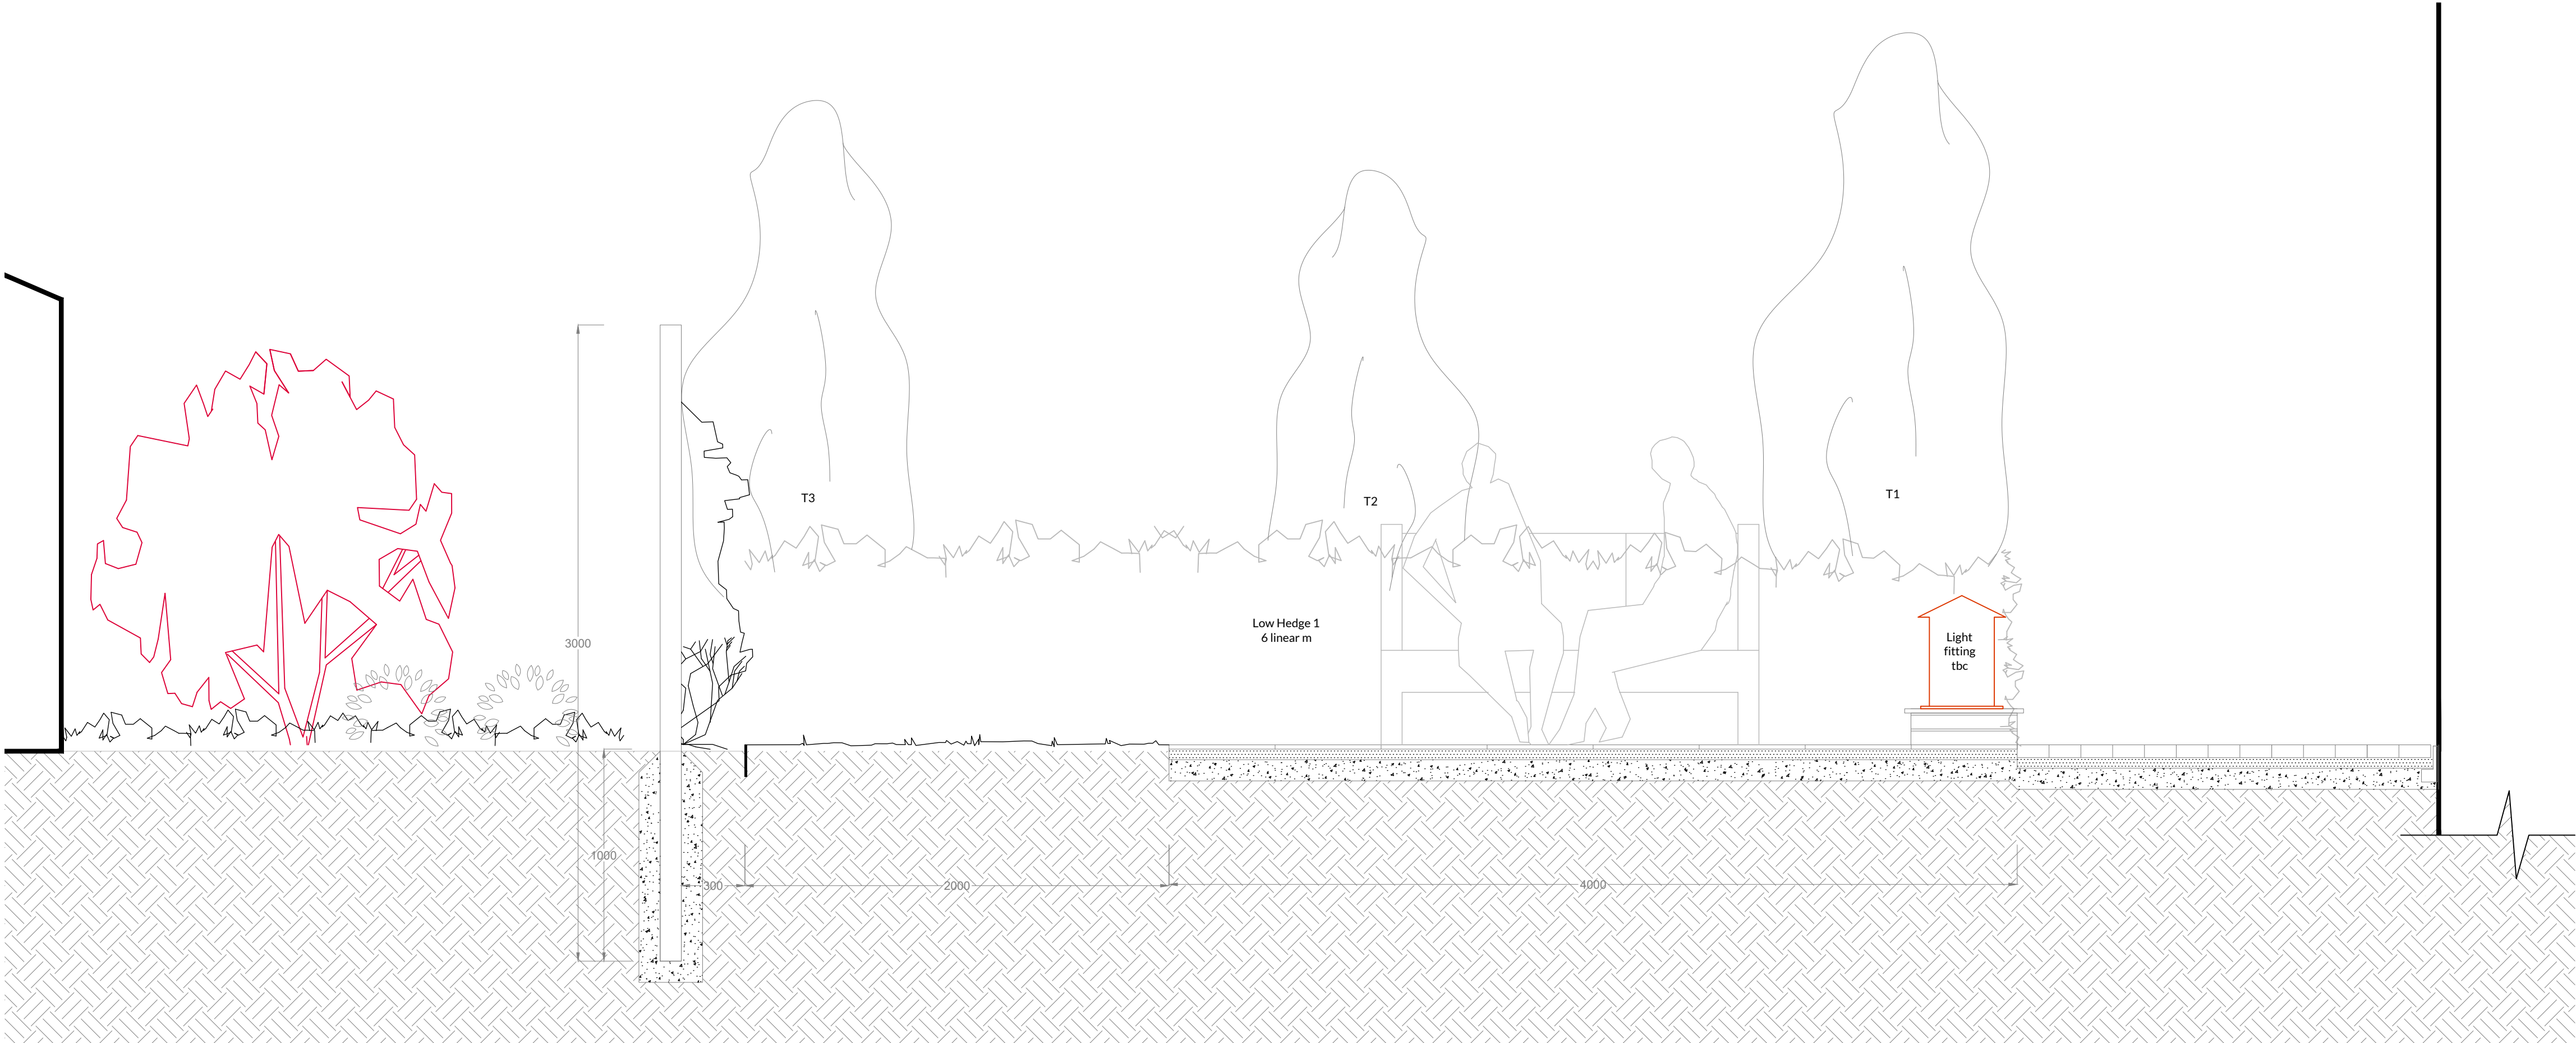
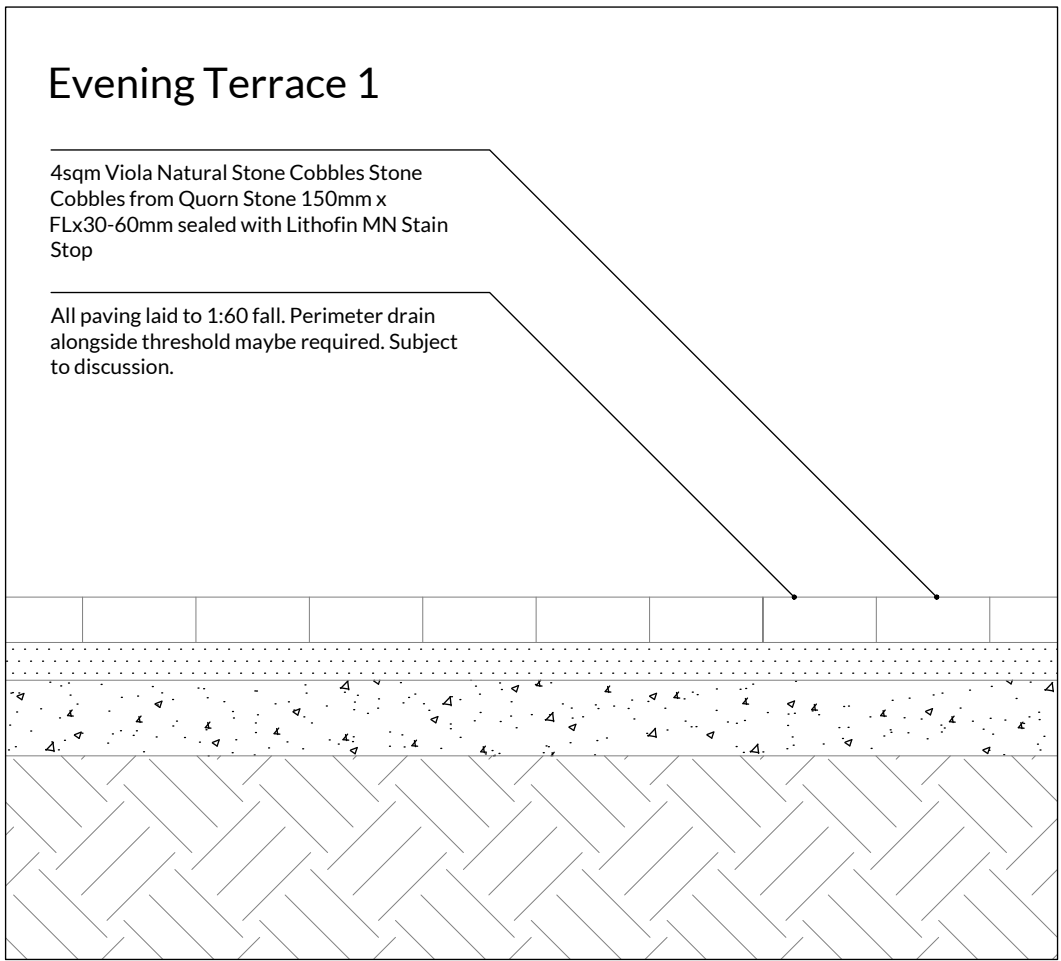


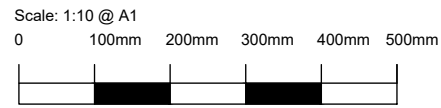

Section AA

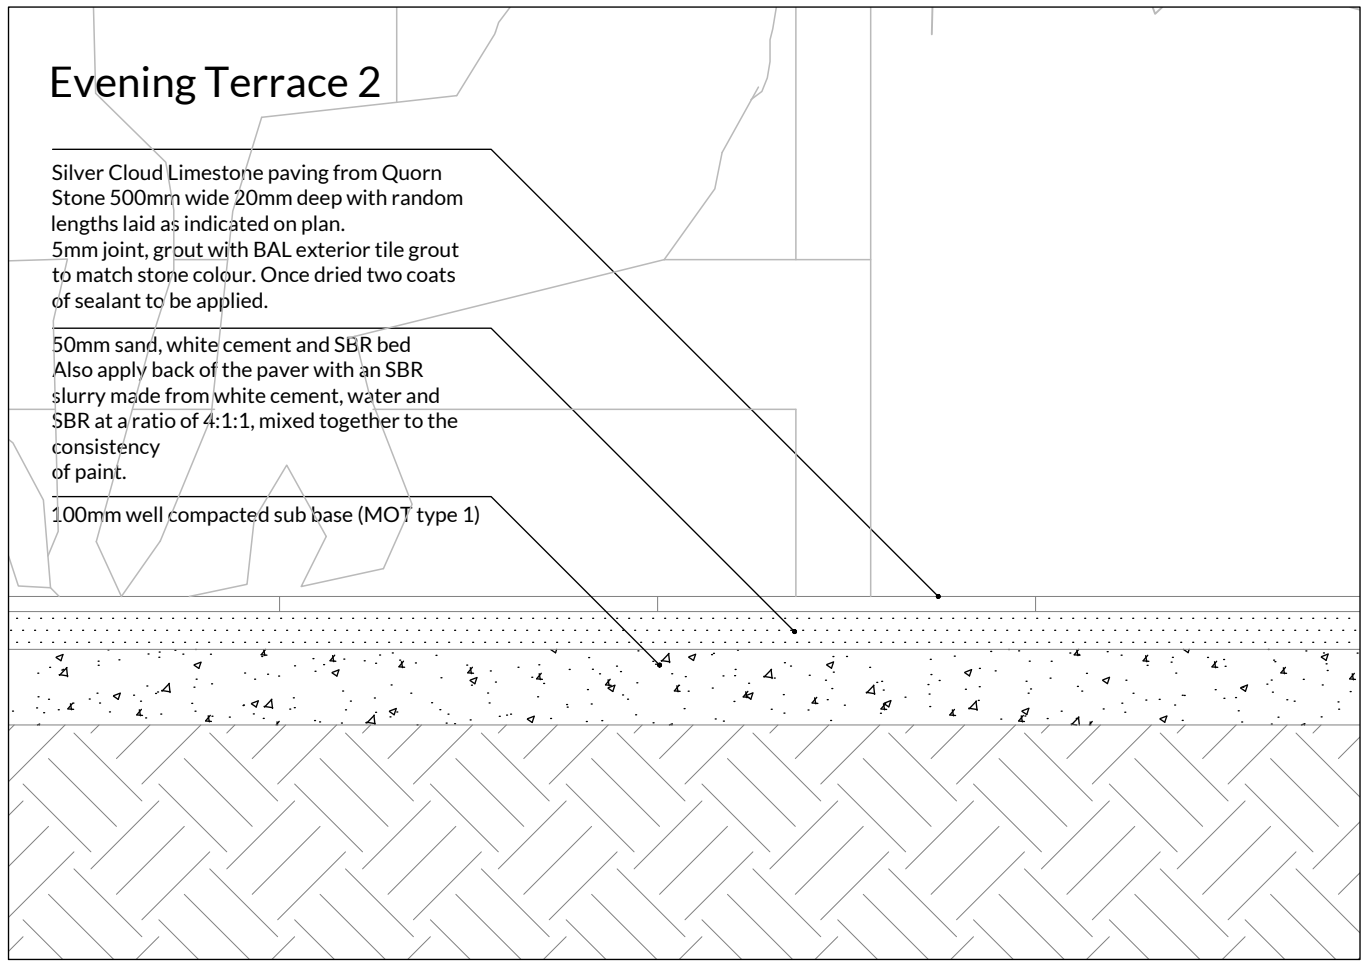

HARD LANDSCAPING MATERIALS

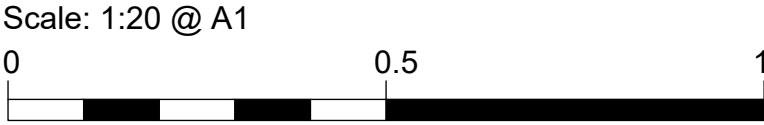

Product: Viola Natural Stone Cobbles
Supplier: Quorn Stone
Size: 150mm wide x various x 40-60mm deep



Product: Silver Cloud sandblasted brushed limestone pavers
Supplier: Quorn Stone
Size: 500mm wide 20mm deep with random lengths



Product: Stone chippings limestone or similar
Supplier: Stone warehouse or alternative local supplier
Size: 14-20mm stone chippings



Rev	Date	Details	Drawn	Checked
Issued for: DISCHARGE OF CONDITIONS				
Project/Client:		Project No:		
Sukh and Preet Sahota		Dwg No:		
88 Vine Lane		Rev:		
Drawing:		1:50	@A1	
Proposed		Drawn By:	SEM	Date: 10.08.21
Front Garden		Checked By:		Date:

rengadesign

www.rengadesign.co.uk