

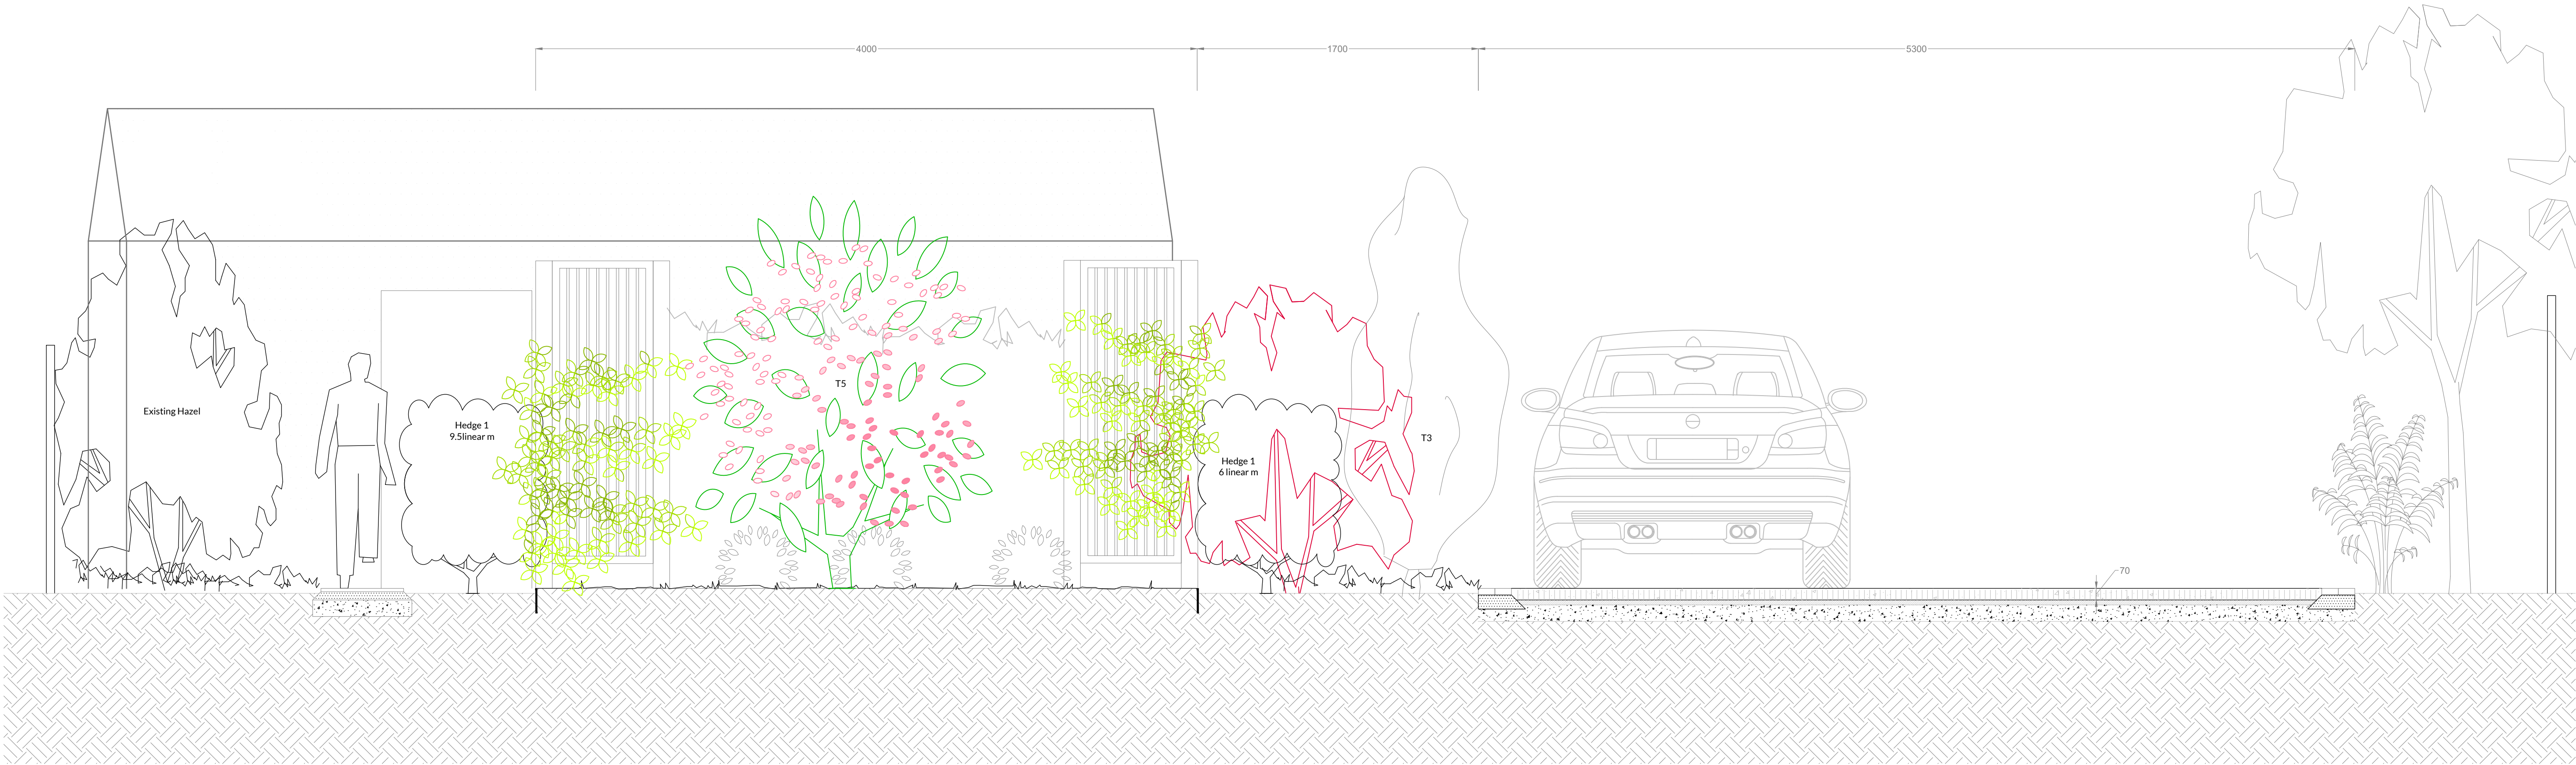
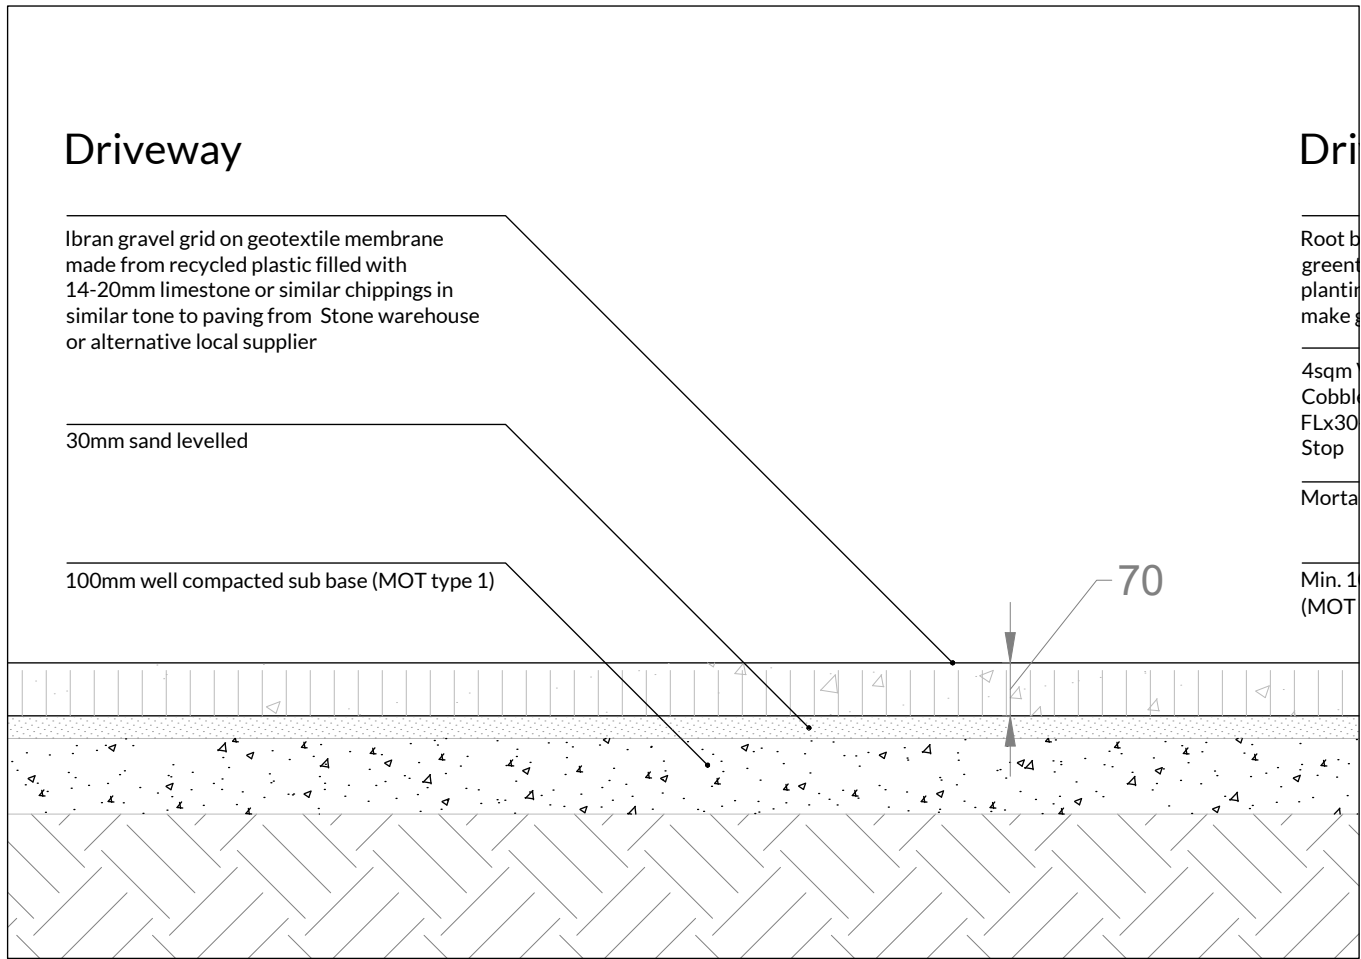
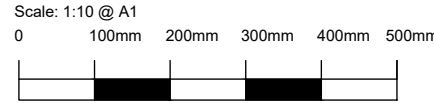


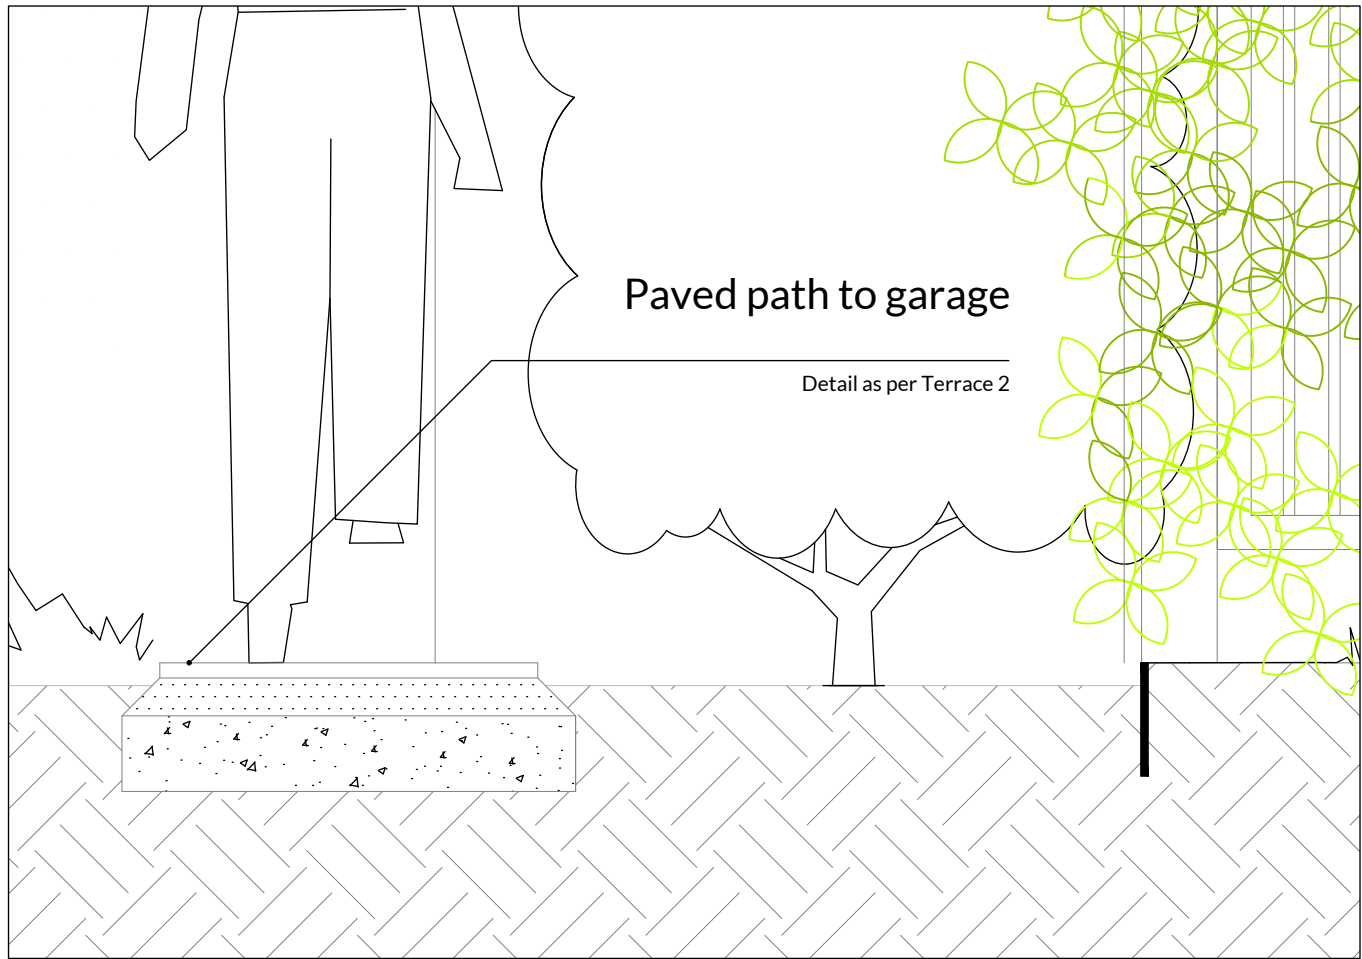

Section BB

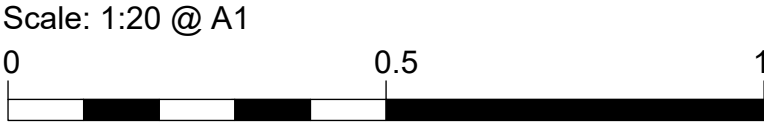

Rev:	Date:	Details:	Drawn:	Checked:
Issued for:				
DISCHARGE OF CONDITIONS				
Project/Client:		Project No:		
Sukh and Preet Sahota		Dwg No:		
88 Vine Lane		Rev:		
Drawing:		1:50 @A1		
Proposed		Drawn By: SEM Date: 10.08.21		
Front Garden		Checked By: Date:		