



BEFORE

04/10 : LB HILLINGDON
2017 : hi@designedbygoodpeople.com



AFTER (remove roller shutter, new signwritten sign).

WINDSOR STREET, DESIGNED BY GOOD PEOPLE

4020mm

750mm

2870mm



At night, lit from above with LED light in IP66 rated housing, 300 lumens under slip above sign



Awning out (restored current awning with Dicksons fabric: Orchestra 7297 Emeraude)

WS_1.2 EVAP0

19/12/2017


DESIGNED BY GOOD PEOPLE

hi@designedbygoodpeople.com 0208 193 0098
Contact: Lee Newham

PLEASE NOTE:
CONTACTORS SHOULD TAKE THEIR OWN MEASUREMENTS AND ADAPT
ARTWORK WITHOUT STRETCHING OR ALTERING THE TYPE.



TYPE IS 465mm high
MAX

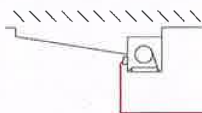

ABOVE: Example of LED downlight IP66 rated HOUSING



760mm
TYPE IS 465mm high
MAX

Awning out (restored current awning with Dicksons fabric: Orchestra 7297 Emeraude)




RAL 6000 WHITE

Current signs removed, new sign signwritten on original fascia, painted in corporate colours.
Painted on existing fascia in satin

Depth of Fascia N/A

Lit from above with IP66 rated led strip as per sectional diagram.
Lumens 300cd/m

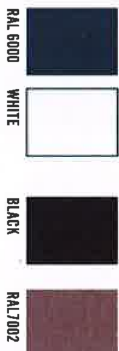


RAL 6000 WHITE

BLACK


RAL7002

PLEASE NOTE:
CONTACTORS SHOULD TAKE THEIR OWN MEASUREMENTS AND ADAPT
ARTWORK WITHOUT STRETCHING OR ALTERING THE TYPE.

Grille Open

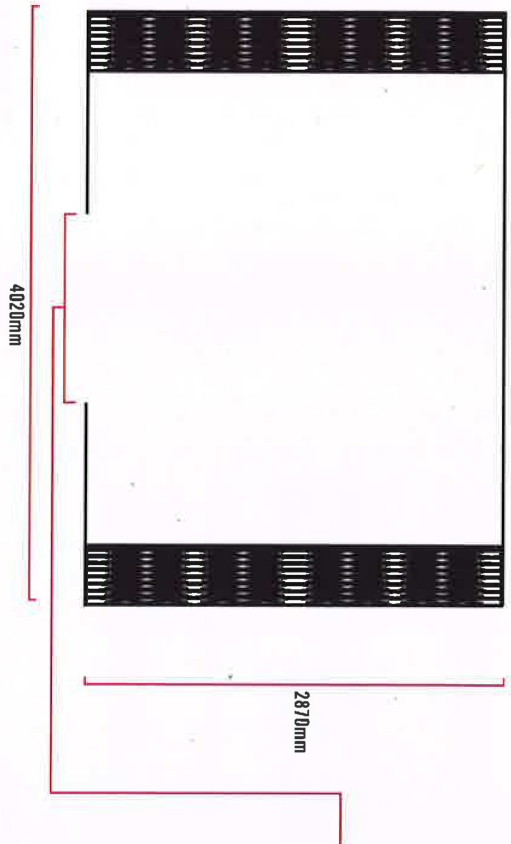

Grille Closed

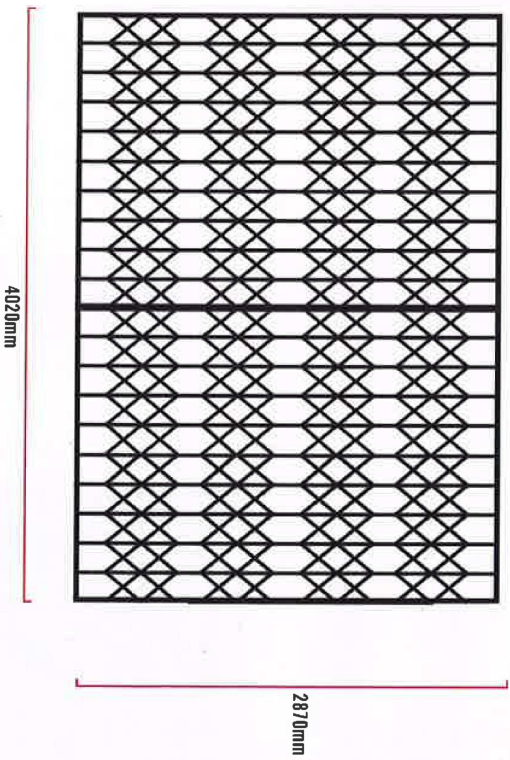

WS 1.2 EWAPD

19/10/2017

DESIGNED by GOOD PEOPLE

h@designbygoodpeople.com 0208 193 0098
Contact: Lee Newman


CURRENT SHUTTER REMOVED
NEW COLLAPABLE GATES INSTALLED OUTSIDE OF WINDOWS
BALANISED IN BLACK FOR OUTDOOR USE
LOCK IN MIDDLE
REMOVABLE TRACK ACROSS DOOR
CONTRACTORS TO PROVIDE FINAL DRAWINGS

BLACK

PLEASE NOTE:
CONTRACTORS SHOULD TAKE THEIR OWN MEASUREMENTS AND ADAPT
ARTWORK WITHOUT STRETCHING OR ALTERING THE TYPE.



Show search results for 6 Winds...

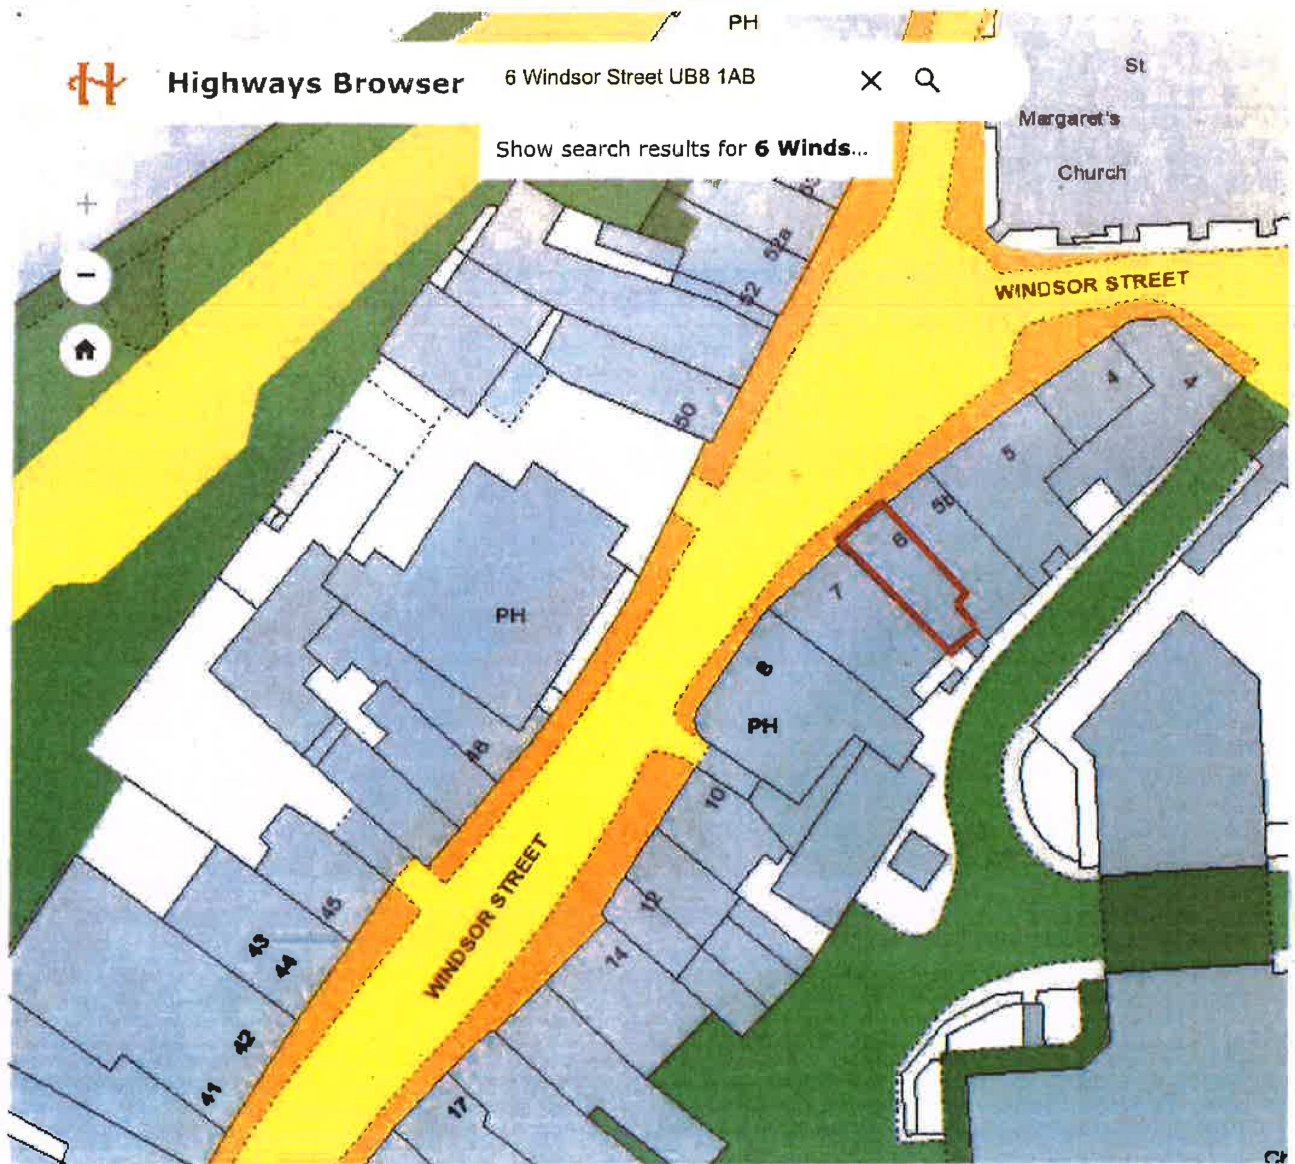

21 NOV 2017

505533 184062 Meters

10m

