



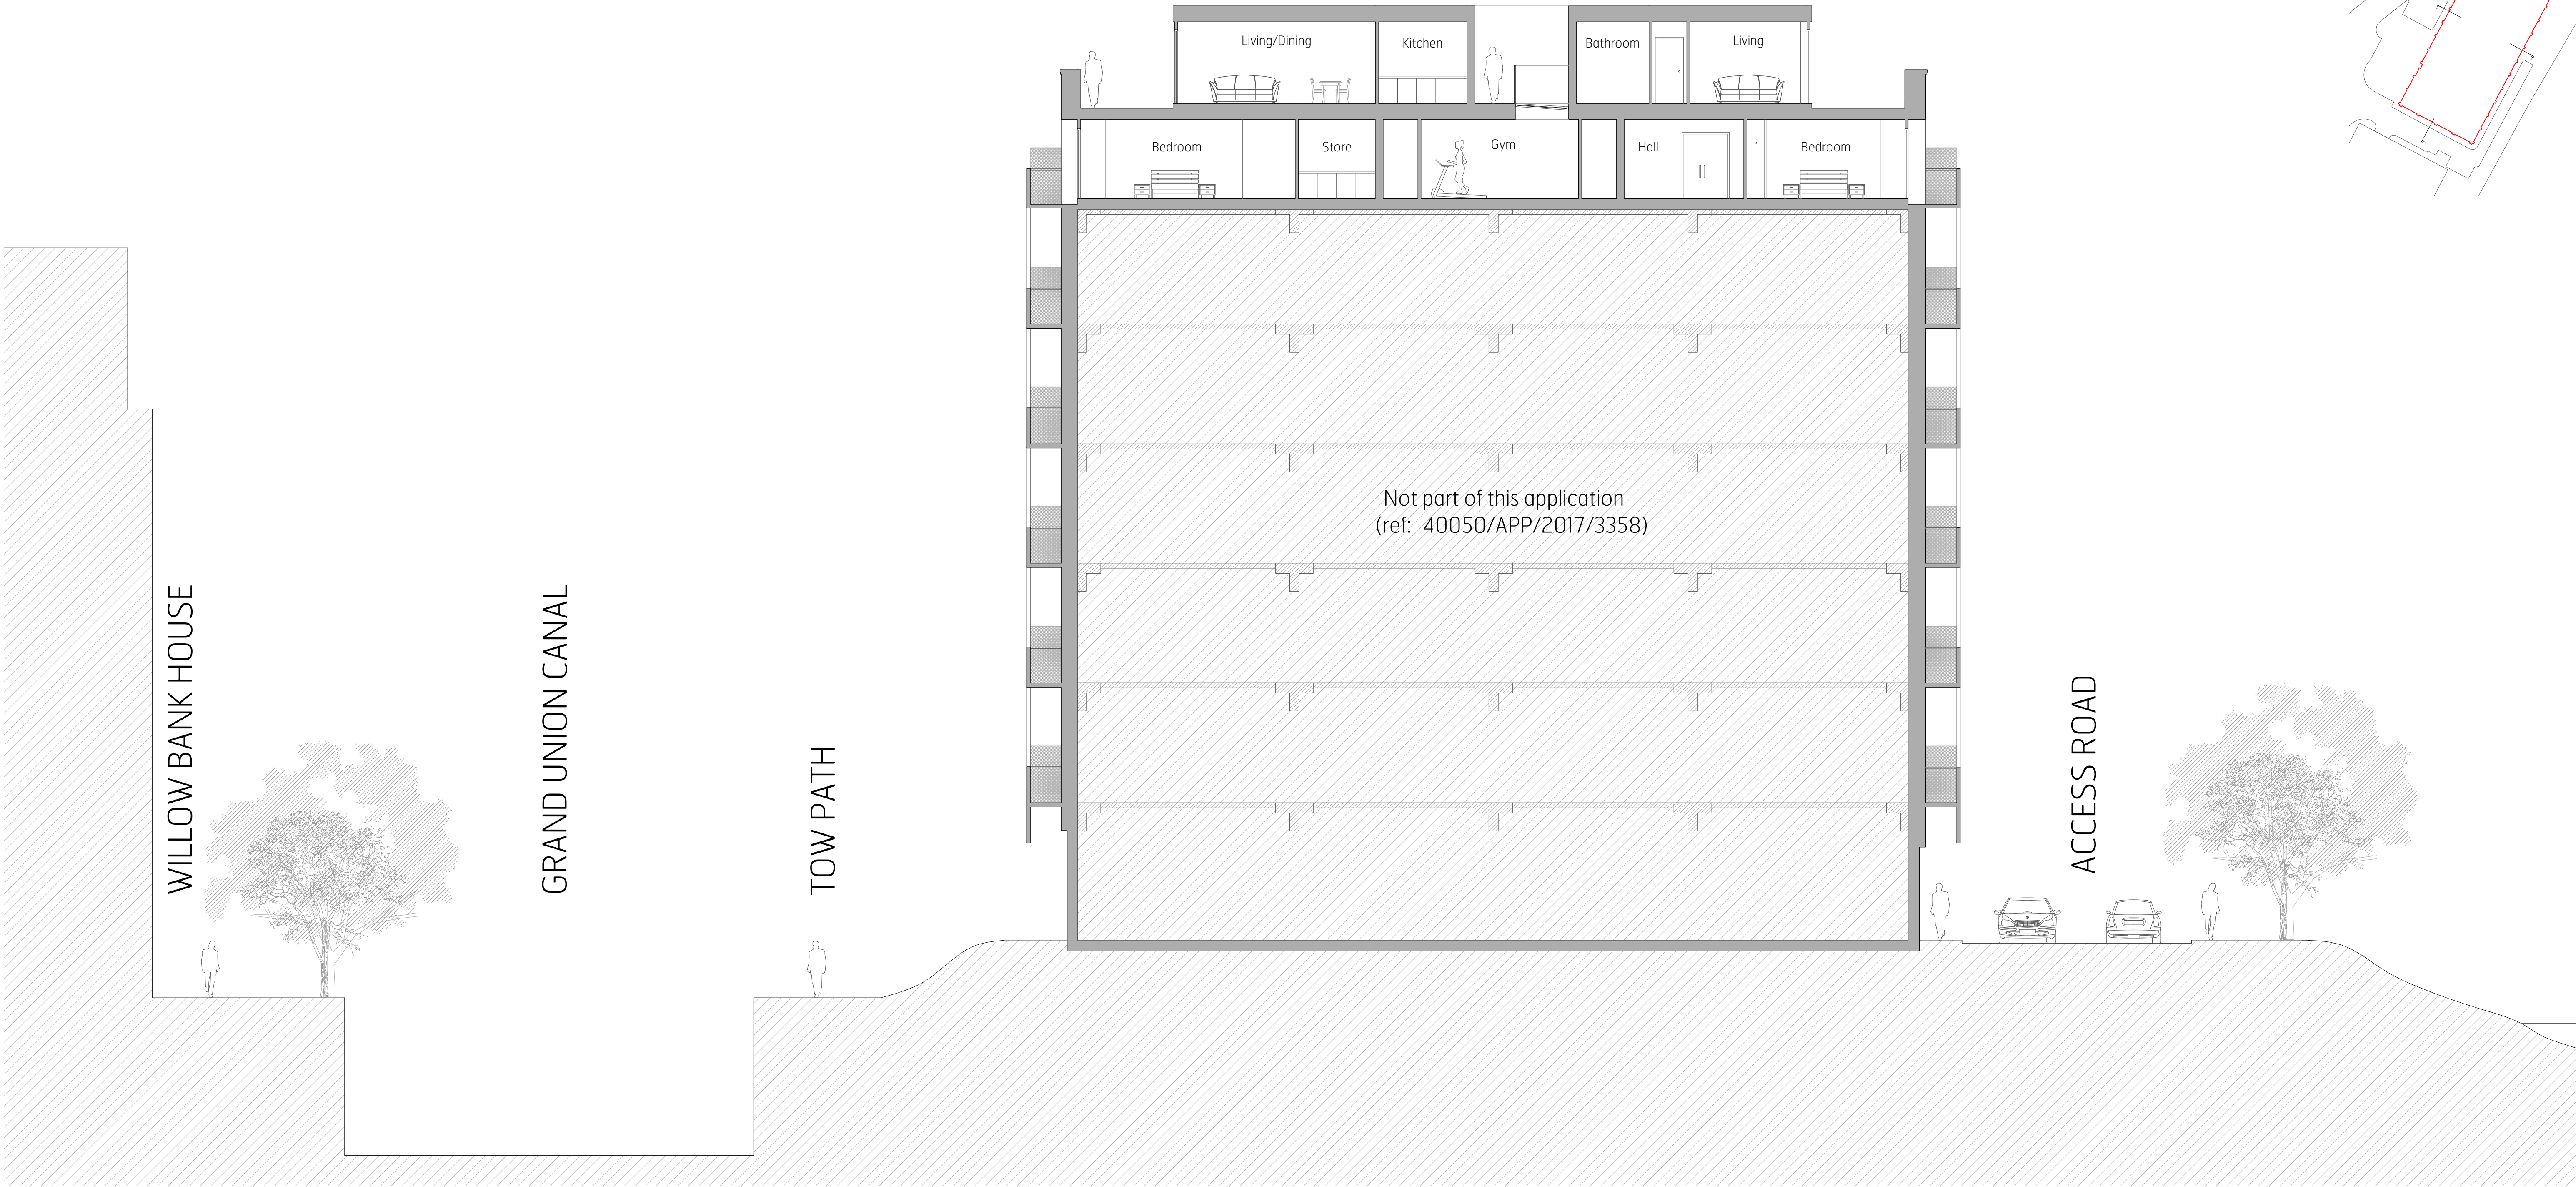

Proposed Section AA
1/100 @A1

Proposed Roof Extension Section

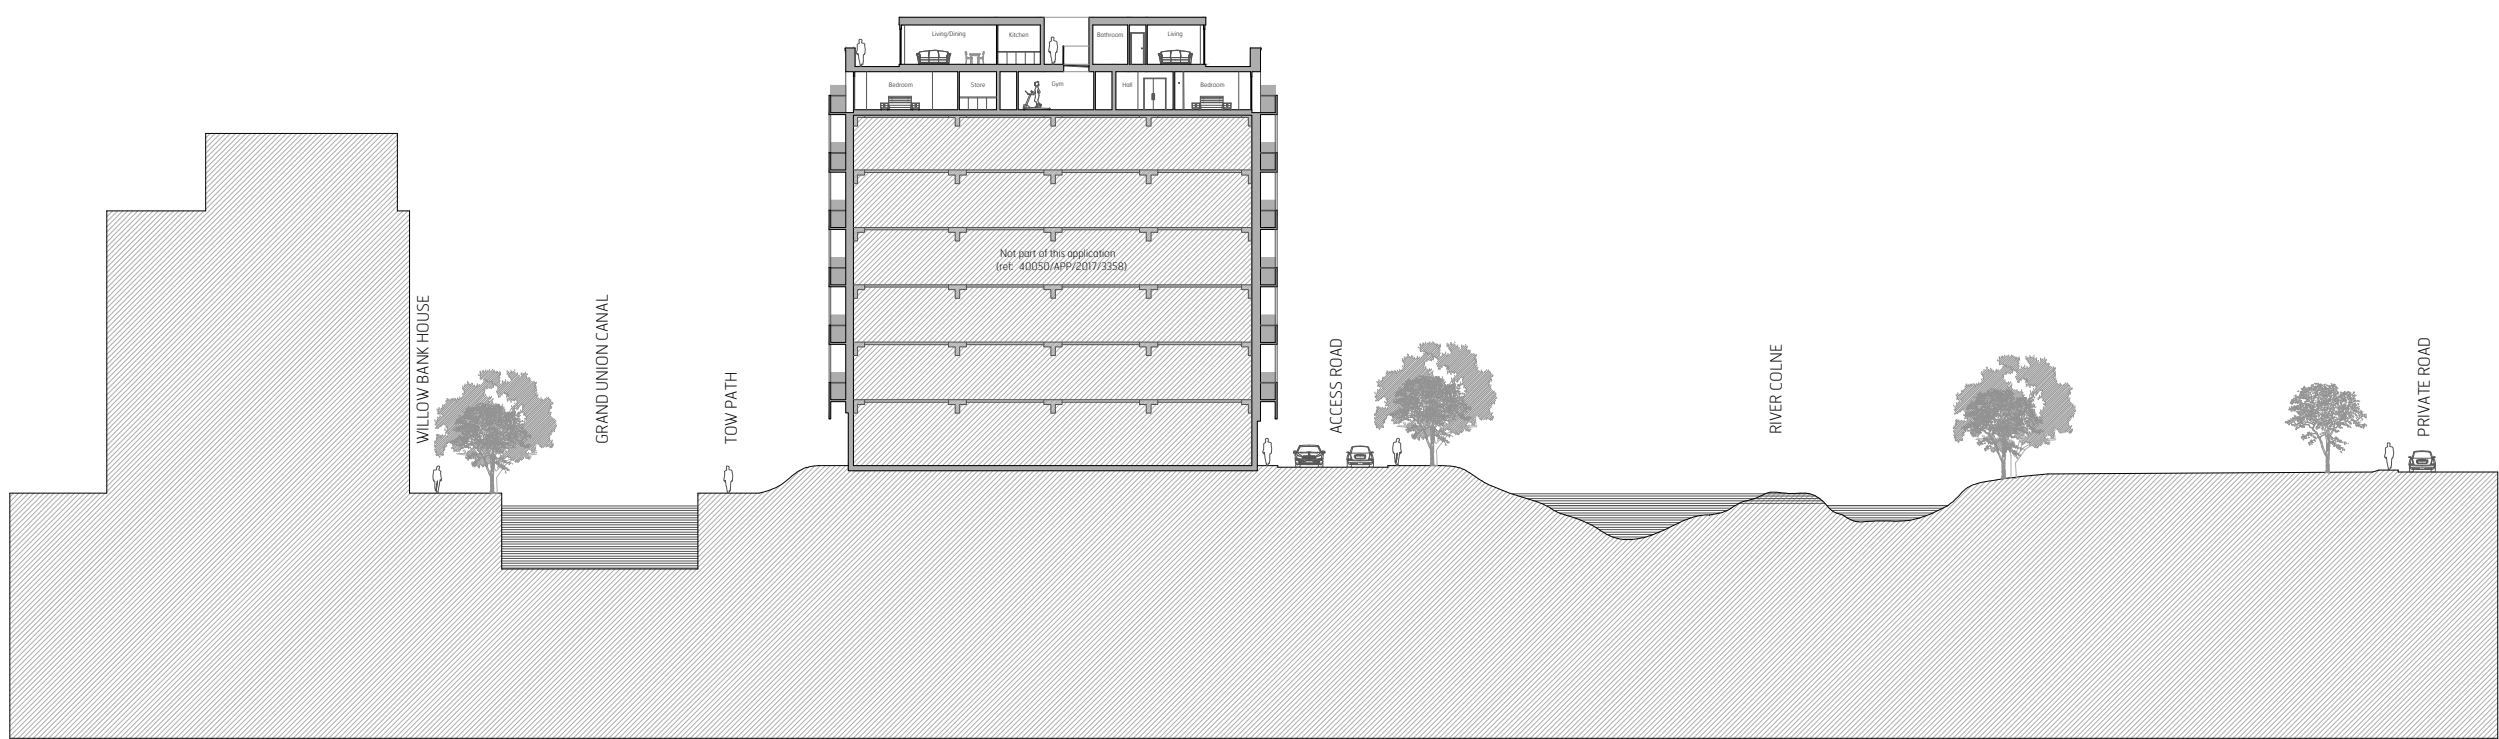

Proposed Section AA
1/500 @A1

Brooks Murray Architects
The Arts Building, Morris Place, N4 3JG
+44 (0)2077399955 admin@brooksmurray.com

brooks
murray

CLIENT:
BYM Capital
JOB:
Bridge House
Uxbridge
UB8 1HS
DRAWING TITLE:
Proposed
Section AA
SCALE:
1:100@A1
DATE:
May 2018
STATUS:
Planning
DRAWING NUMBER: 1066.01-300 REV: - ISSUED BY: OB