



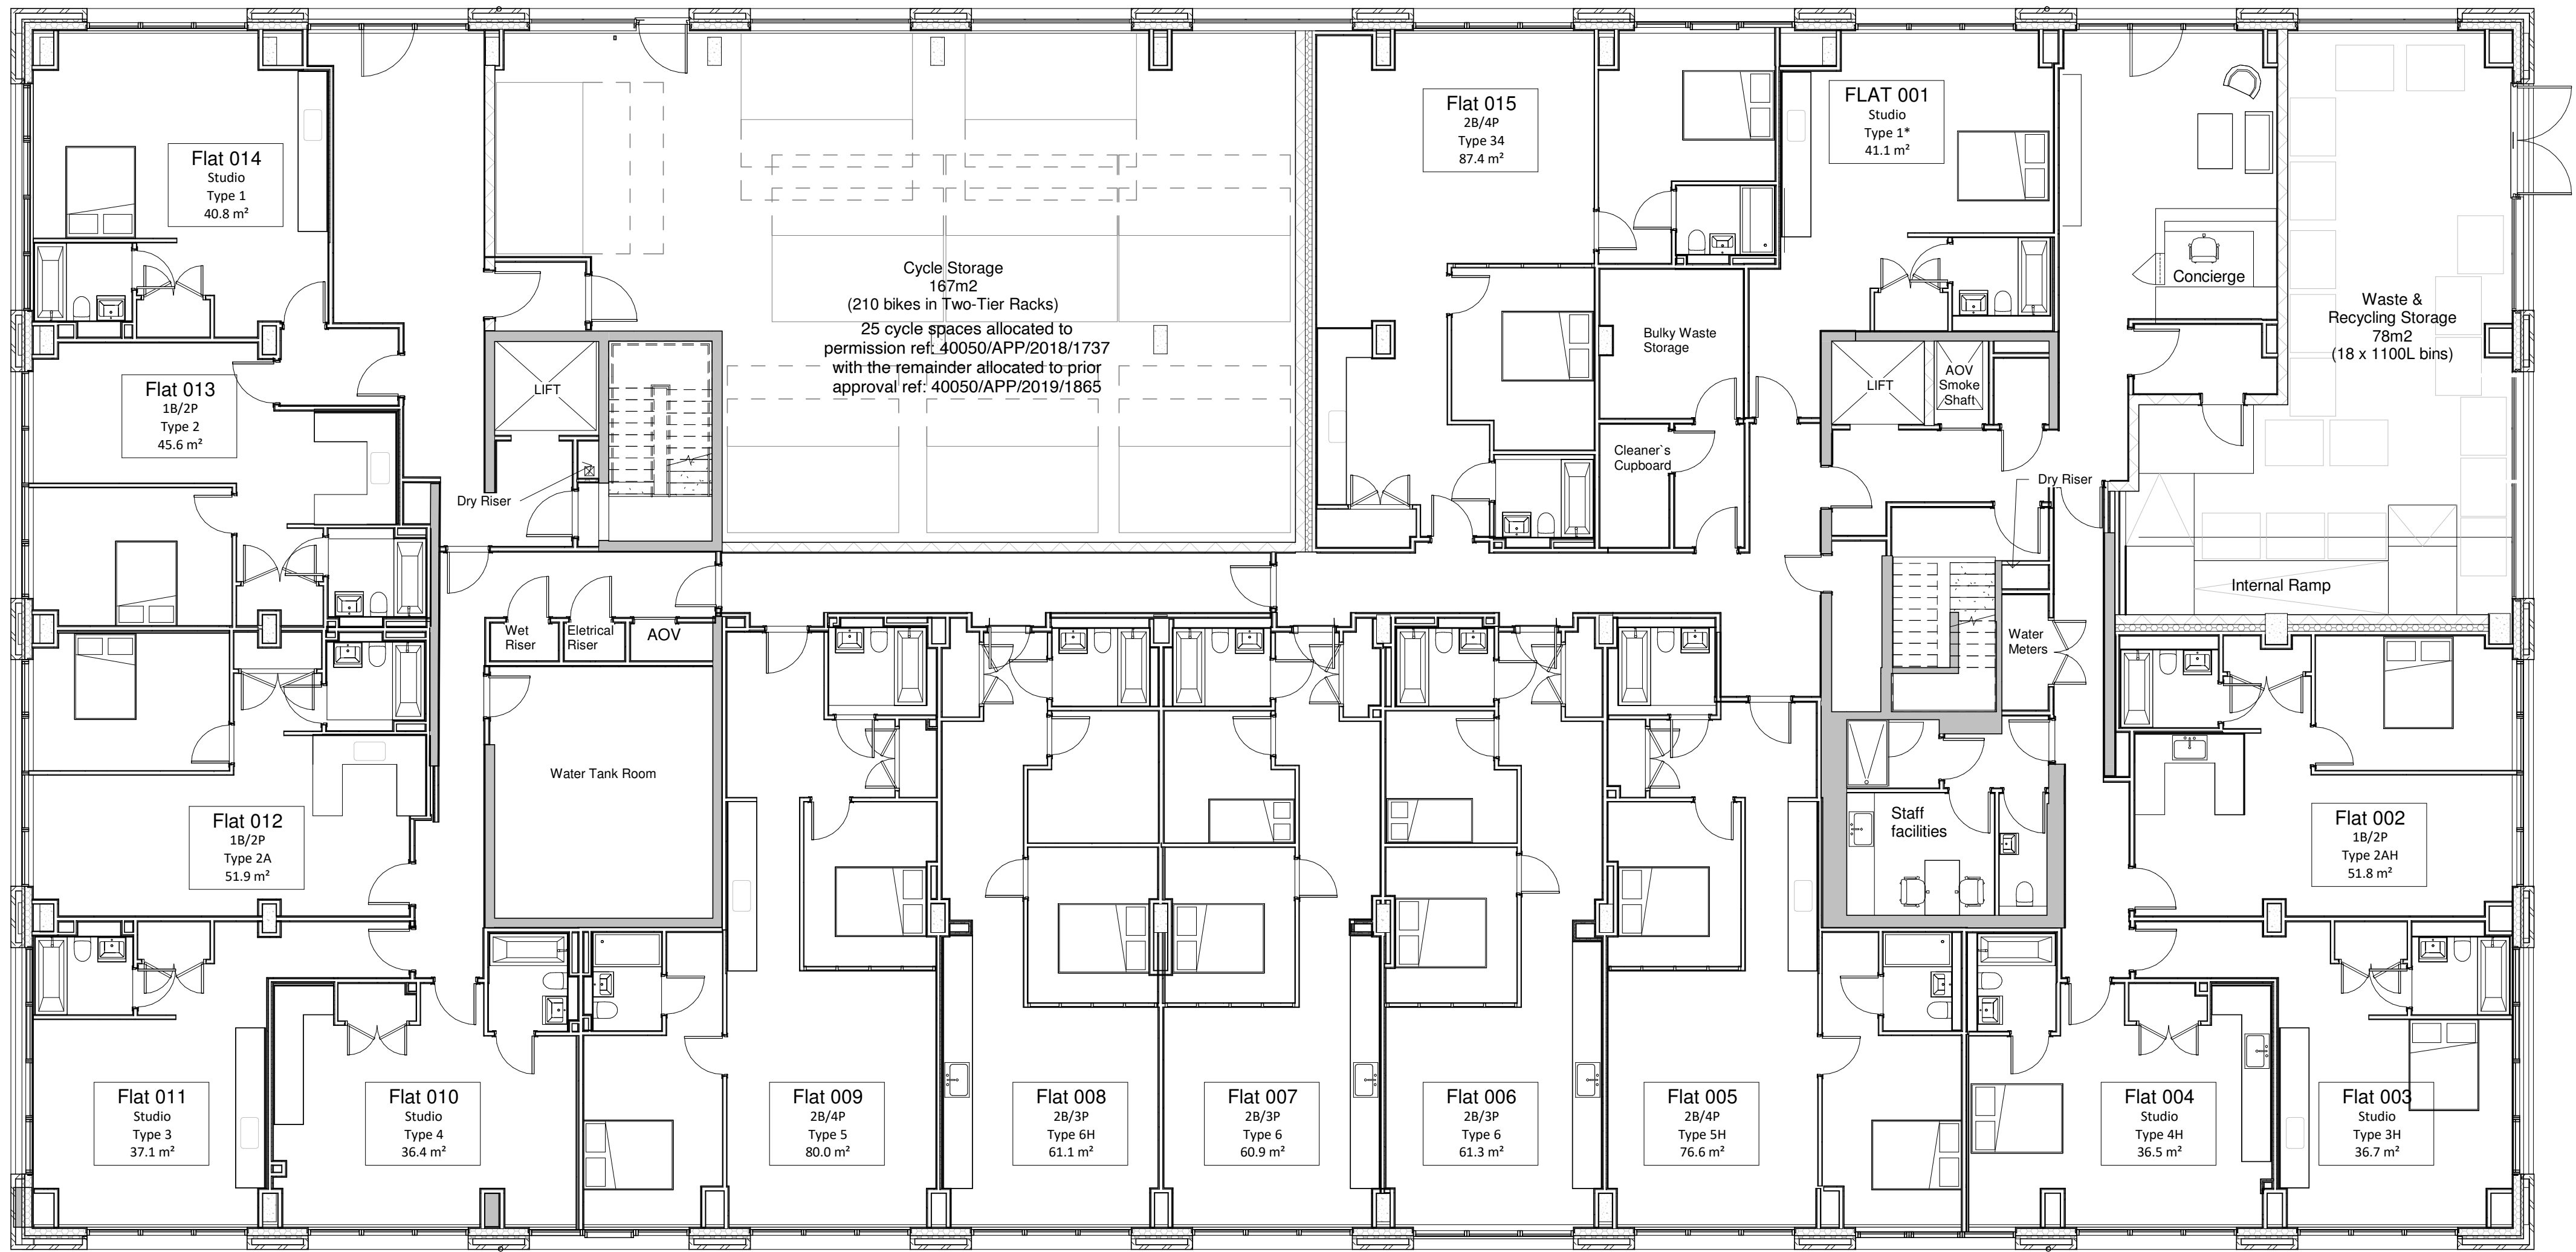

FOR INFORMATION ONLY
All areas are approximate

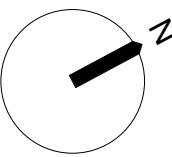

Brooks Murray Architects
The Arts Building, Morris Place, London, N4 3JG
+44 (0)20 77399555 architects@brooksmurray.com

**brooks
murray**

CLIENT
Xone Kontrol

JOB
Bridge House, Uxbridge
UB8 1HS

DRAWING TITLE
TYPICAL LAYOUT Ground
Floor

SCALE
1:100 @ A1

DATE
DECEMBER 2020

STATUS
PLANNING

DWG NO. REV Issued by
1253.01- 160 _ D LJ

1 TYPICAL 0 Ground Floor 1_100
1 : 100