



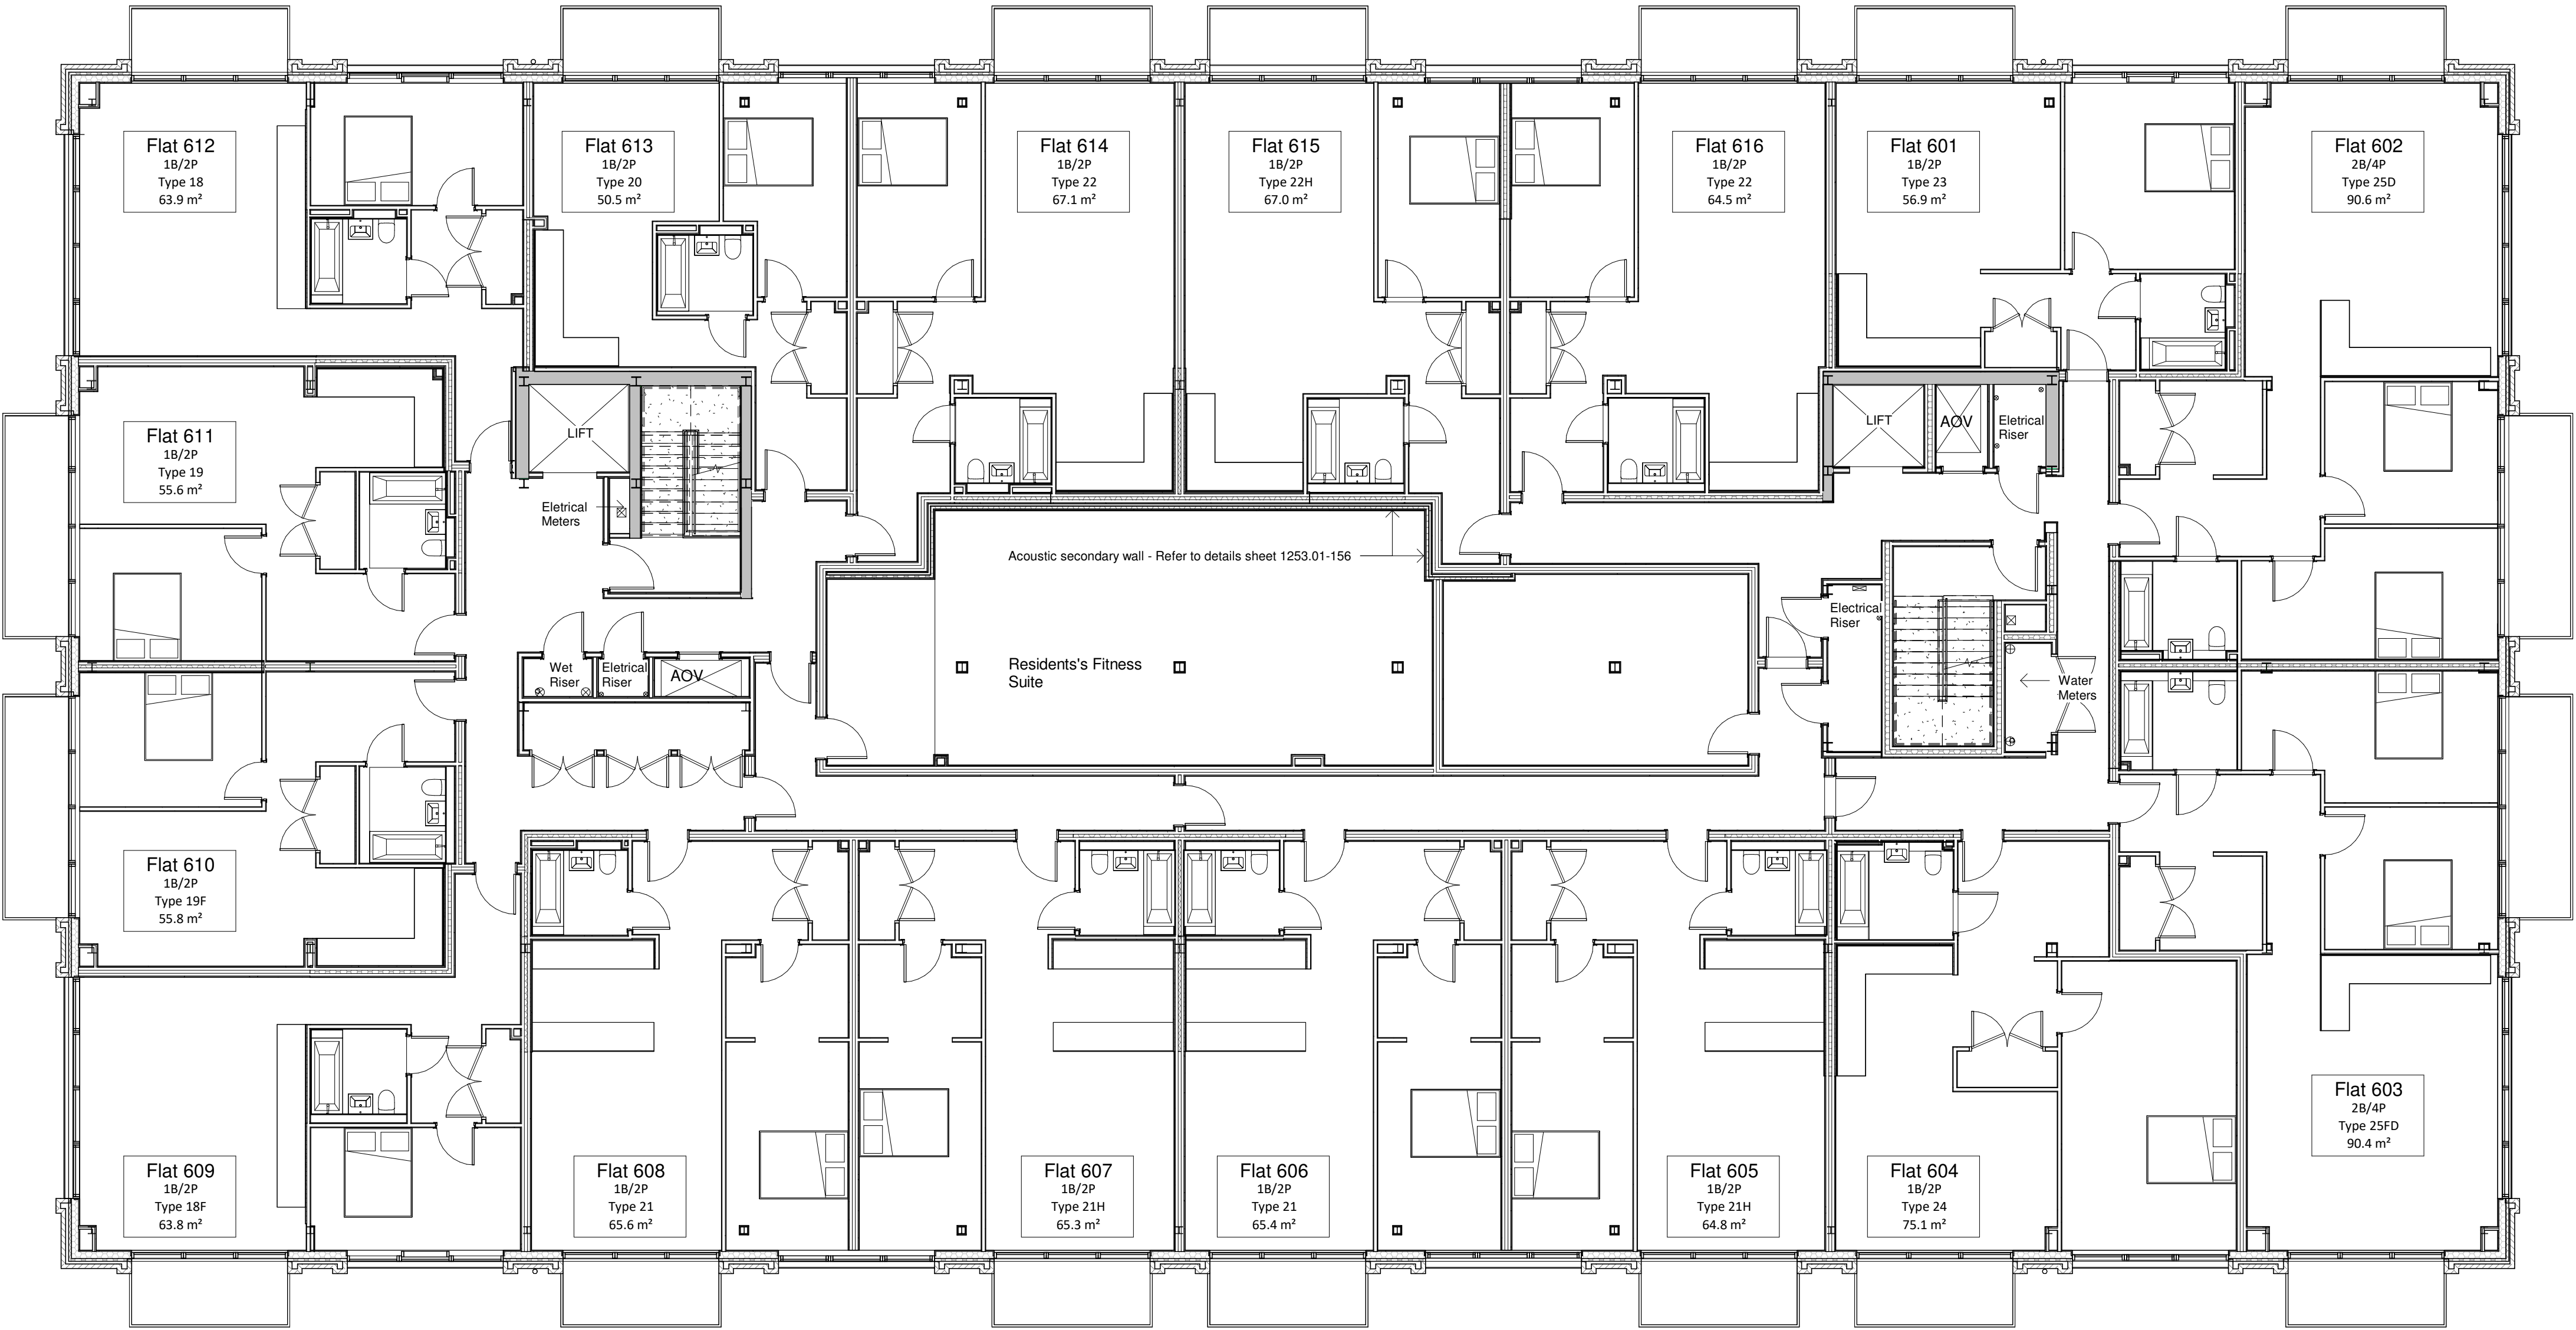

FOR INFORMATION ONLY

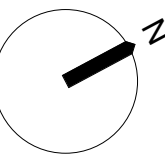

Brooks Murray Architects
The Arts Building, Morris Place, London, N4 3JG
+44 (0)20 77399555 architects@brooksmurray.com

brooks
murray

CLIENT
Xone Kontrol

JOB
Bridge House, Uxbridge
UB8 1HS

DRAWING TITLE
TYPICAL LAYOUT Sixth Floor

SCALE
1:100 @ A1

DATE
DECEMBER 2020

STATUS
PLANNING - EXTENSION

DWG NO. REV Issued by
1253.01- 162_A LJ

1 TYPICAL 6th Floor 1_100
1:100

