


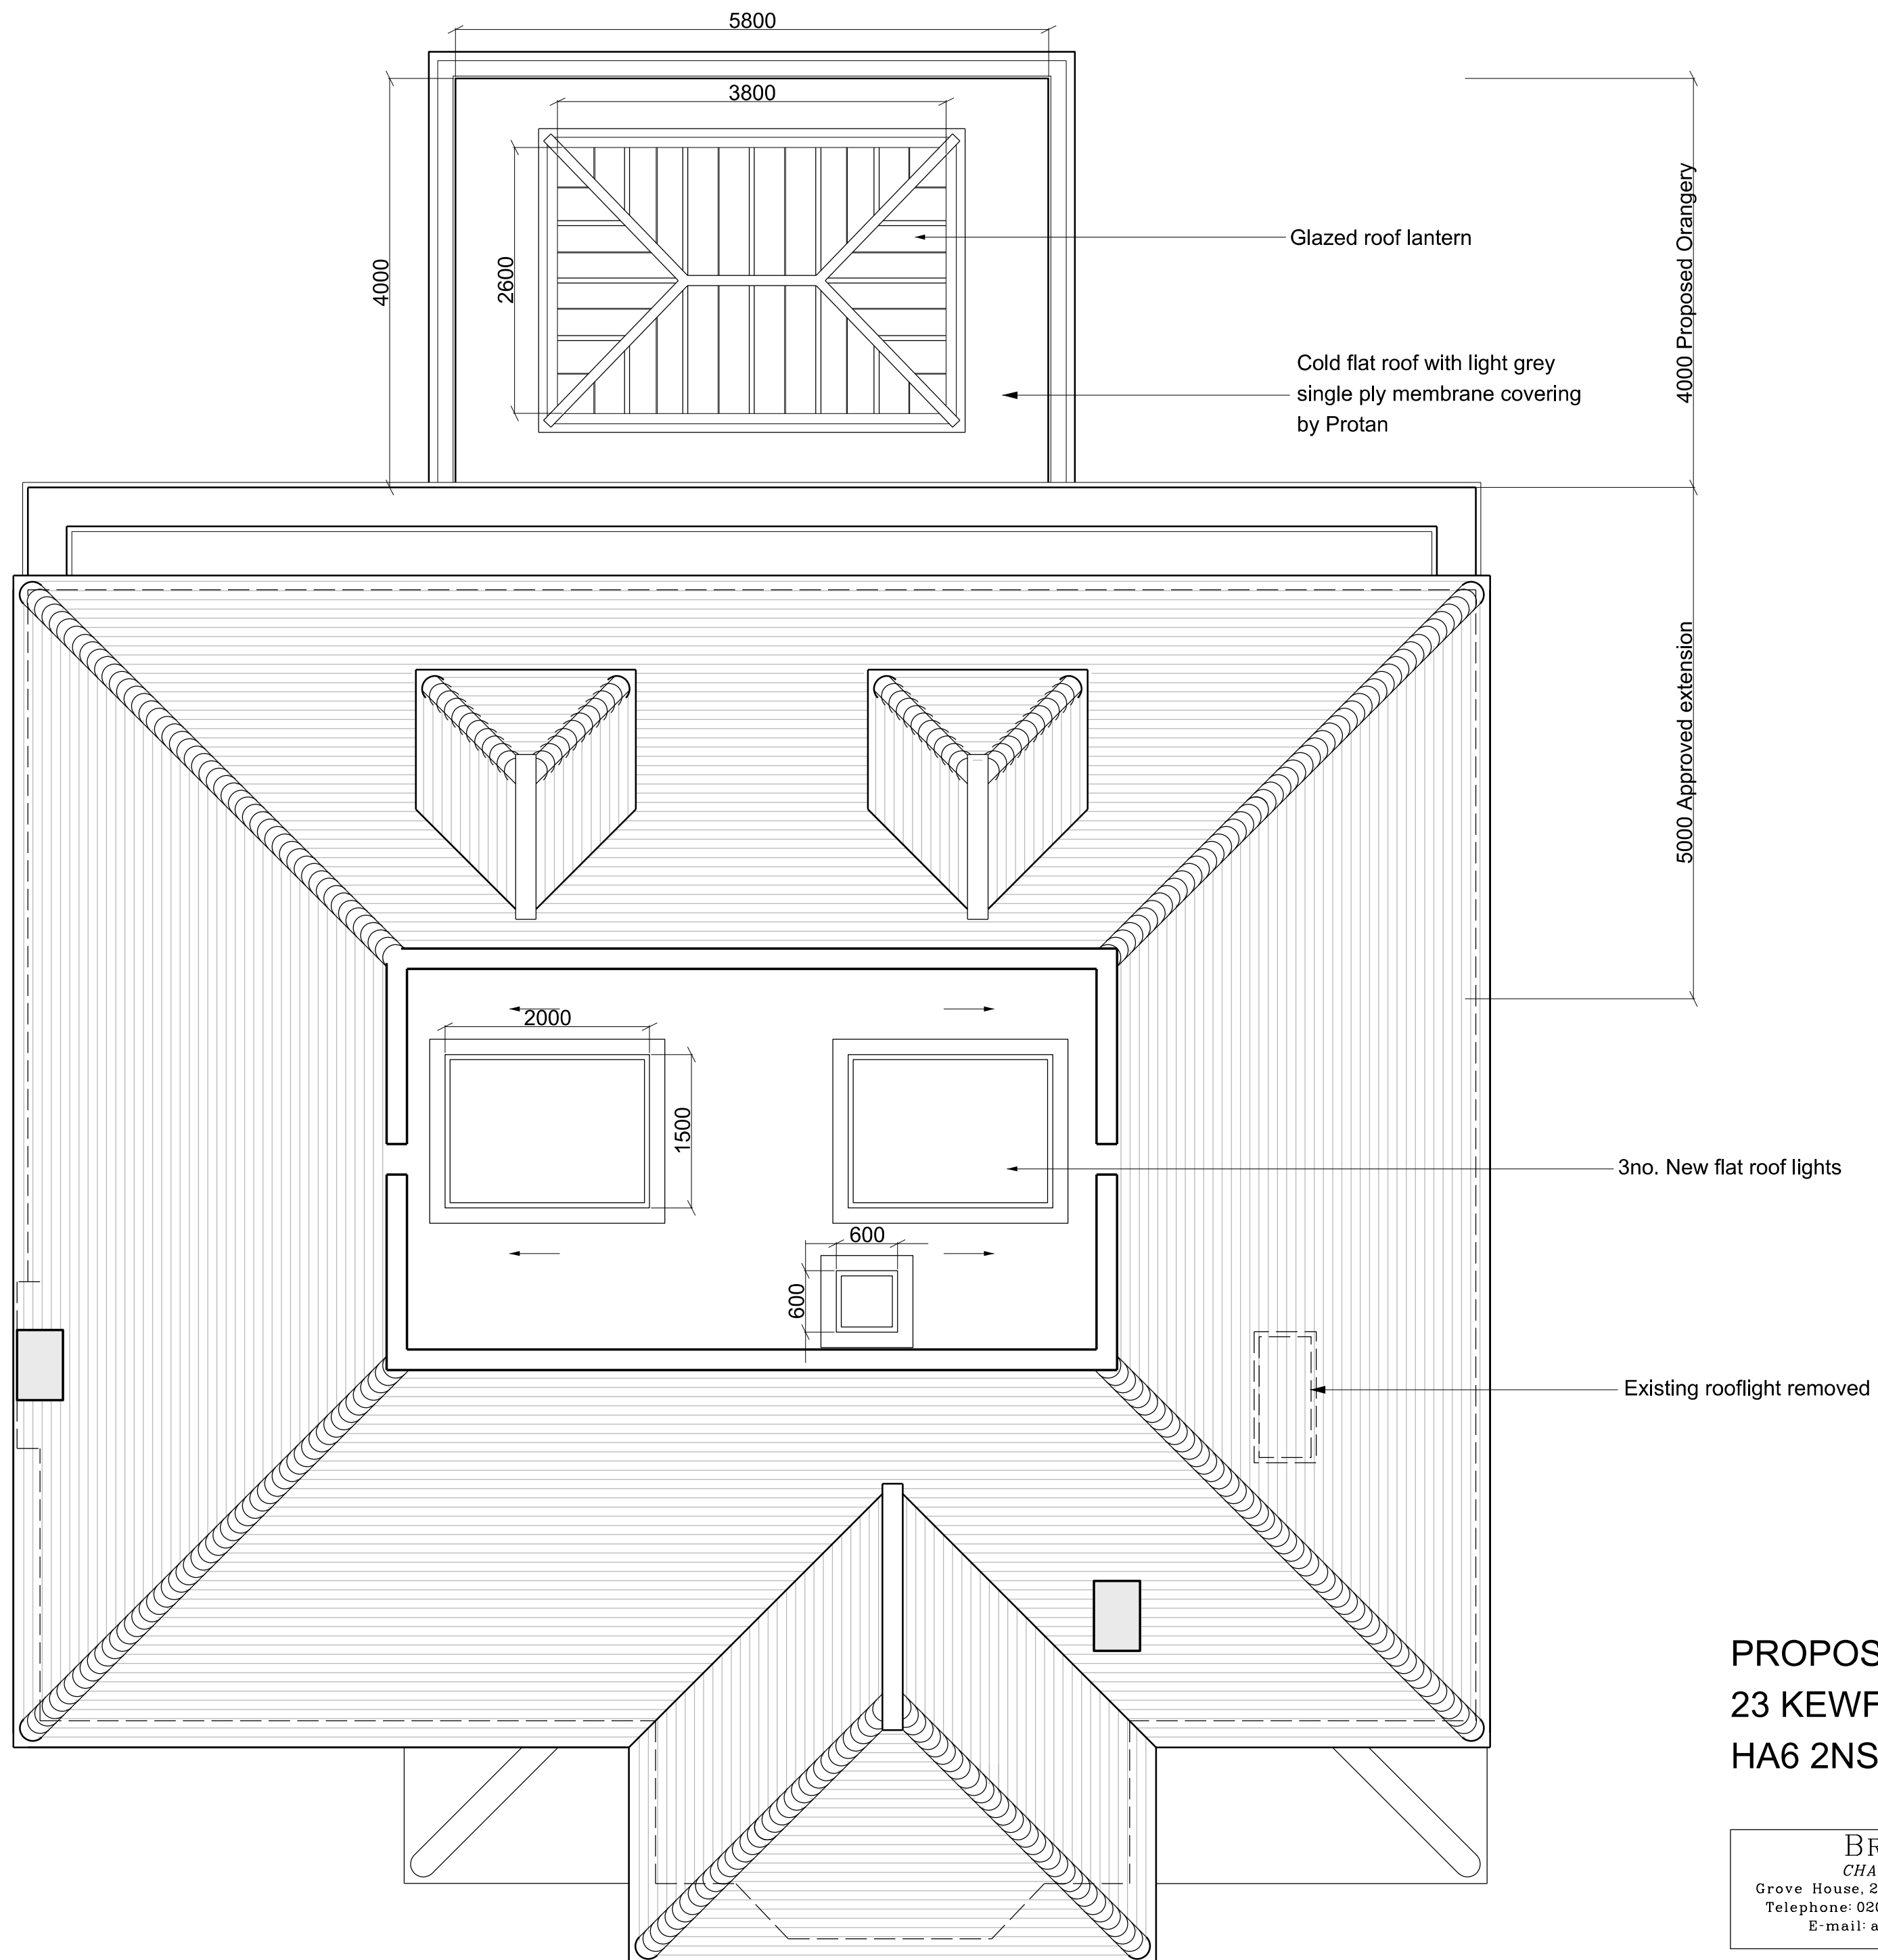

PROPOSED ORANGERY ROOF PLAN
23 KEWFERRY ROAD, NORTHWOOD,
HA6 2NS

BRILL ■ OWEN		SCALE	1:50 @ A2
CHARTERED ARCHITECTS		DATE	DRAWN
Grove House, 2B Lichfield Grove, London N3 2JP		Mar 16	LQ
Telephone: 020 8349 0037 Fax: 020 8349 0092		DRG.NO.	16/870 /P02
E-mail: architects@brillowen.co.uk			