



NO.138

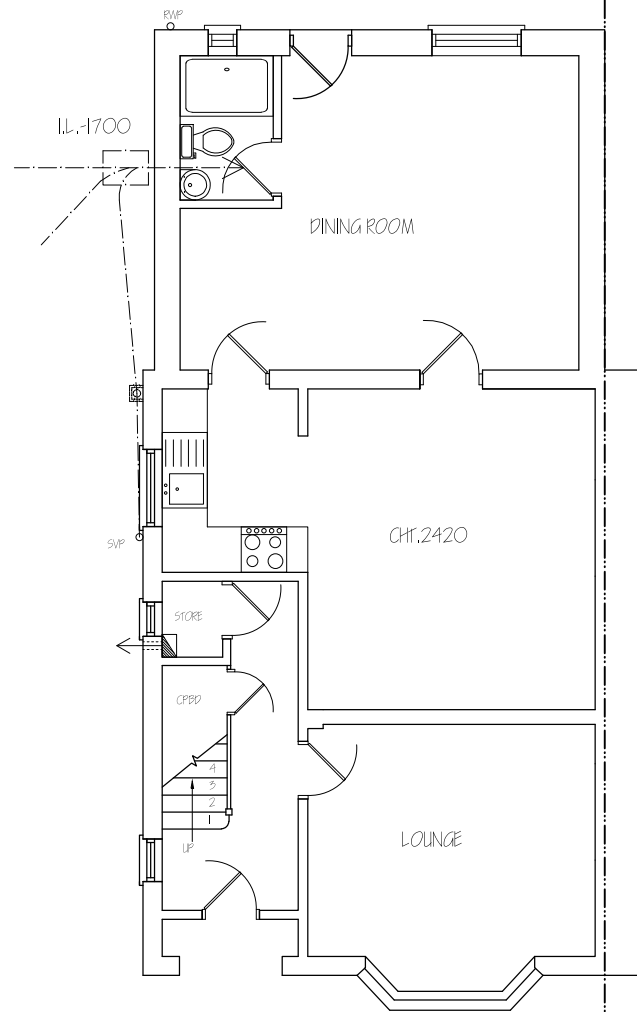

EXISTING GROUND FLOOR PLAN

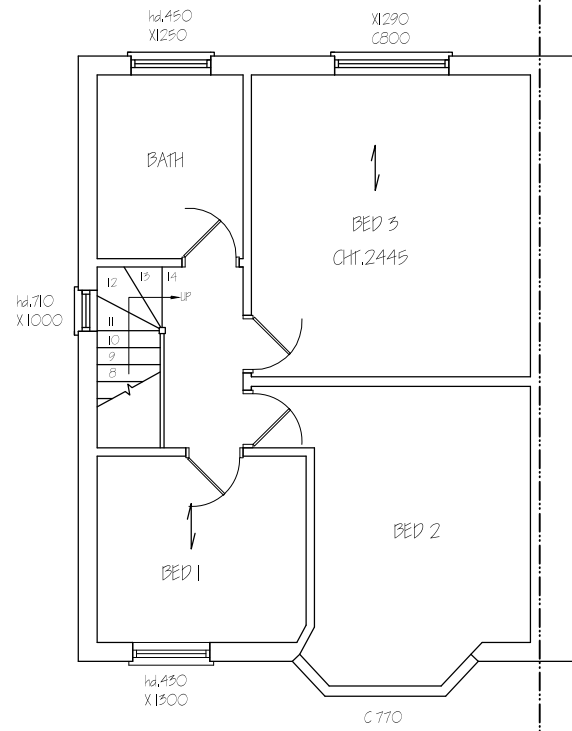

EXISTING FIRST FLOOR PLAN

Nigel Fallon, B.Sc. (Hons)MBEng. 07768-408525		ADDRESS: 140, NORTH HAYDE ROAD, HAYES, UB3 4NQ.	
Planning & Development Consultant, Building Engineer.		NO. - 01 REV.	
349, Chartridge Lane, Chesham, HP5 2SH.		DRAWING TITLE: EXISTING FLOOR PLANS	DATE: 13/01/2018
SCALE - 1:100		DRG. PAPER SIZE: A3	

