




EXISTING REAR ELEVATION

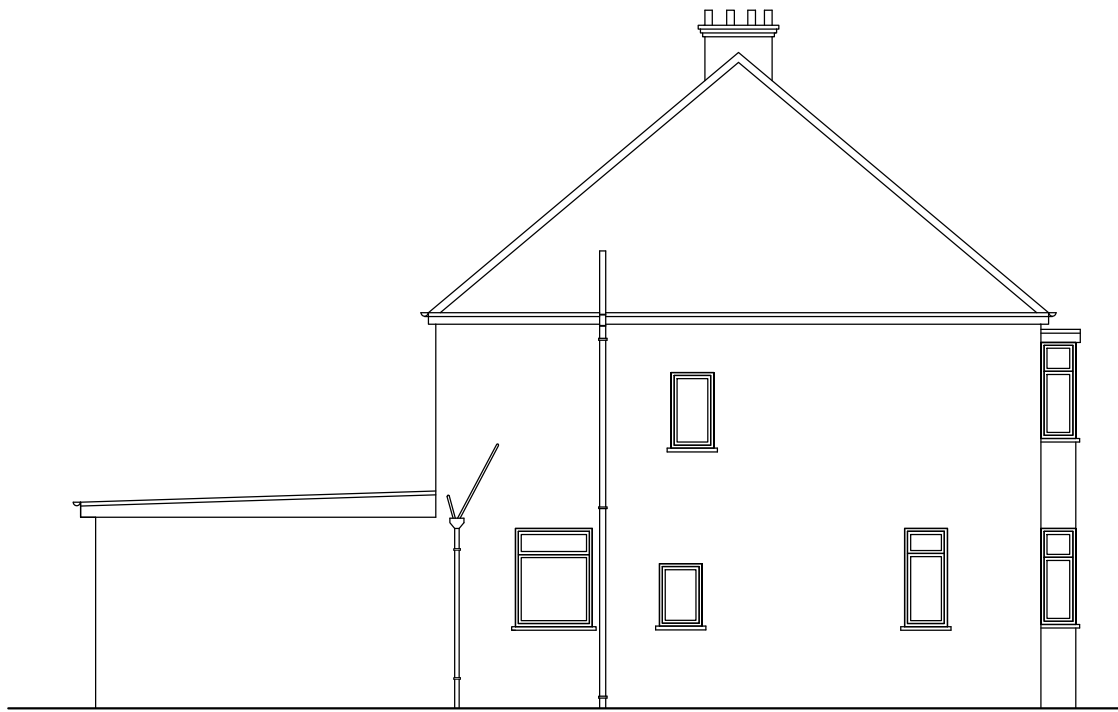

EXISTING SIDE ELEVATION

**Nigel Fallon, B.Sc. (Hons)MBEng. 07768-408525**

**Planning & Development Consultant, Building Engineer.**

**349, Chartridge Lane,  
Chesham, HP5 2SH.**

**DRAWING TITLE: EXISTING/ PROPOSED ELEVATIONS**

**SCALE - 1: 100**


**DATE: 13/ 01/ 2018**

**ADDRESS:  
140, NORTH HYDE ROAD,  
HAYES, UB3 4NQ.**

**NO. - 03**


**REV:**

**DRG. PAPER SIZE: A3**

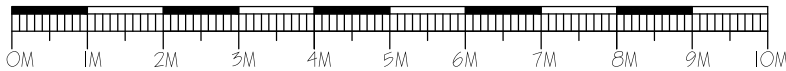

PROPOSED REAR ELEVATION

|                                    |                           |         |
|------------------------------------|---------------------------|---------|
| HIP > GAB.                         | 0,555<br>14,12m²<br>4,02m | 18,92m³ |
| DORMER                             | 4,56m²<br>5,98m           | 27,27m³ |
| TOTAL =                            |                           | 46,19m³ |
| 44,22m³ < 50m³, THEREFORE ITS P.D. |                           |         |

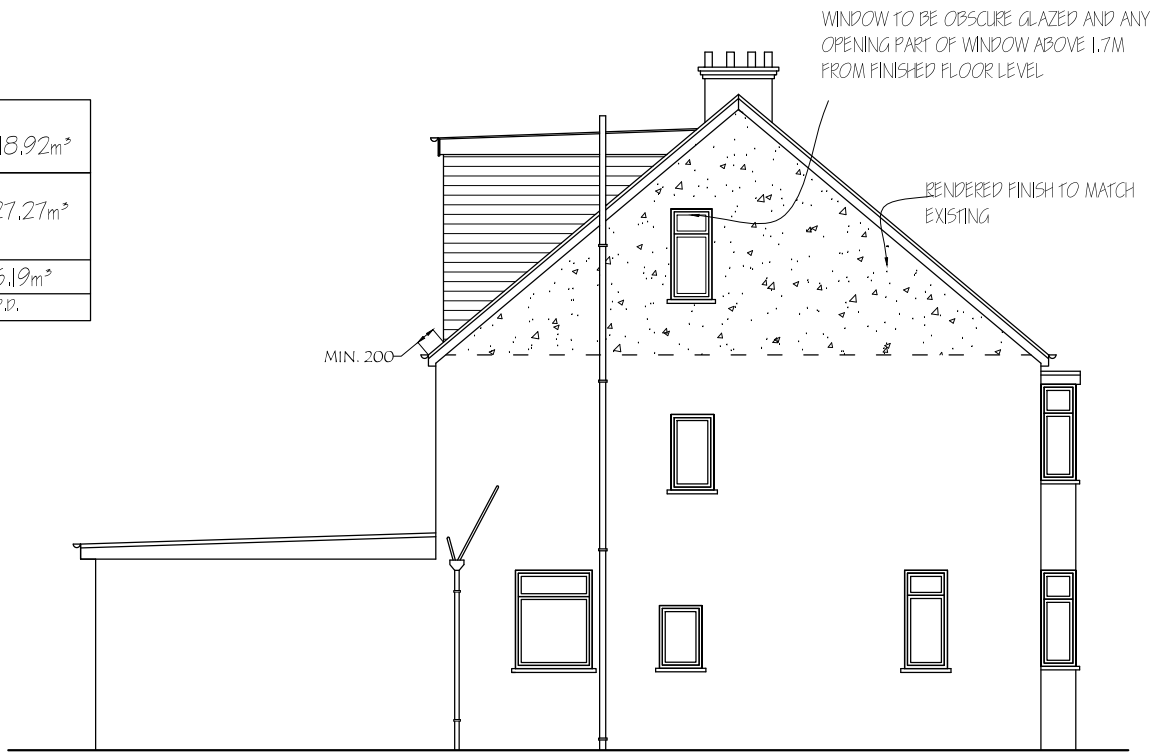

PROPOSED SIDE ELEVATION