


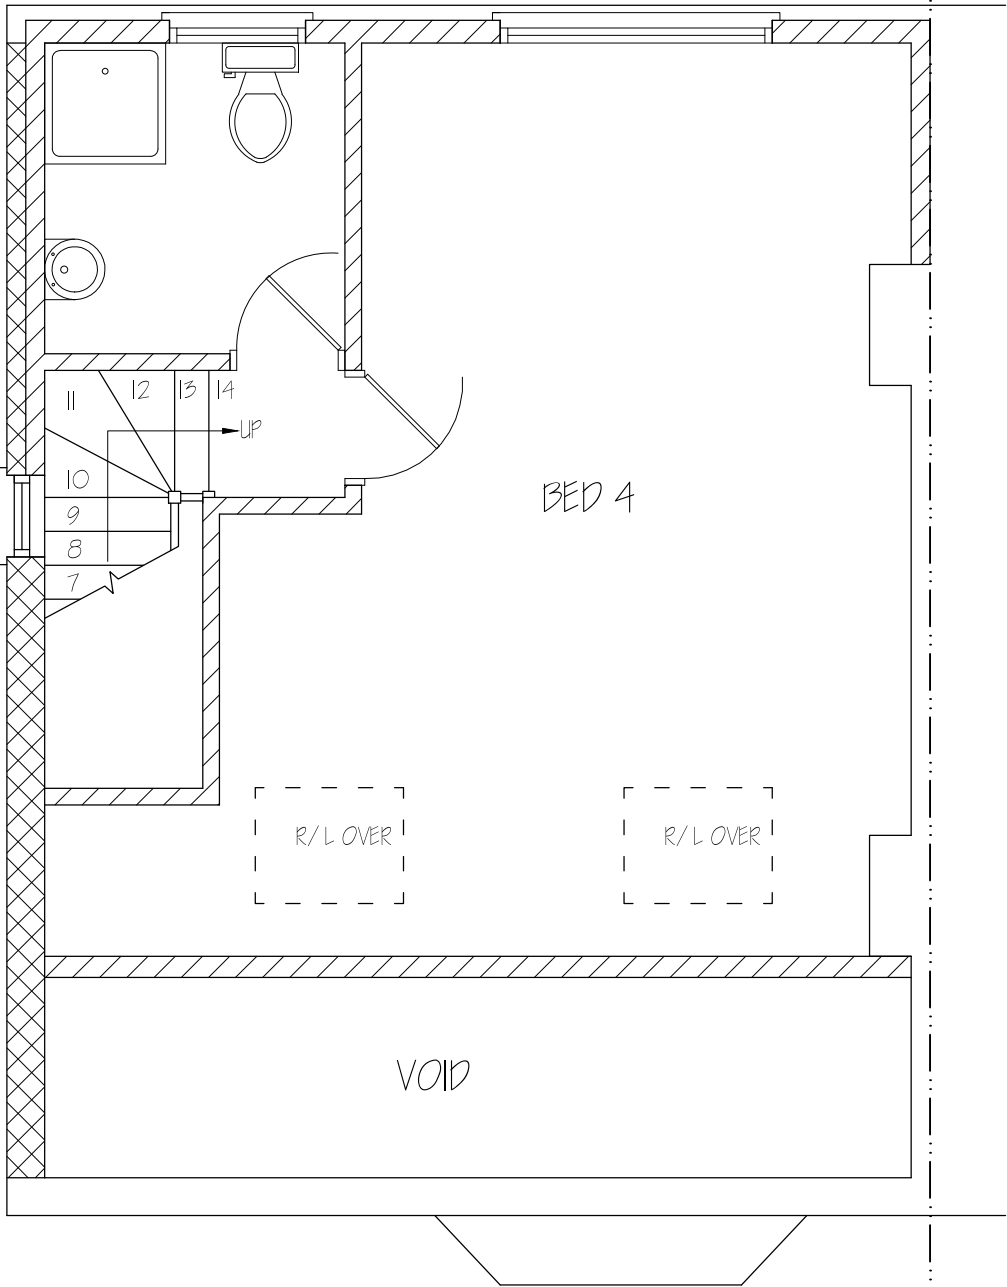

Nigel Fallon, B.Sc. (Hons)MBEng. 07768-408525

Planning & Development Consultant, Building Engineer.

349, Chartridge Lane,
Chesham, HP5 2SH.

DRAWING TITLE: PROPOSED SECOND FLOOR PLAN

SCALE - 1: 50

DATE: 13/ 01/ 2018

ADDRESS:
140, NORTH HYDE ROAD,
HAYES, UB3 4NQ.

NO. - 06

REV:

DRG. PAPER SIZE: A3

