



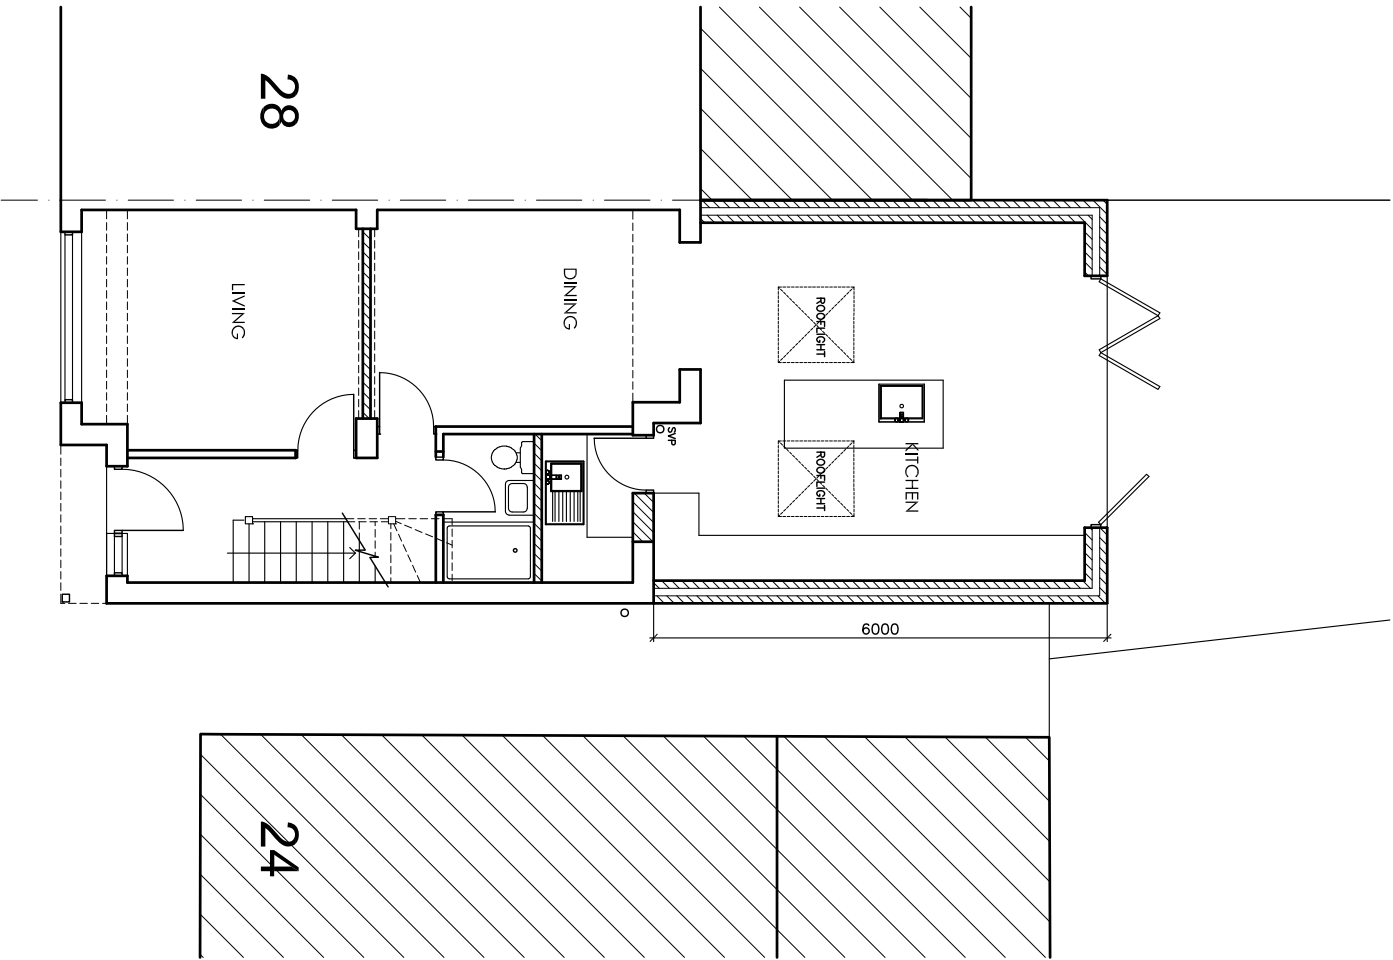

GROUND FLOOR PLAN

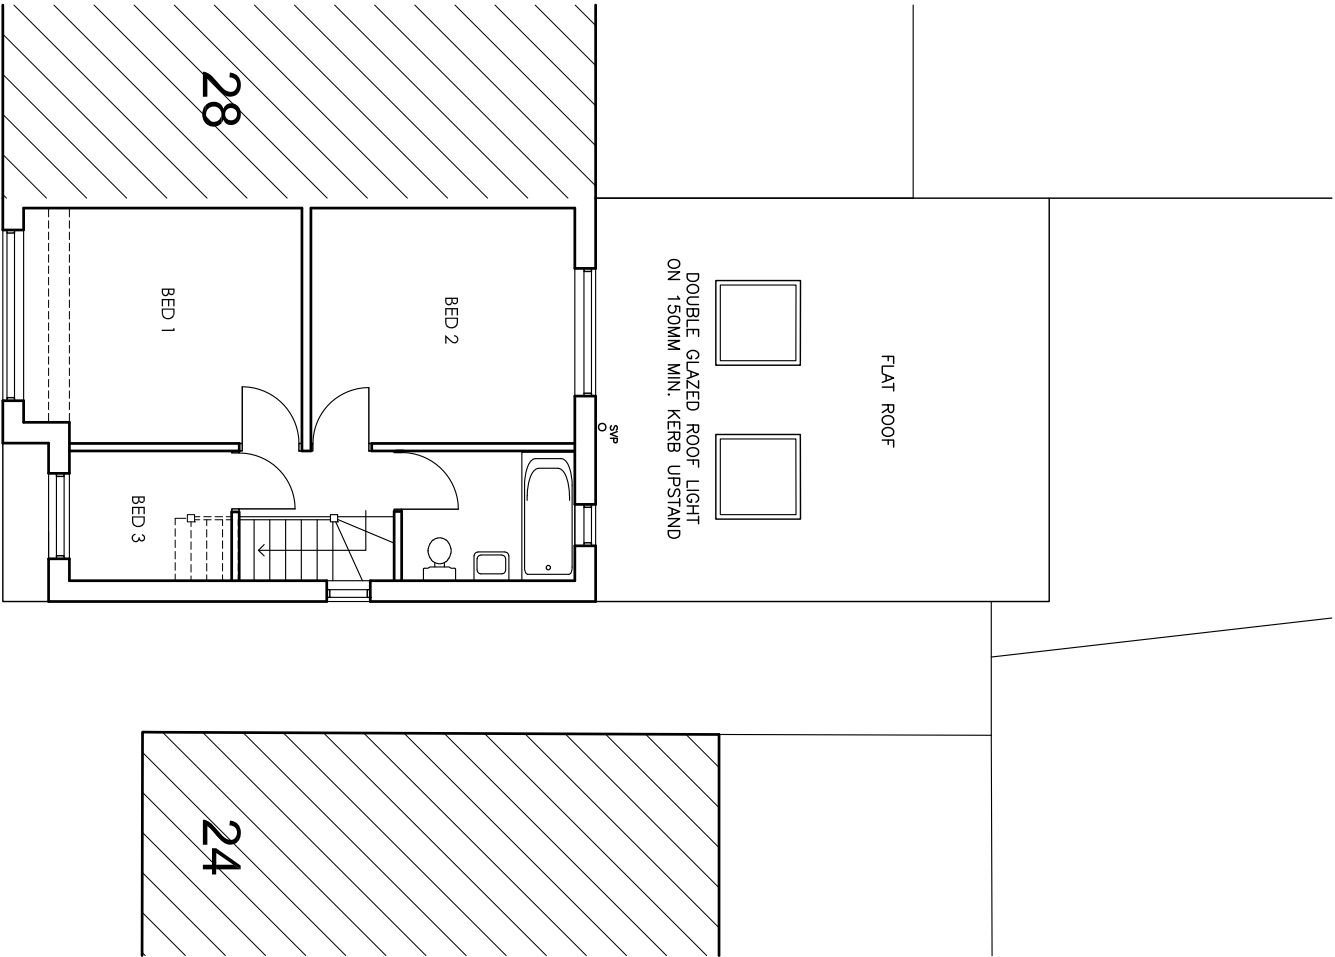

FIRST FLOOR PLAN

No.	Revision	Date	Notes	SCALE BAR - METRES											
				<table><tr><td>0</td><td>1</td><td>2</td><td>3</td><td>4</td><td>5</td></tr></table>										0	1
0	1	2	3	4	5										
				Project		26 WOOD END GREEN ROAD HAYES, UB3 2SH				Drawing Title		FLOOR PLANS AS PROPOSED			
				Scale		1:100 (A3 SHEET SIZE)				Drawn		Drawing No.			
				Date		AUGUST 2021				Checked		Revision			
												21/118/104			