

NOTES



Revision	Rev	Notes	Date
A	1	Planning Issue	08/10/2021

KEY

	Existing walls
	Boundary line
	Level line
	1.5m head height
	1.8m head height

JOB TITLE

Proposed ground floor rear extension, floor plan redesign and all associated works at 3 Clarendon road

STATUS

Planning


DRAWING TITLE

Existing Floor Plans


CLIENT

Lesley Ndeti

SCALE	DRAWN
1 : 100 at A3	AR
DATE	CHECKED
Oct 2021	KA
DRAWING NO., 1100	

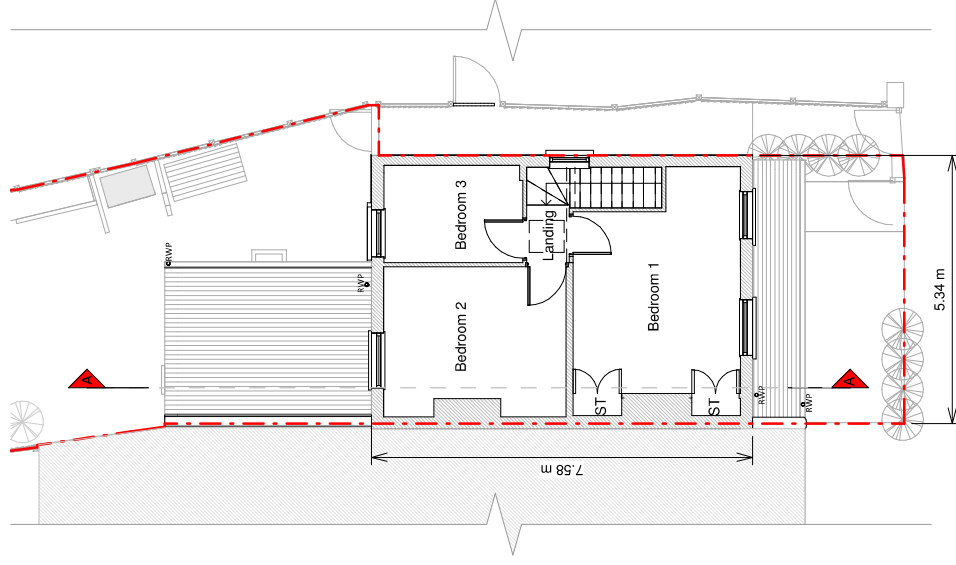

First Floor Plan

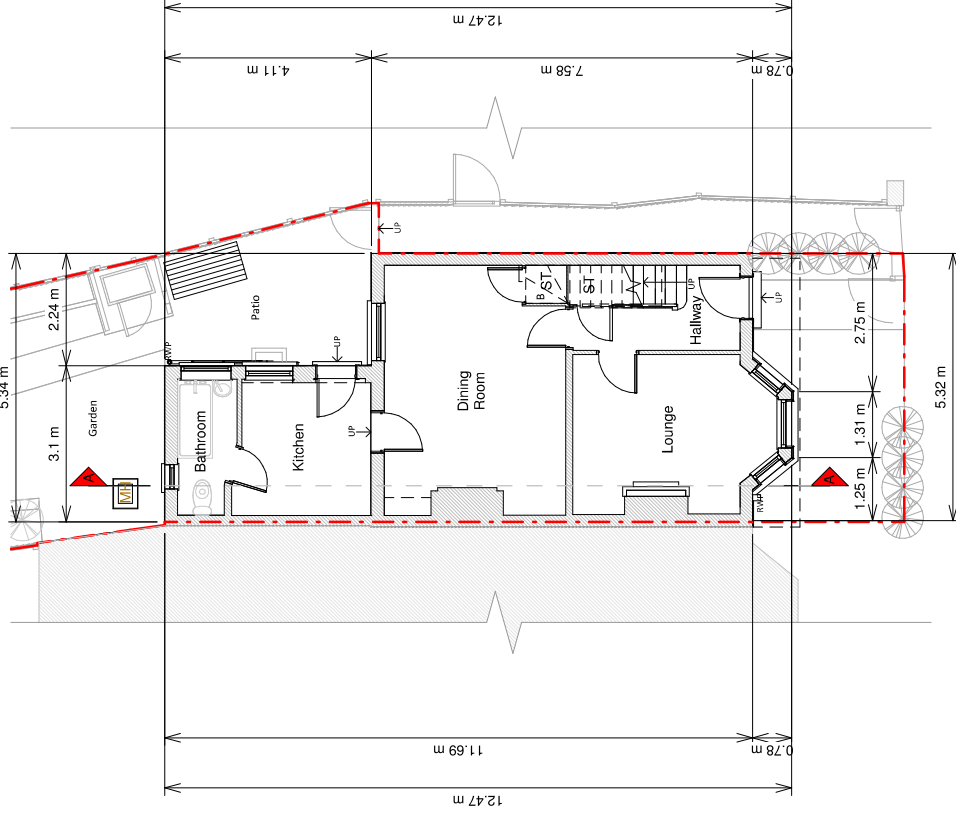

Ground Floor Plan

