

Copyright in the design and this drawing is the property of RESI. No part of this drawing may be reproduced without the written permission of RESI. This drawing must be read in conjunction with all other relevant documentation and drawings.

RESI accepts no liability for any expense, loss or damage of whatever nature and however arising from any variation which may occur between the drawings and the actual construction of the works.

Print out the actual scales for planning purposes only. All dimensions and ordering of positions must be reported as shown immediately.

NOTES

Exterior Materials:

- Brickwork / Walls - London stock brick and red brick details
- Pitched roof - Slate and clay tiles
- Windows - White uPVC casement windows
- Doors - Painted timber doors
- RWPs / Gutter's / Fascia's - Black uPVC downpipes, guttering and white painted timber fascias

Revision

Rev	Notes	Date
A	Planning Issue	08/10/2021

KEY

- Boundary line
- Level line
- Neighbouring context

JOB TITLE

Proposed ground floor rear extension, floor plan redesign and all associated works at 3 Clarendon road

STATUS

Planning

DRAWING TITLE

Existing Elevations

CLIENT

Lesley Ndeti

SCALE

1 : 100 at A3

DATE


Oct 2021

CHECKED


K.A

DRAWING NO.

B90767 - 01 - A

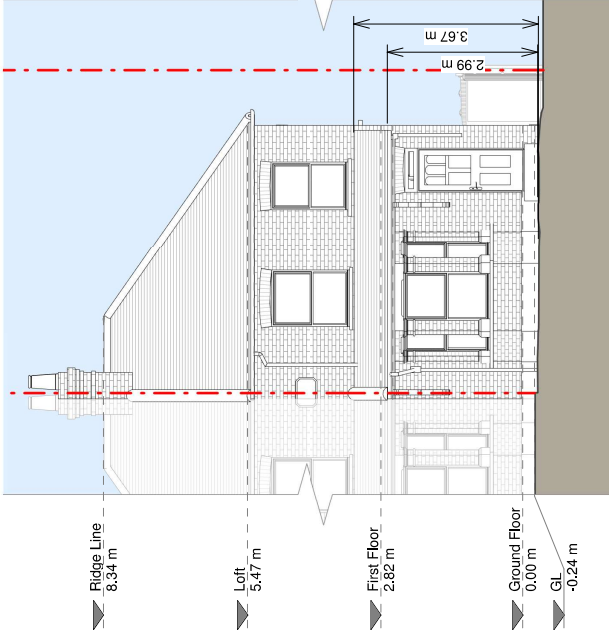

Front Elevation

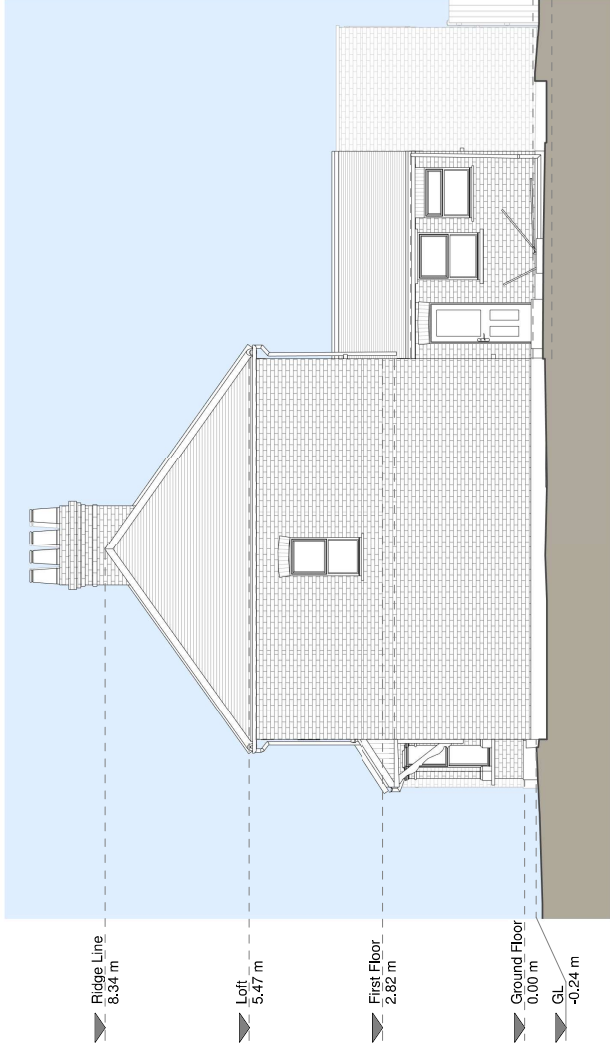

Right Side Elevation

