

NOTES

Existing Materials:

- Brickwork / Walls - London stock brick and red brick details
- Pitched roof - Slate and clay tiles
- Windows - White uPVC casement windows
- Doors - Painted timber doors
- Rupee / Cotswold / English / Black uPVC downpipes, guttering and white painted timber fascias

Revision

Rev	Notes	Date
A	Planning Issue	08/10/2021

KEY

- Boundary line
- Level line
- Neighbouring context

JOB TITLE

Proposed ground floor rear extension, floor plan redesign and all associated works at 3 Clarendon road

STATUS

Planning

DRAWING TITLE

Existing Elevations

CLIENT

Lesley Ndeti

SCALE

1 : 100 at A3

DRAWN

AR

DATE


Oct 2021

CHECKED


KA

DRAWING NO.

B90767 - 01 - A

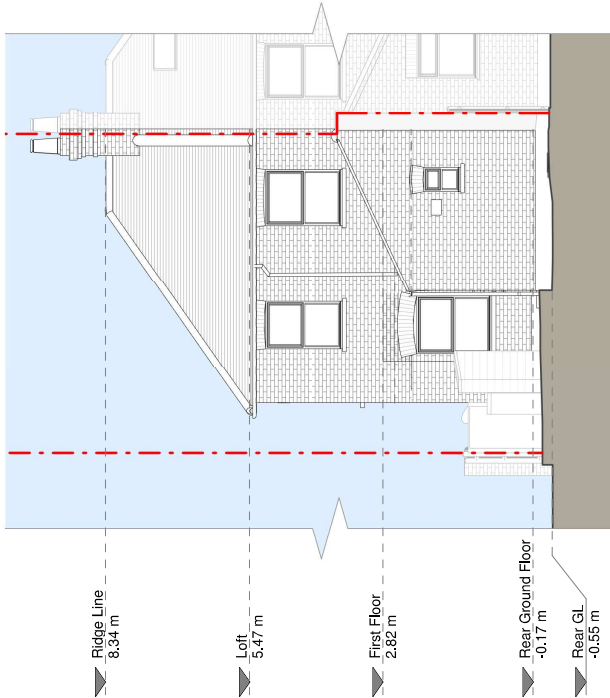

Rear Elevation

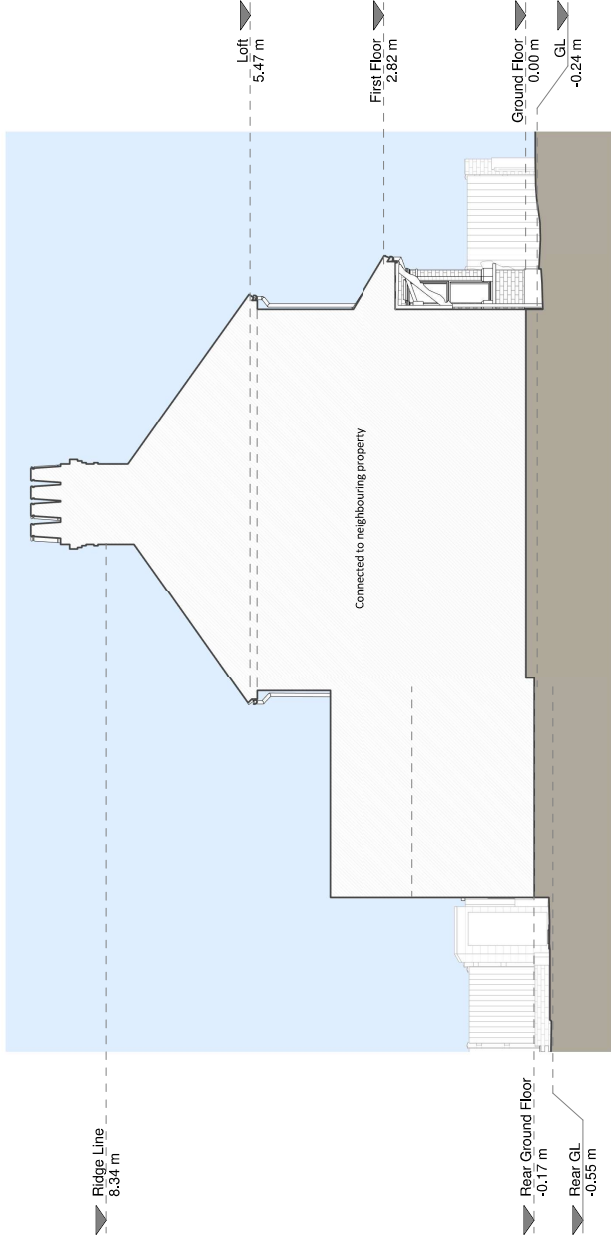

Left Side Elevation

