

Copyright in the design and this drawing is the property of RESI. No part of this drawing may be reproduced without the written permission of RESI. This drawing must be read in conjunction with all other relevant documentation and drawings.

RESI accepts no liability for any expense, loss or damage of whatever nature and however arising from any variation which may occur between the drawings and the actual construction of the works.

Print out the actual scales for planning purposes only. All dimensions and ordering of products are subject to change without notice and are subject to the availability of materials.

#### NOTES

##### Proposed Materials

Brickswork / Walls - London stock brick to match existing

Pitched roof - Slate tiles to match existing and aluminium framed glazed roof

Windows - Aluminium framed windows and rooflights

Doors - Aluminium framed glazed doors

RMPs / Gutter's / Fascia's - Black UPVC downpipes, guttering and white painted timber fascias

#### Revision

| Rev | Notes          | Date       |
|-----|----------------|------------|
| A   | Planning Issue | 08/10/2021 |
|     |                |            |
|     |                |            |
#### KEY

--- Boundary line  
--- Level line  
[ ] Existing removed  
[ ] Neighbouring context

#### JOB TITLE

Proposed ground floor rear extension, floor plan redesign and all associated works at 3 Clarendon road

#### STATUS

Planning

#### DRAWING TITLE

Proposed Elevations

#### CLIENT

Lesley Ndeti

#### SCALE

1 : 100 at A3

#### DATE


Oct 2021

#### CHECKED


OC

#### DRAWING NO.

B90767 - 01 - A

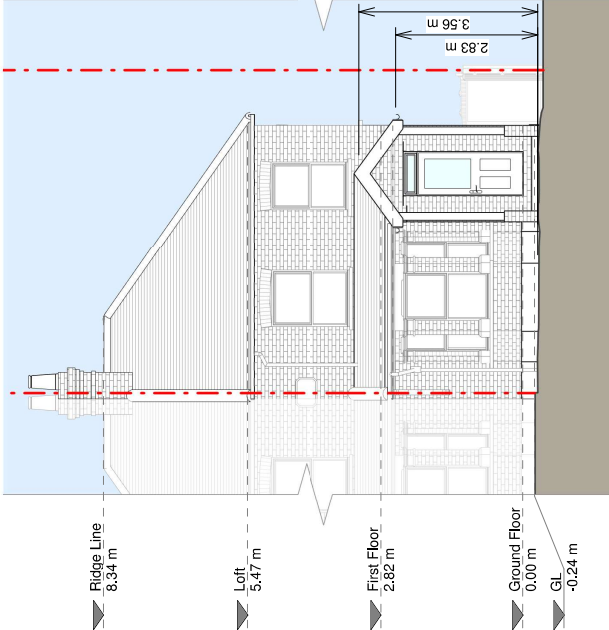

Front Elevation

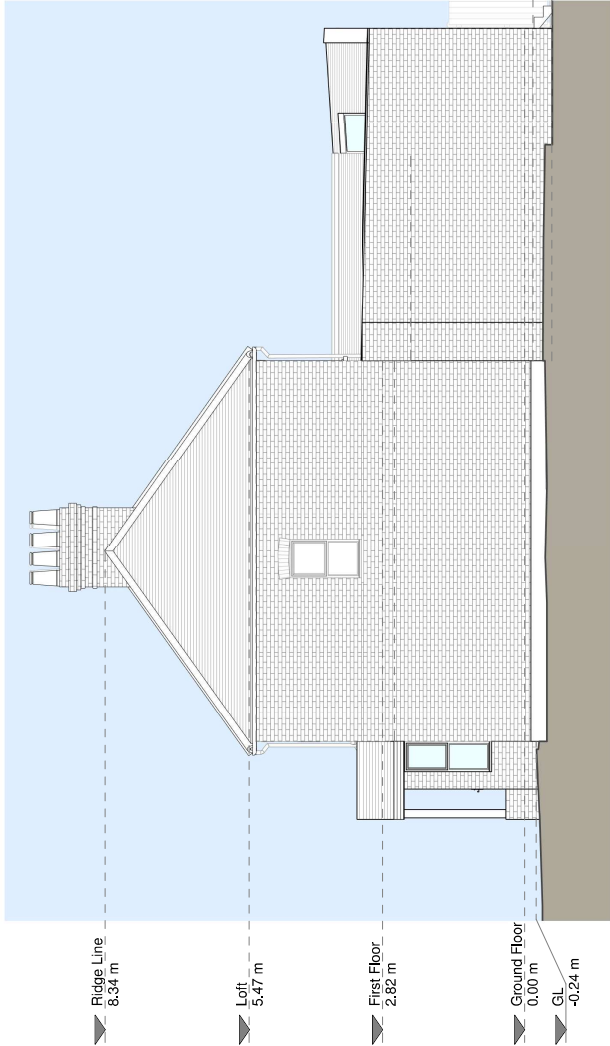

Right Side Elevation

