

NOTES

Proposed Materials

Brickswork / Walls - London stock brick to match existing

Pitched roof - Slate tiles to match existing and aluminium framed glazed roof

Windows - Aluminium framed windows and rooflights

Doors - Aluminium framed glazed doors

RMPs / Gutter's / Fascia's - Black UPVC downpipes, gutters and white painted timber fascias

Revision

Rev	Notes	Date
A	Planning Issue	08/10/2021

KEY

--- Boundary line
--- Level line
Existing removed
Neighbouring context

JOB TITLE

Proposed ground floor rear extension, floor plan redesign and all associated works at 3 Clarendon road

STATUS

Planning

DRAWING TITLE

Proposed Elevations

CLIENT

Lesley Ndeti

SCALE

1 : 100 at A3

DATE


Oct 2021

CHECKED


OC

DRAWING NO.

B90767 - 01 - A

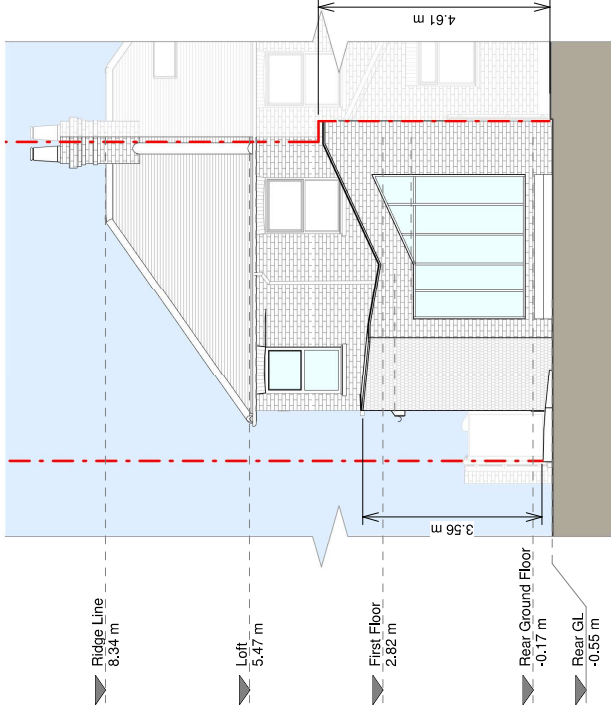

Rear Elevation

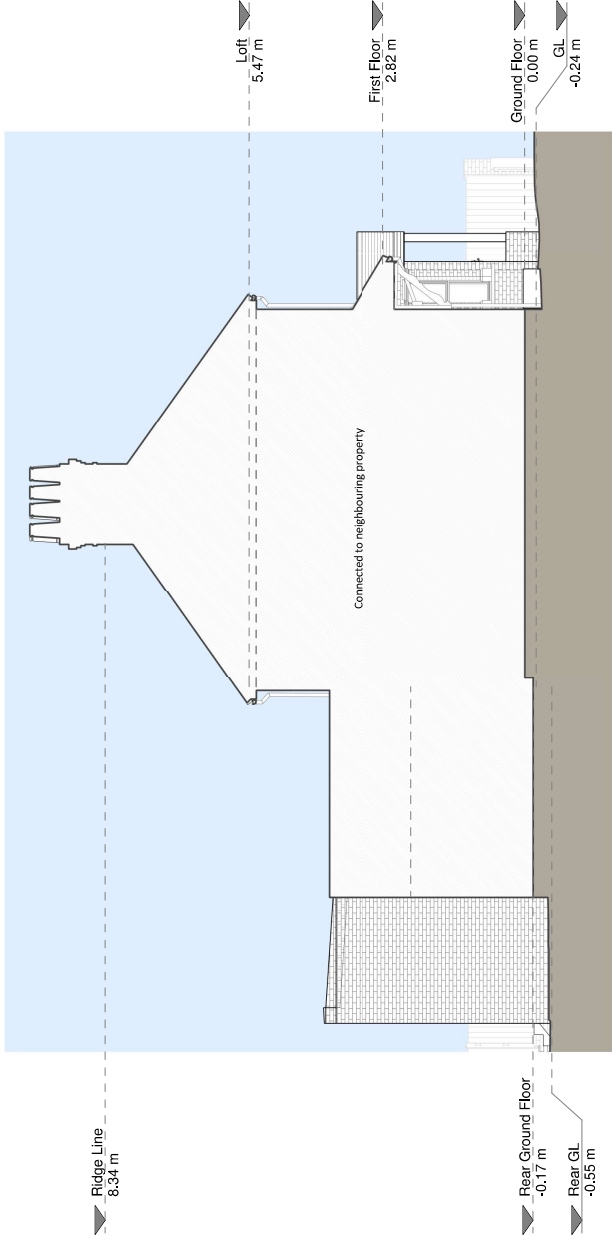

Left Side Elevation

