SITE LOCATION PLAN
AREA 2 HA
SCALE: 1:1250 on A4
CENTRE COORDINATES: 509699 , 192015

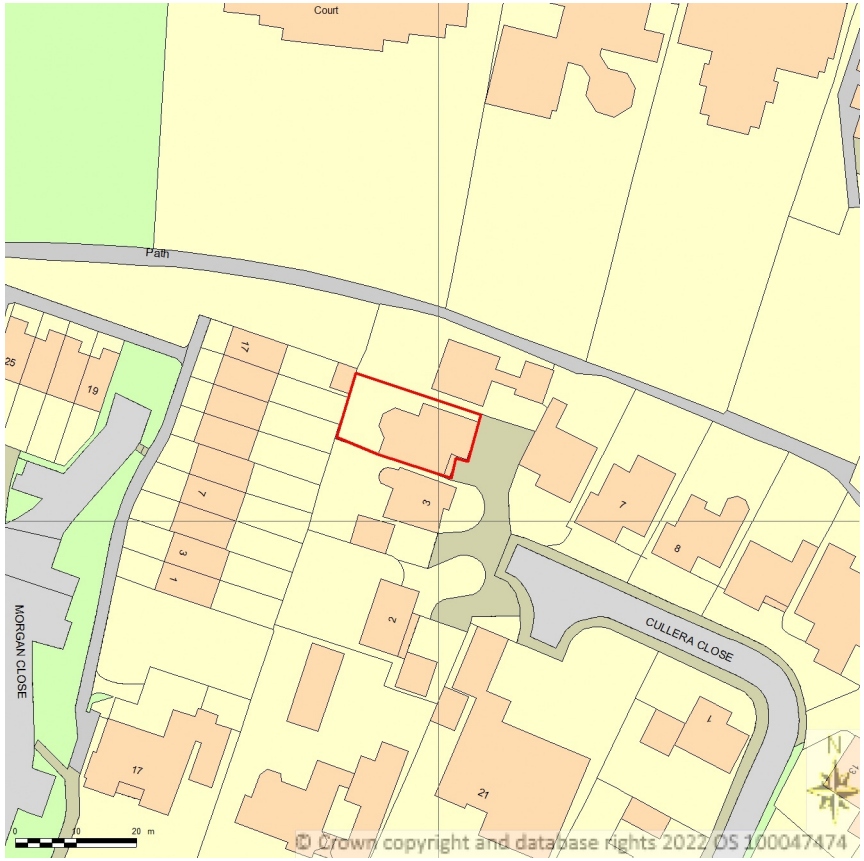

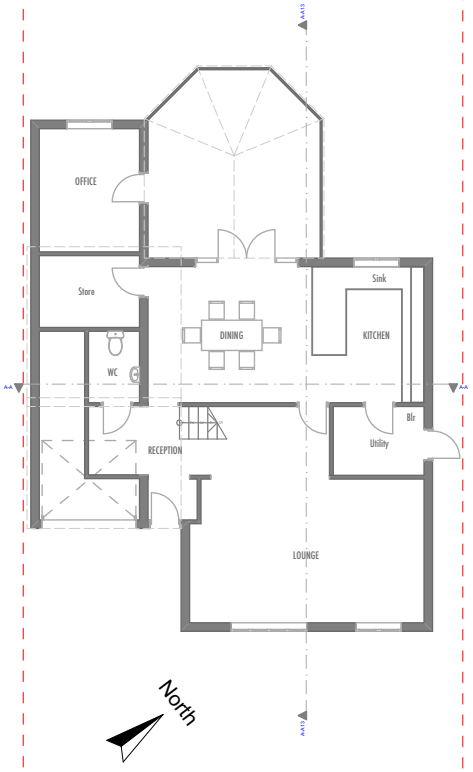

4 Cullera Close 1:1

0. Ground Floor 1:200

Unit 7, Progress Business Centre, Whittle Parkway, Slough, SL1 6DQ, England	Job	Job No	Drawing	Drawing No	Revision
	Cullera Close 4 Cullera Close Northwood HA6 3SE England	22/CCN	Site Location Plan	CCN-A.01	A
		Date	Client	Drawn by	Scale
		08/04/2022	S Kohli	JM	1:1250@A4

THESE DRAWINGS ARE COPYRIGHT OF MUDAN ARCHITECTURAL DESIGNS.
DRAWINGS FOR PLANNING PURPOSES ONLY AND NOT FOR CONSTRUCTION.
ONLY FIGURED DIMENSIONS TO BE TAKEN FROM THESE DRAWINGS.
DO NOT SCALE THESE DRAWINGS.

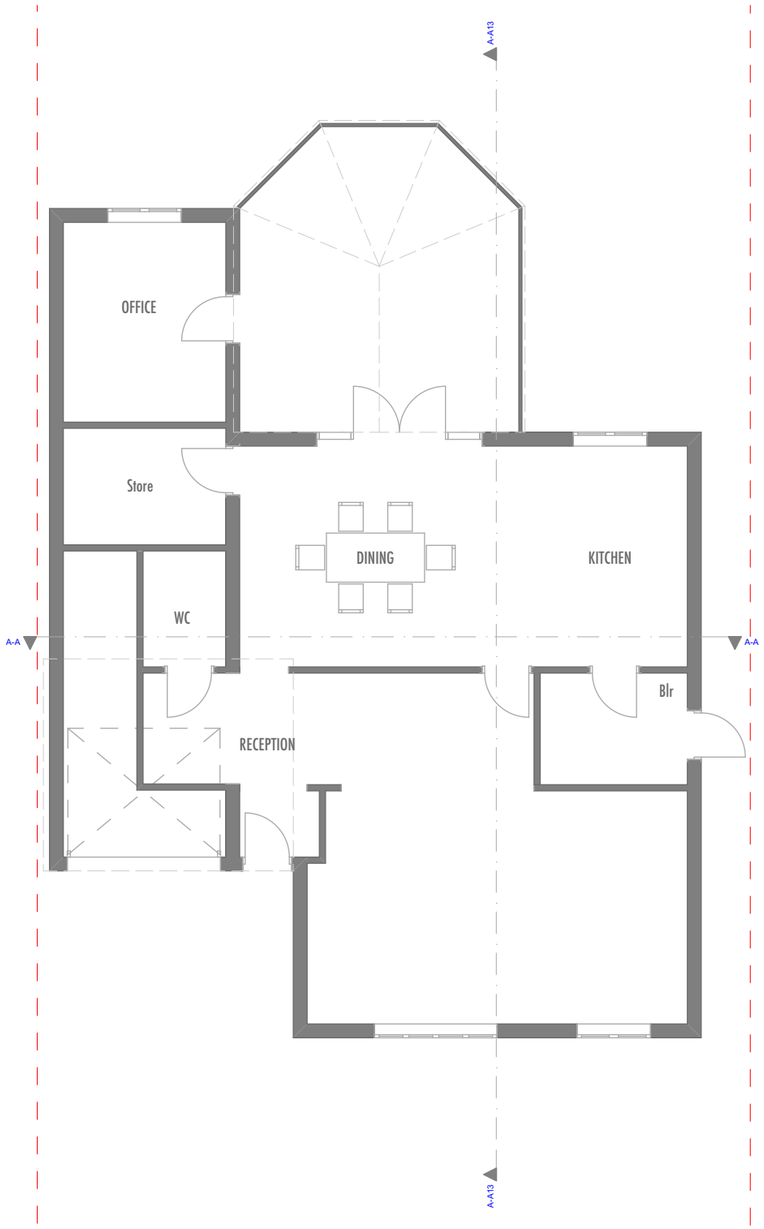

0. Ground Floor 1:100

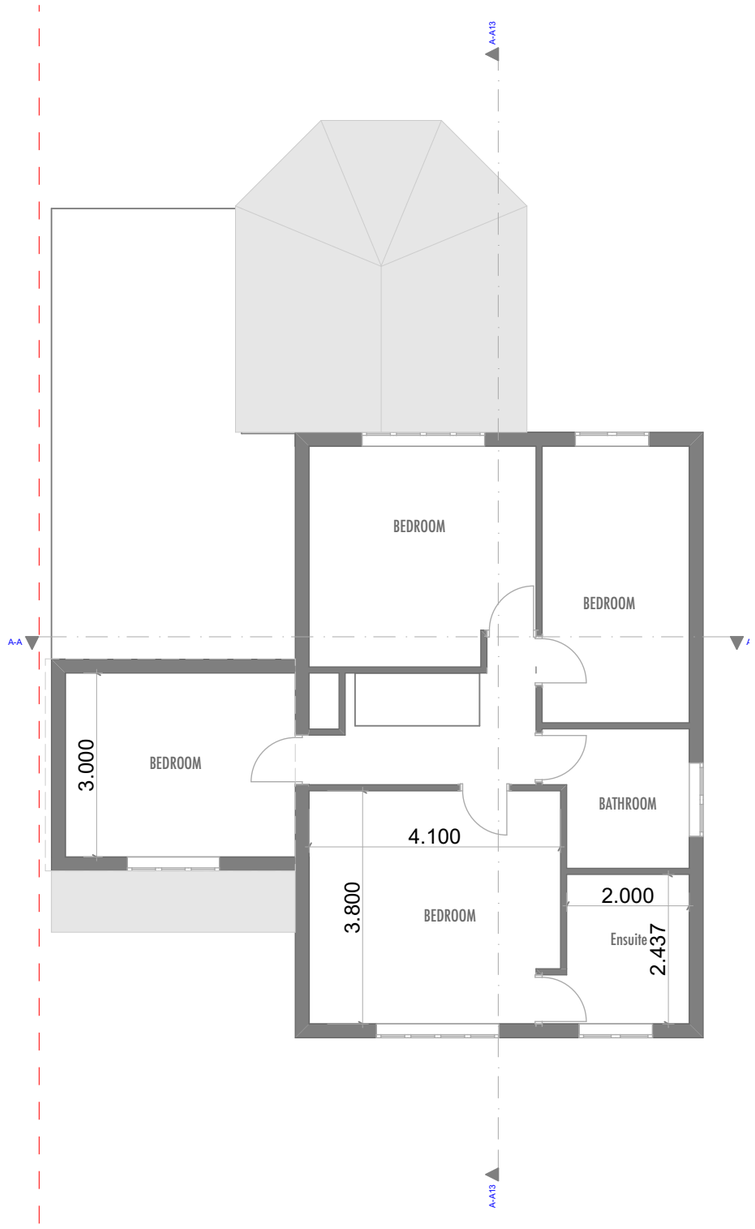

1. First 1:100

	Job	Job No	Drawing	Drawing No		Revision	Project Status	Project North
Unit 7, Progress Business Centre, Whittle Parkway, Slough, SL1 6DQ, England	**Cullera Close** 4 Cullera Close Northwood HA6 3SE England	22/CCN	Existing Plans	CCN-A.02			**PLANNING APPLICATION**	North
		Date	Client	Drw by	Chk by	Scale	Scale Bar	
		08/04/2022	S Kohli	JM	JM	1:100@A3	0m 1m 2m 3m 4m 5m 6m 7m 8m 9m 10m	

THESE DRAWINGS ARE COPYRIGHT OF MUDAN ARCHITECTURAL DESIGNS.
DRAWINGS FOR PLANNING PURPOSES ONLY AND NOT FOR CONSTRUCTION.
ONLY FIGURED DIMENSIONS TO BE TAKEN FROM THESE DRAWINGS.
DO NOT SCALE THESE DRAWINGS.

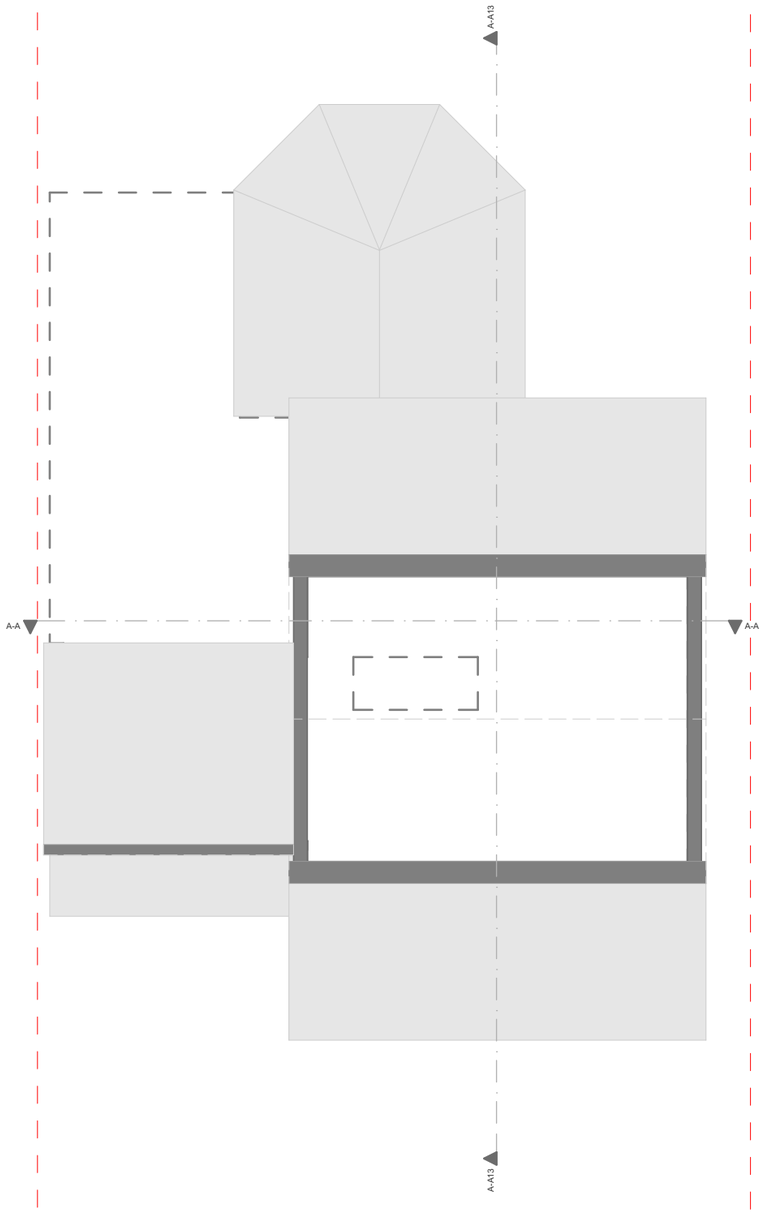

2. Loft 1:100

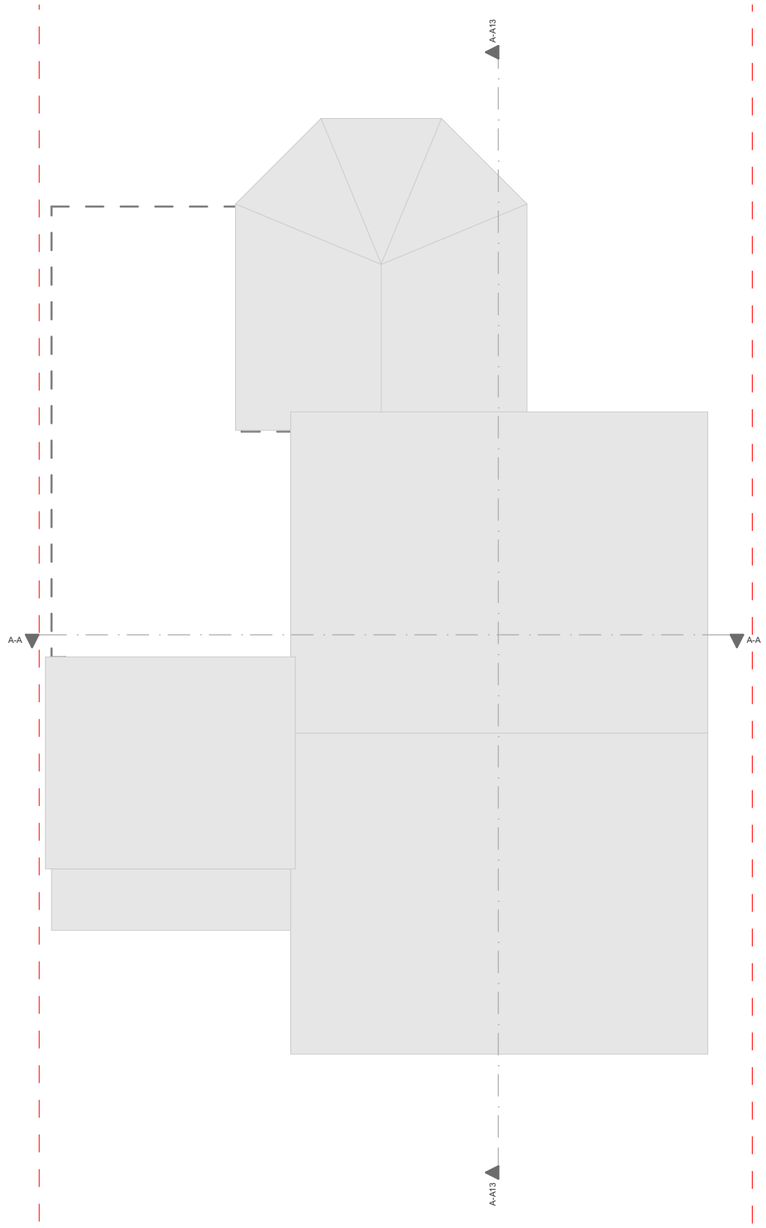

3. Roof 1:100

		Job	Job No	Drawing	Drawing No		Revision	Project Status	Project North
	Unit 7, Progress Business Centre, Whittle Parkway, Slough, SL1 6DQ, England	**Cullera Close** 4 Cullera Close Northwood HA6 3SE England	22/CCN	Existing Upper Floor Plans	CCN-A.02			**PLANNING APPLICATION**	North
			Date	Client	Drw by	Chk by	Scale	Scale Bar	
			08/04/2022	S Kohli	JM	JM	1:100@A3	0m 1m 2m 3m 4m 5m 6m 7m 8m 9m 10m	

THESE DRAWINGS ARE COPYRIGHT OF MUDAN ARCHITECTURAL DESIGNS.
DRAWINGS FOR PLANNING PURPOSES ONLY AND NOT FOR CONSTRUCTION.
ONLY FIGURED DIMENSIONS TO BE TAKEN FROM THESE DRAWINGS.
DO NOT SCALE THESE DRAWINGS.

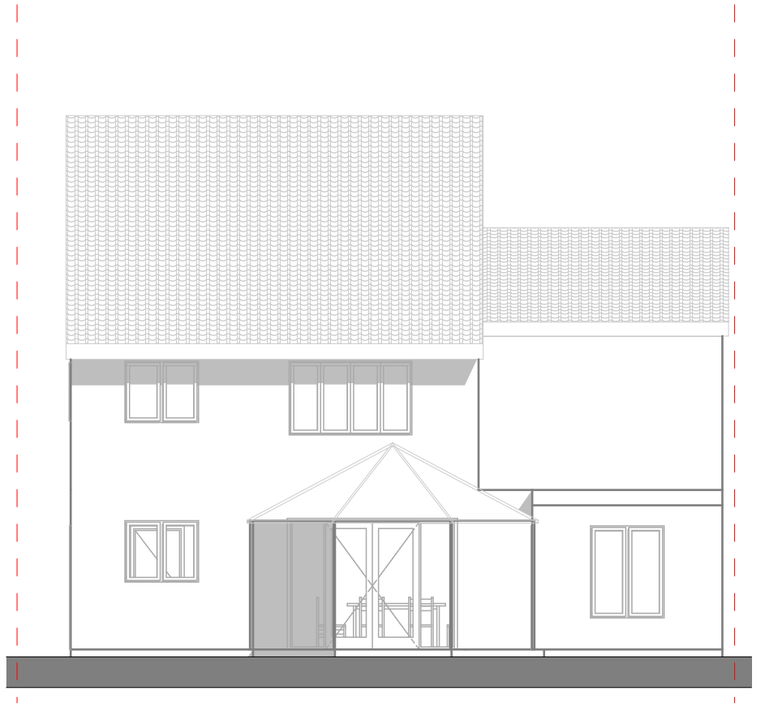

Rear — Rear Elevation — 1:100

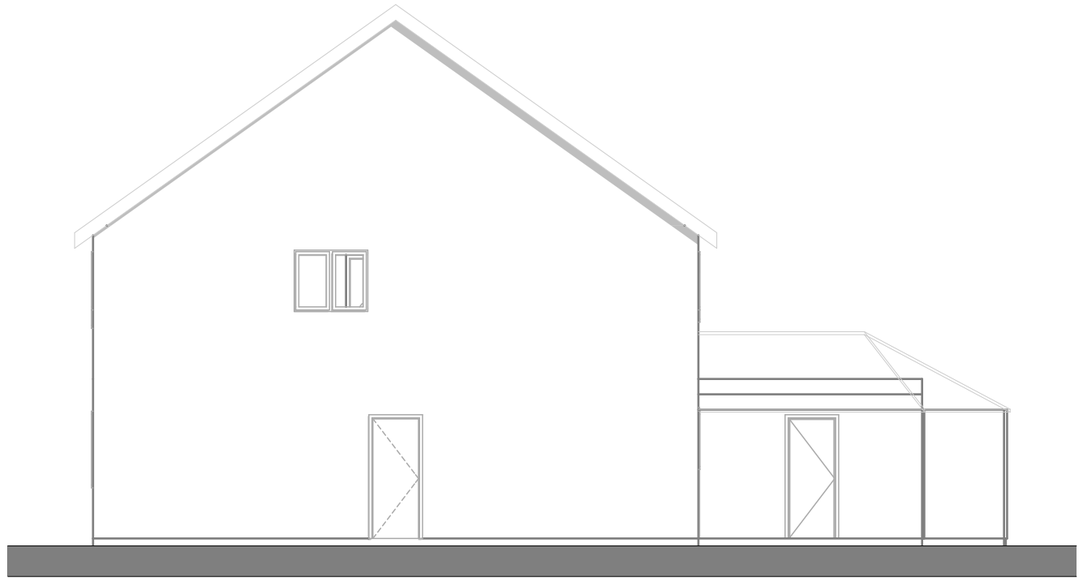

2 — Side Elevation — 1:100

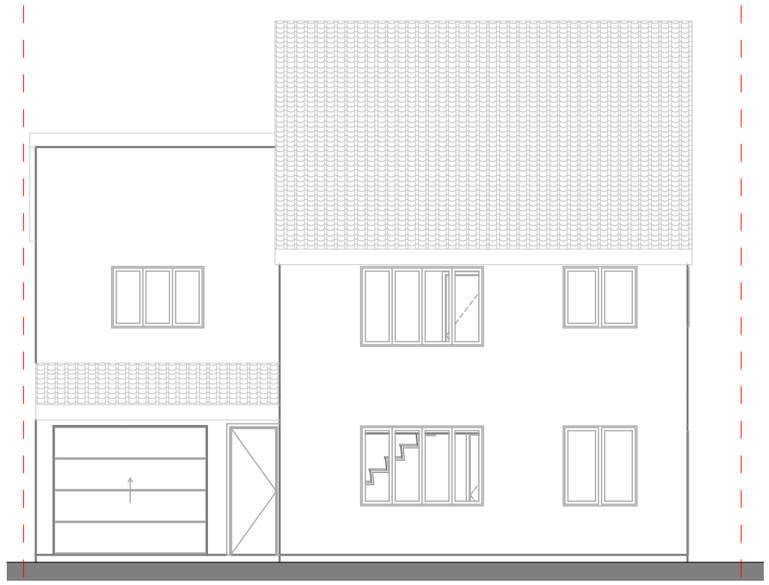

Front — Front Elevation — 1:100

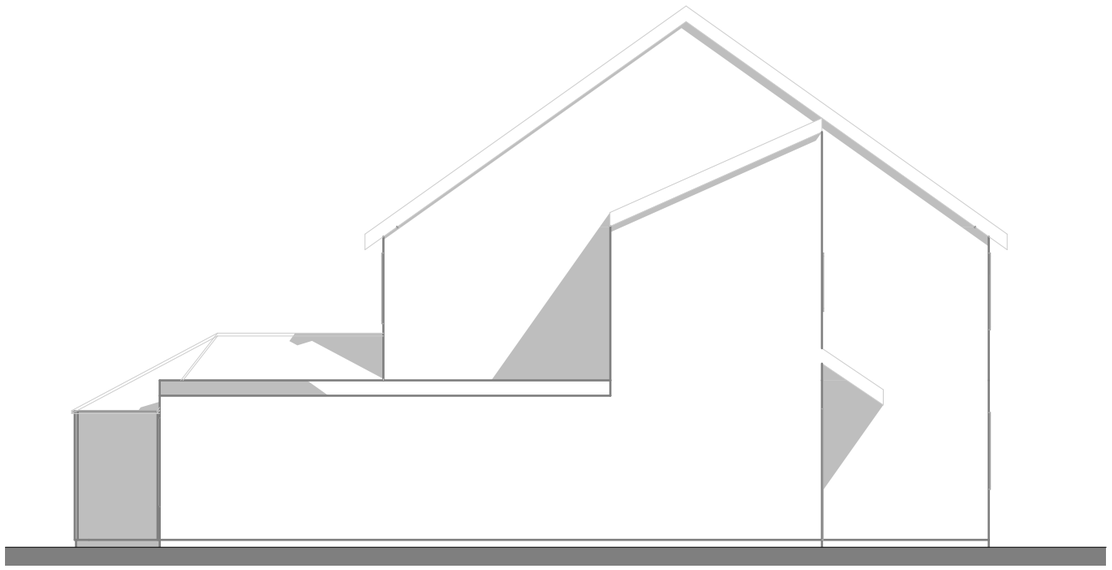

1 — Side Elevation — 1:100

Unit 7, Progress
Business Centre, Whittle
Parkway, Slough, SL1
6DQ, England

Job	Job No	Drawing	Drawing No		Revision	Project Status	Project North
Cullera Close 4 Cullera Close Northwood HA6 3SE England	22/CCN	Existing Elevations	CCN-A.03			**PLANNING APPLICATION**	
	Date	Client	Drw by	Chk by	Scale	Scale Bar	
	08/04/2022	S Kohli	JM	JM	1:100@A3	0m 1m 2m 3m 4m 5m 6m 7m 8m 9m 10m	

THESE DRAWINGS ARE COPYRIGHT OF MUDAN ARCHITECTURAL DESIGNS.
DRAWINGS FOR PLANNING PURPOSES ONLY AND NOT FOR CONSTRUCTION.
ONLY FIGURED DIMENSIONS TO BE TAKEN FROM THESE DRAWINGS.
DO NOT SCALE THESE DRAWINGS.

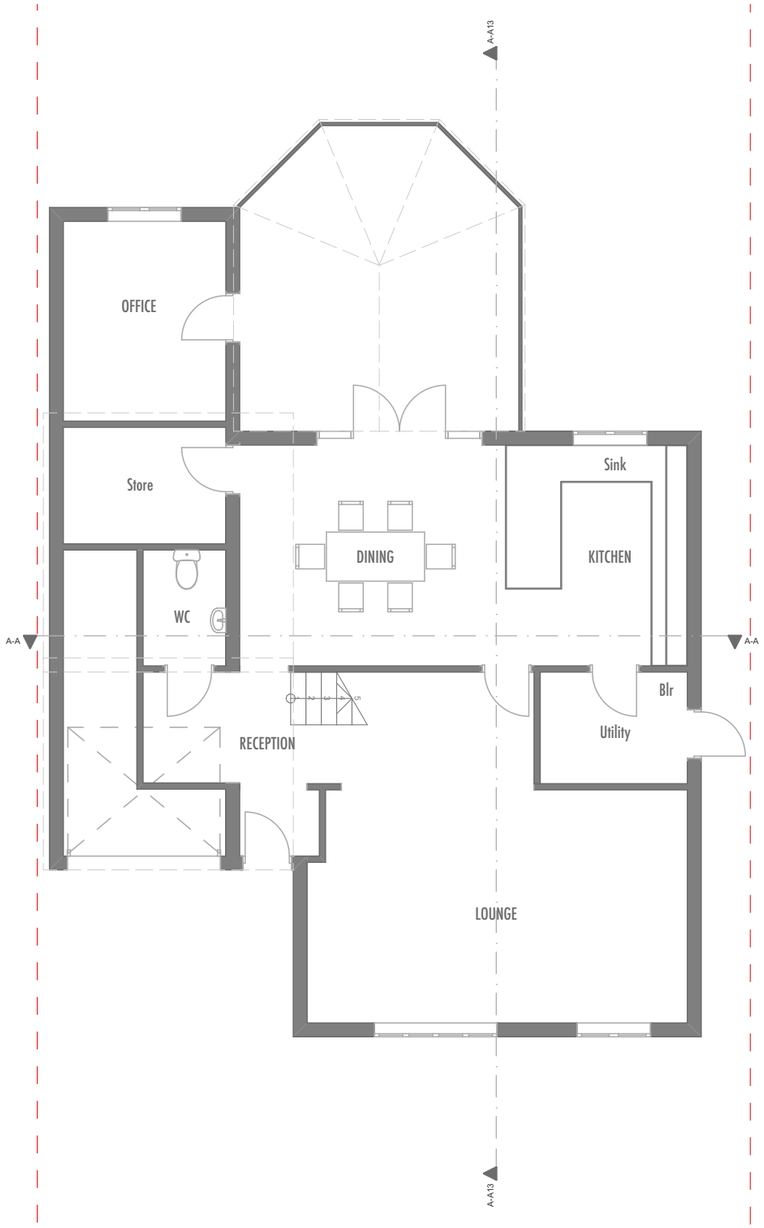

0. Ground Floor 1:100

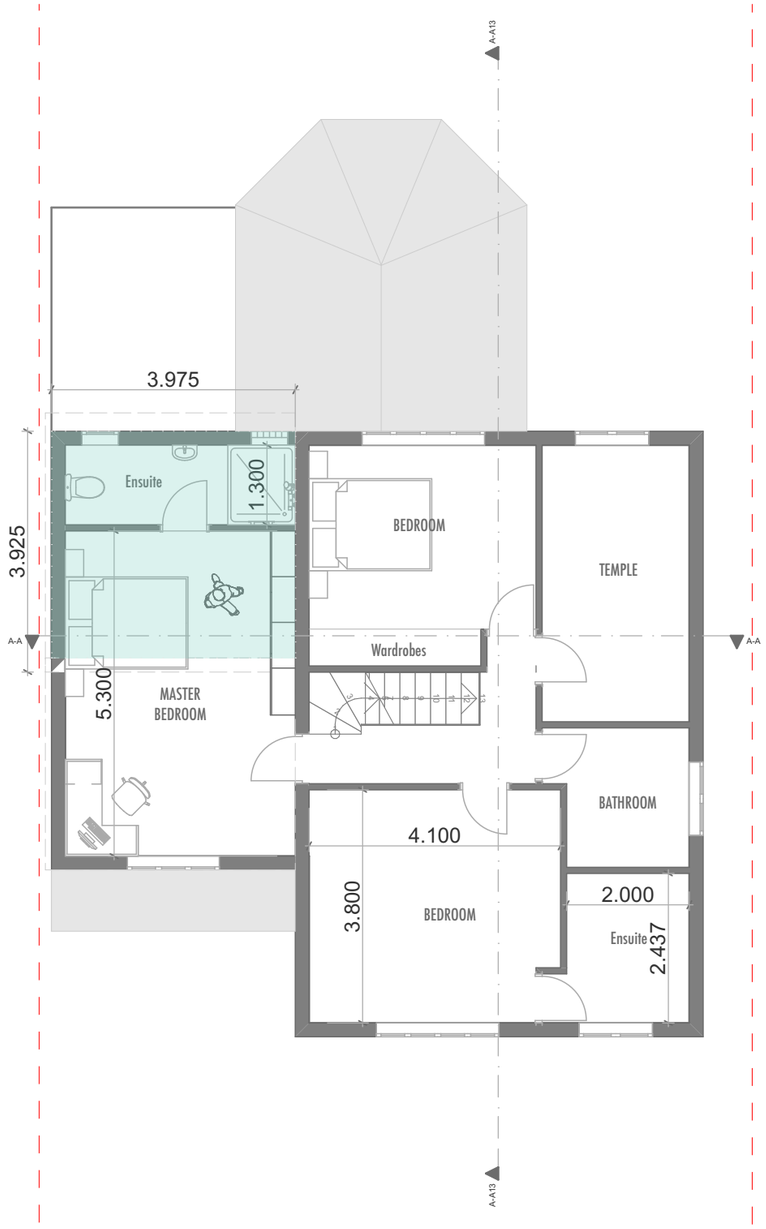

1. First 1:100

Unit 7, Progress
Business Centre, Whittle
Parkway, Slough, SL1
6DQ, England

Job	Job No	Drawing	Drawing No		Revision	Project Status	Project North
Cullera Close 4 Cullera Close Northwood HA6 3SE England	22/CCN	Proposed Plans	CCN-A.04			**PLANNING APPLICATION**	North
	Date	Client	Drw by	Chk by	Scale	Scale Bar	
	08/04/2022	S Kohli	JM	JM	1:100@A3	0m 1m 2m 3m 4m 5m 6m 7m 8m 9m 10m	

THESE DRAWINGS ARE COPYRIGHT OF MUDAN ARCHITECTURAL DESIGNS.
DRAWINGS FOR PLANNING PURPOSES ONLY AND NOT FOR CONSTRUCTION.
ONLY FIGURED DIMENSIONS TO BE TAKEN FROM THESE DRAWINGS.
DO NOT SCALE THESE DRAWINGS.

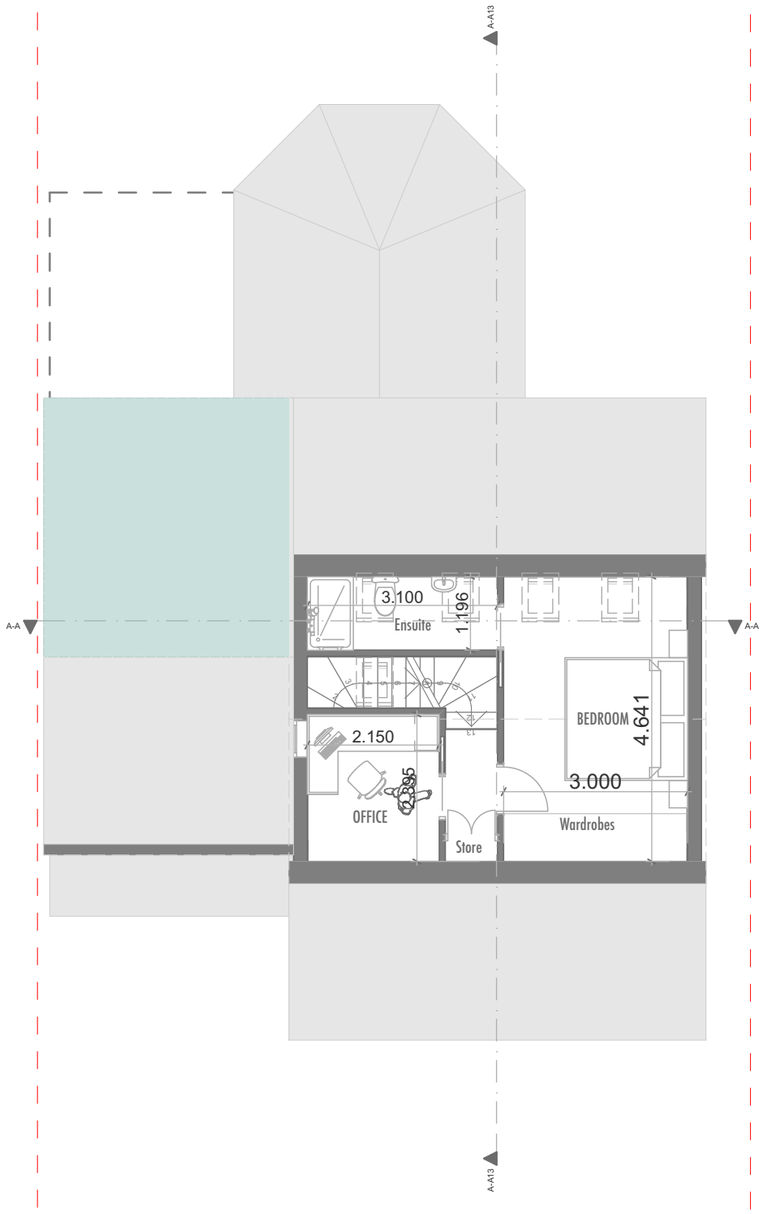

2. Loft 1:100

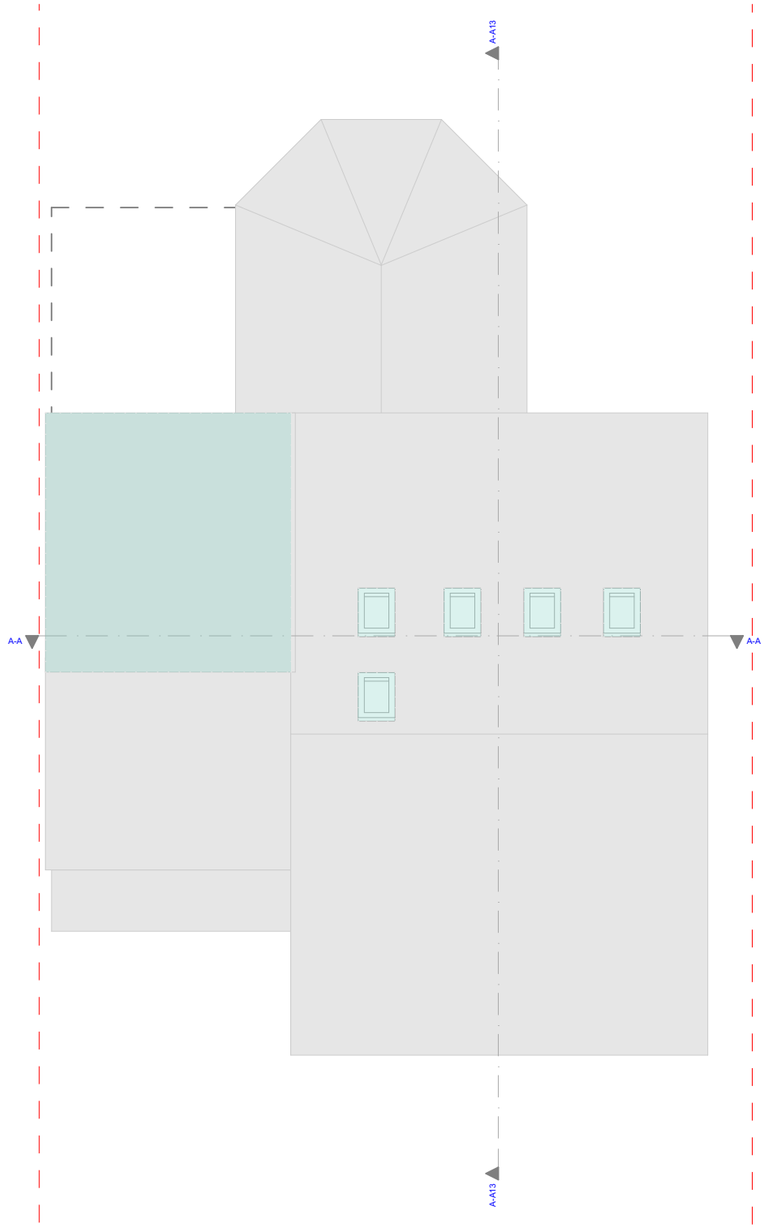

3. Roof 1:100

Unit 7, Progress
Business Centre, Whittle
Parkway, Slough, SL1
6DQ, England

Job	Job No	Drawing	Drawing No		Revision	Project Status	Project North
Cullera Close 4 Cullera Close Northwood HA6 3SE England	22/CCN	Proposed upper floor layouts	CCN-A.05			**PLANNING APPLICATION**	North
	Date	Client	Drw by	Chk by	Scale	Scale Bar	
	08/04/2022	S Kohli	JM	JM	1:100@A3	0m 1m 2m 3m 4m 5m 6m 7m 8m 9m 10m	

THESE DRAWINGS ARE COPYRIGHT OF MUDAN ARCHITECTURAL DESIGNS.
DRAWINGS FOR PLANNING PURPOSES ONLY AND NOT FOR CONSTRUCTION.
ONLY FIGURED DIMENSIONS TO BE TAKEN FROM THESE DRAWINGS.
DO NOT SCALE THESE DRAWINGS.

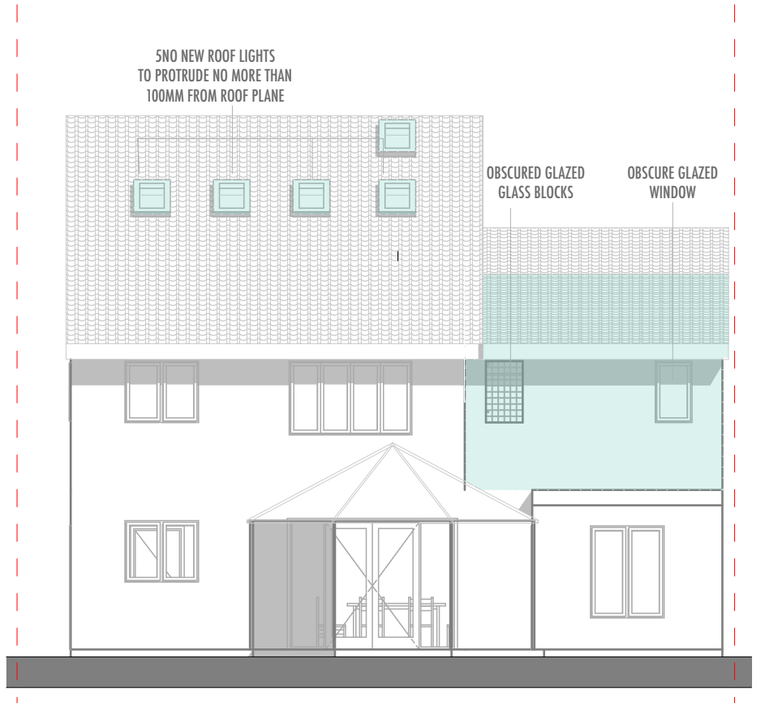

Rear — Rear Elevation — 1:100

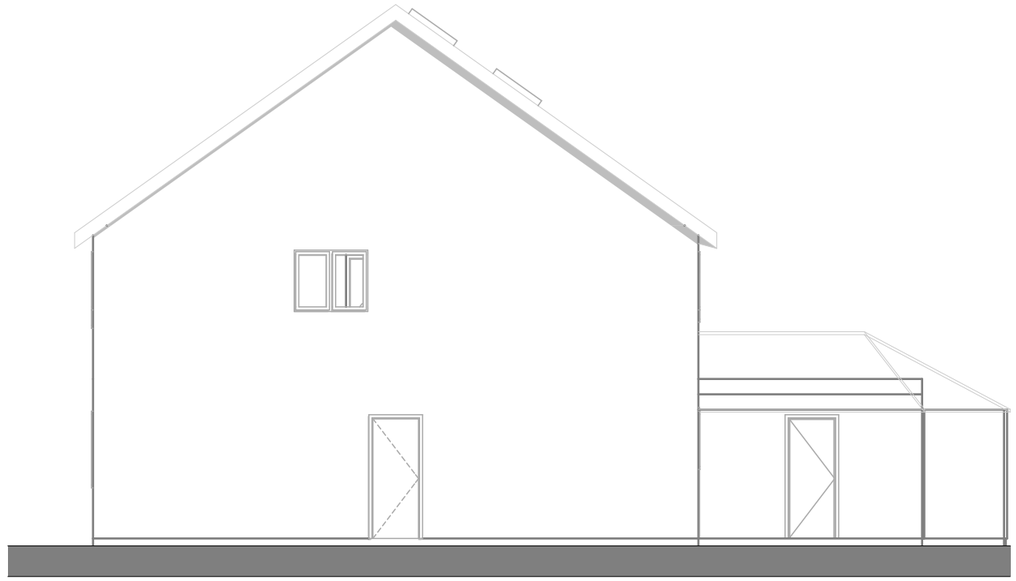

2 — Side Elevation — 1:100

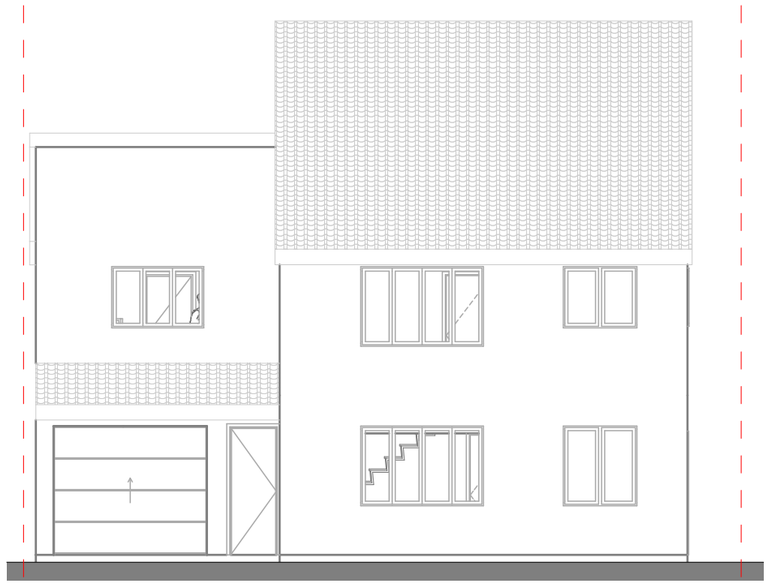

Front — Front Elevation — 1:100

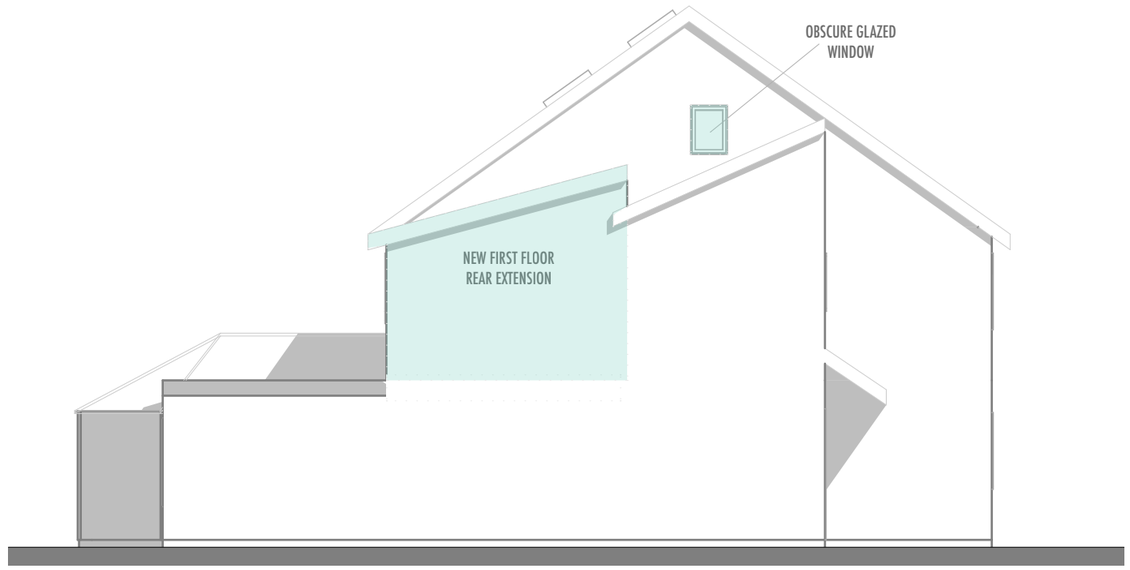

1 — Side Elevation — 1:100

Unit 7, Progress
Business Centre, Whittle
Parkway, Slough, SL1
6DQ, England

Job	Job No	Drawing	Drawing No		Revision	Project Status	Project North
Cullera Close 4 Cullera Close Northwood HA6 3SE England	22/CCN	Proposed Elevations	CCN-A.06			**PLANNING APPLICATION**	
	Date	Client	Drw by	Chk by	Scale	Scale Bar	
	08/04/2022	S Kohli	JM	JM	1:100@A3	0m 1m 2m 3m 4m 5m 6m 7m 8m 9m 10m	