
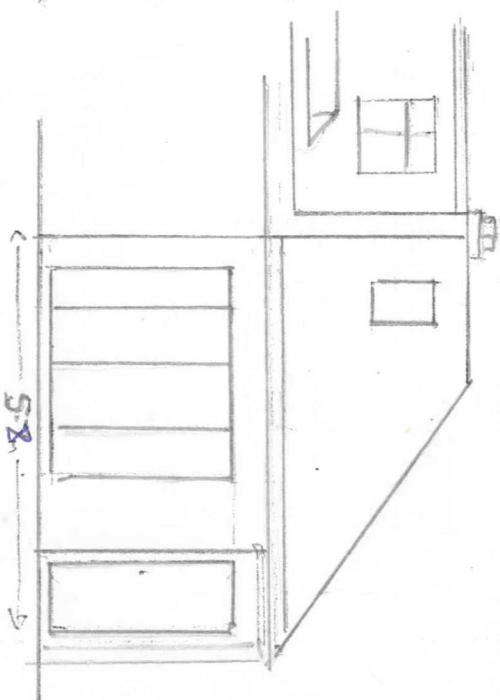


At Pavilion
way, Rusty
that 95P

SIDE ELEVATION
EXISTING



SCALE 1:100

REAR ELEVATION
EXISTING

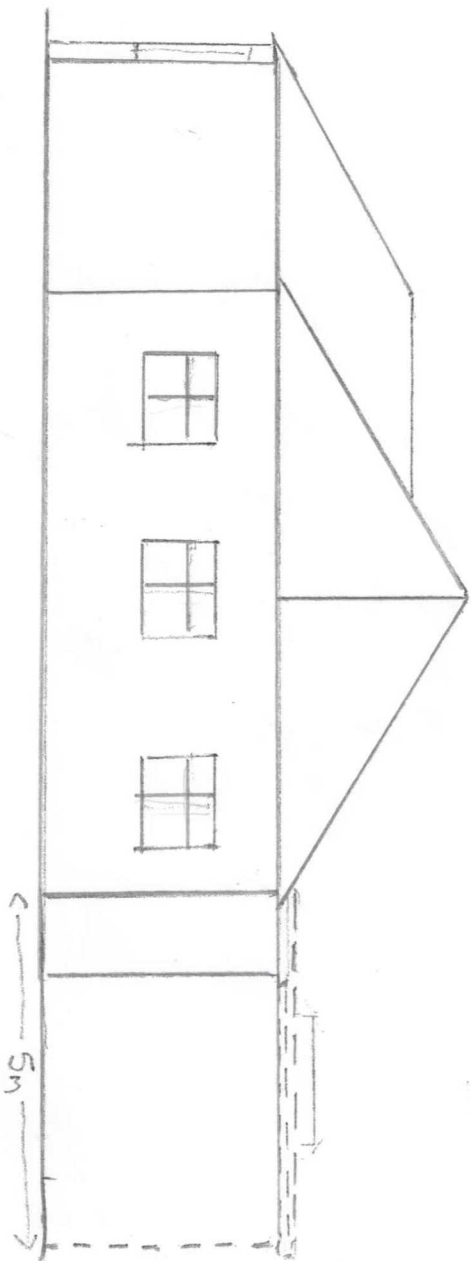

PROPOSED

PROPOSED

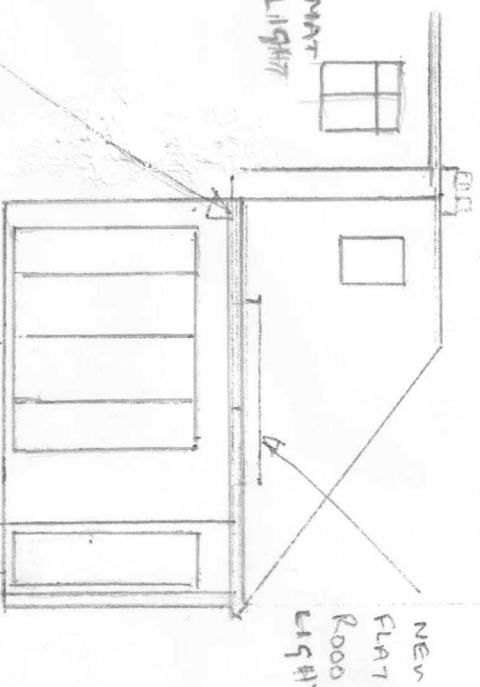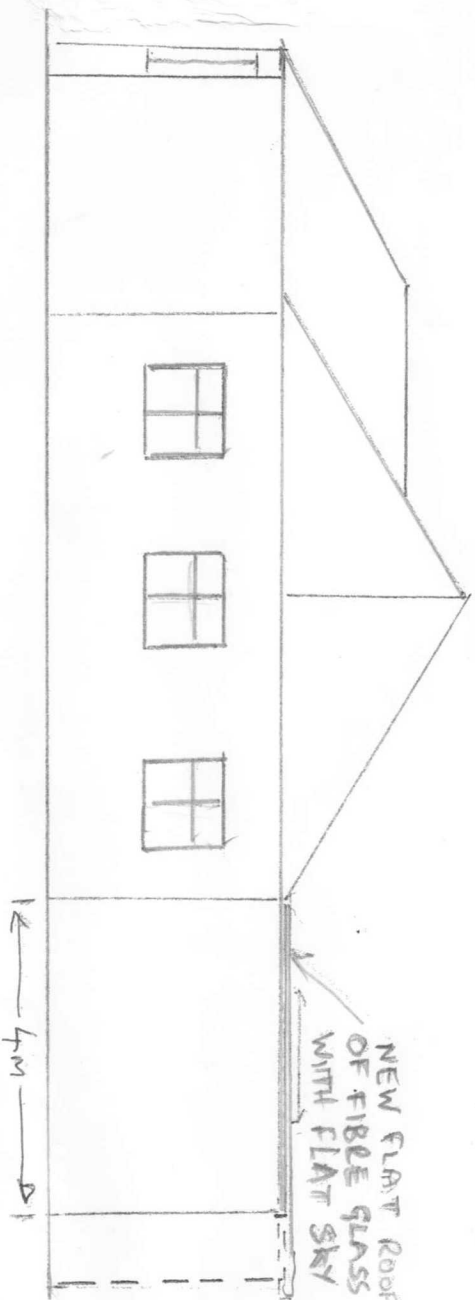

WHITE RENDER PROPOSED
2 COAT WATER PROOF RENDER
SYSTEM TO BE USED

SOFFIT AND FASCIAS
TO MATCH EXISTING

DOOR AND
WINDOWS
EXISTING.
REUSED