


- STANDARD NOTES:
1. THE CONTRACTOR MUST VERIFY THE DIMENSIONS AT THE SITE BEFORE COMMENCING ANY WORK AND PREPARING ANY SHOP DRAWINGS.
 2. DO NOT SCALE THIS DRAWING.
 3. UNLESS SHOWN OTHERWISE, ALL DIMENSIONS ARE TO STRUCTURAL SURFACES.

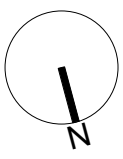

Legend

Visibility Splay

Below Ground Survey
(refer to Technics survey package)


Existing THH Ground Floor Plan
(for reference only)

Tree Protection Area and Heras Fencing

Trees Removal

C1	Minor update to disable parking spaces	08.01.18	SM	CHK
NO	REVISION	DATE	INT	CHK

desM
Architects
4 LONDON ROAD, BELLWYN, WERTFORDSHIRE LE12 5EL
T: 01453 717659 FAX: 01453 840076 E: desm@desm.co.uk

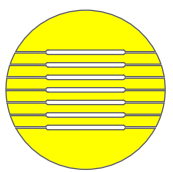

CONSTRUCTION ISSUE

CLIENT
THH

JOB
A&E EXPANSION - UCC & FRACTURE CLINIC

TITLE
EXTERNAL WORK PLAN 1 OF 2

SCALE (@ A1)	DRAWN BY	CHECKED BY	DATE
1 : 50	SM	Checker	10/31/18
DRAWING NUMBER	REV		
1252 C 411			

