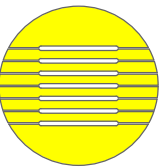


Legend

- Visibility Splay
 Below Ground Survey
 (refer to Technics survey package)
 Existing THH Ground Floor Plan
 (for reference only)
 Tree Protection Area and Heras Fencing
 Trees Removal

NO	REVISION	DATE	INT	CHK
----	----------	------	-----	-----

desM
Architects

CONSTRUCTION ISSUE

CLIENT

THH

JOB
A&E EXPANSION - UCC & FRACTURE
CLINIC

TITLE
EXTERNAL WORKS PLAN 2 OF 2

SCALE (@ A1)	DRAWN BY	CHECKED BY	DATE
1 : 50	SM	Checker	11/07/18
DRAWING NUMBER			REV
1252 C 412			